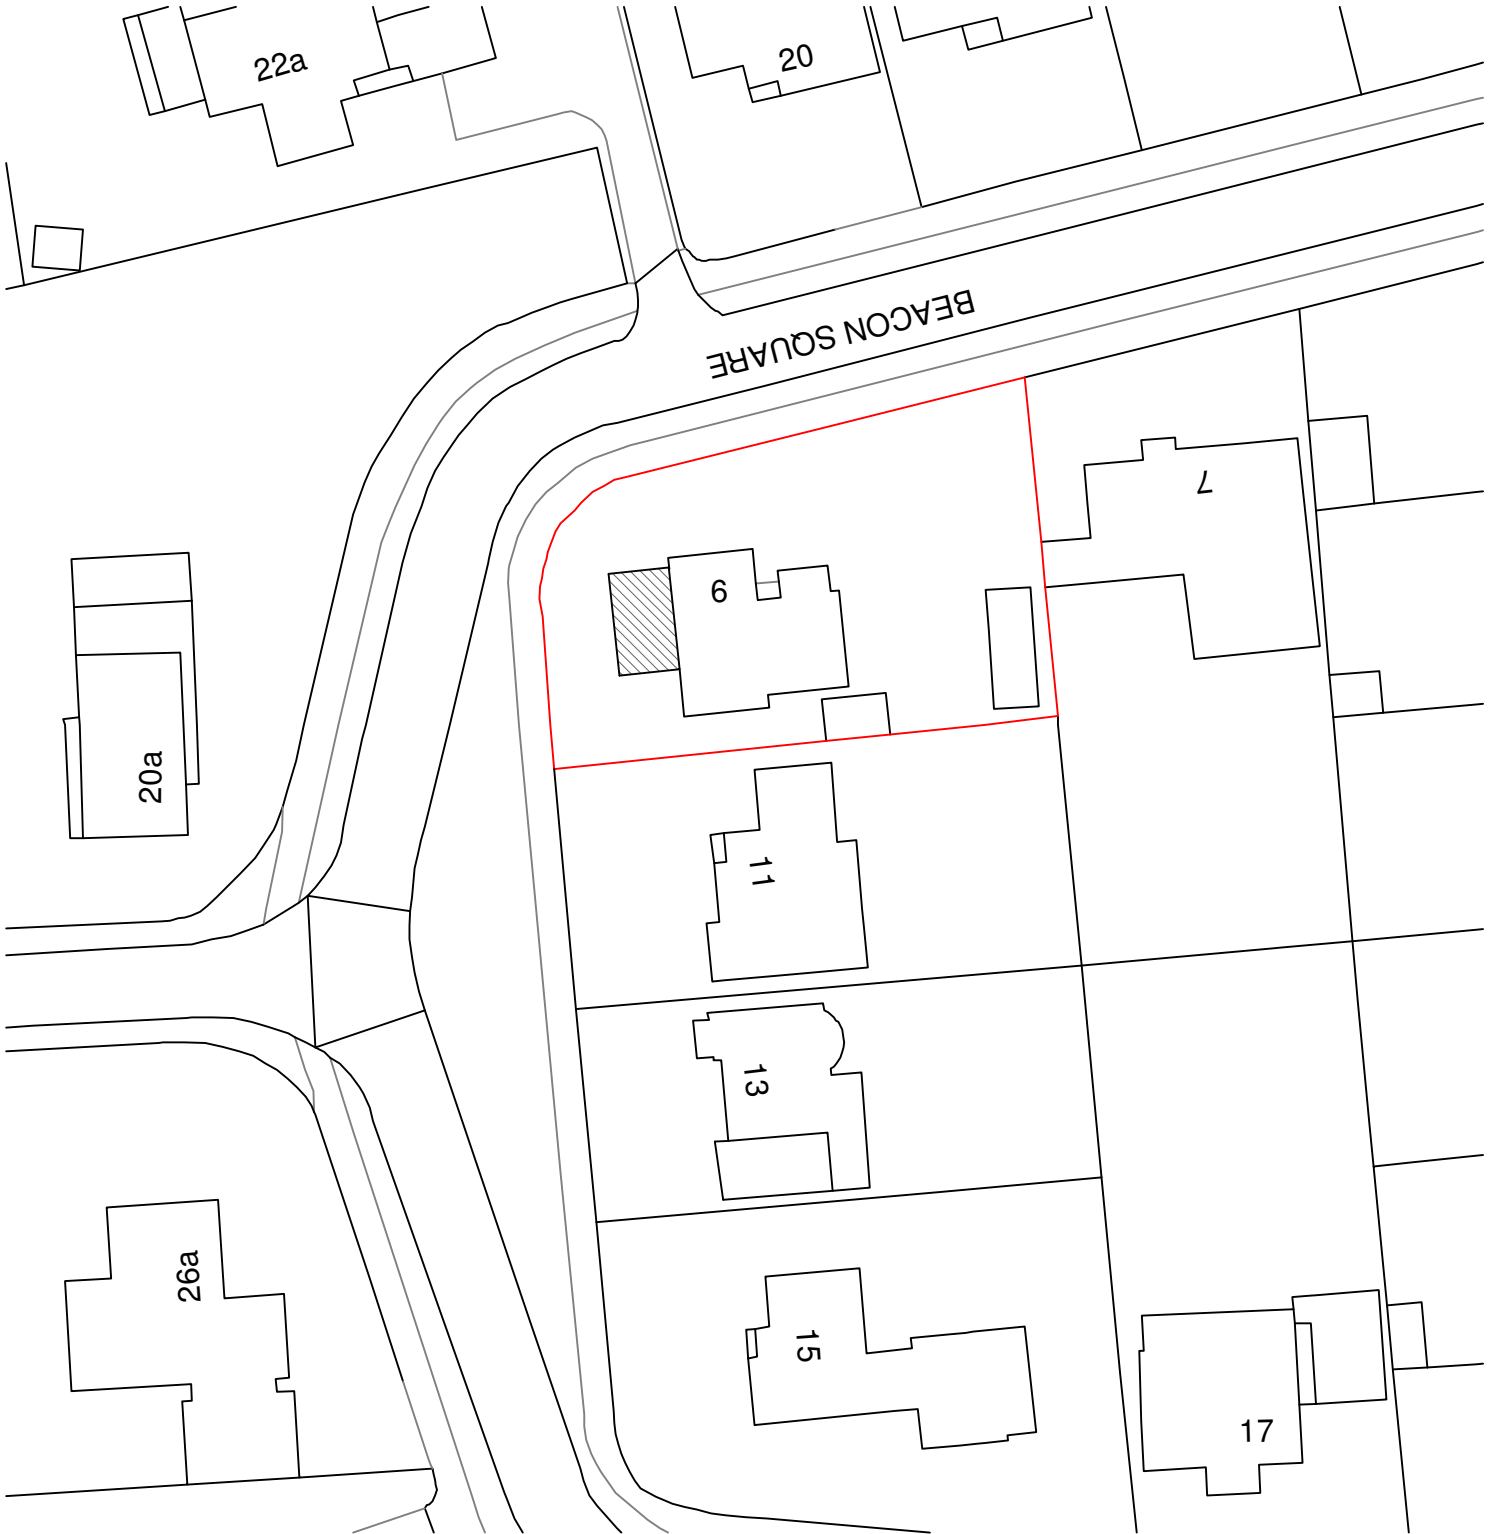


Your Home Plans Ltd
Chichester Enterprise Centre, Terminus
Road, Chichester, PO19 8TX
01243 908064
june@yourhomeplans.co.uk

9 Beacon Square
Emsworth
West Sussex
PO10 7HU

Block Plan

Project Number:	9BE-A-25
Date:	8th October 2025
Drawn By:	Your Home Plans Ltd
Checked By:	JEG

Drawing No:
B01 REVA

Scale: 1:500 A3