



PHYSICAL SCALE IN METERS @ 1:100


NOTES:
This drawing has been produced solely for PLANNING/DESIGN.
Do not Scale from this Drawing except for planning purposes.
Any drainage shown is presumed and to be checked on site
before commencement of works.
This drawing is the copyright of MF Designs Ltd.

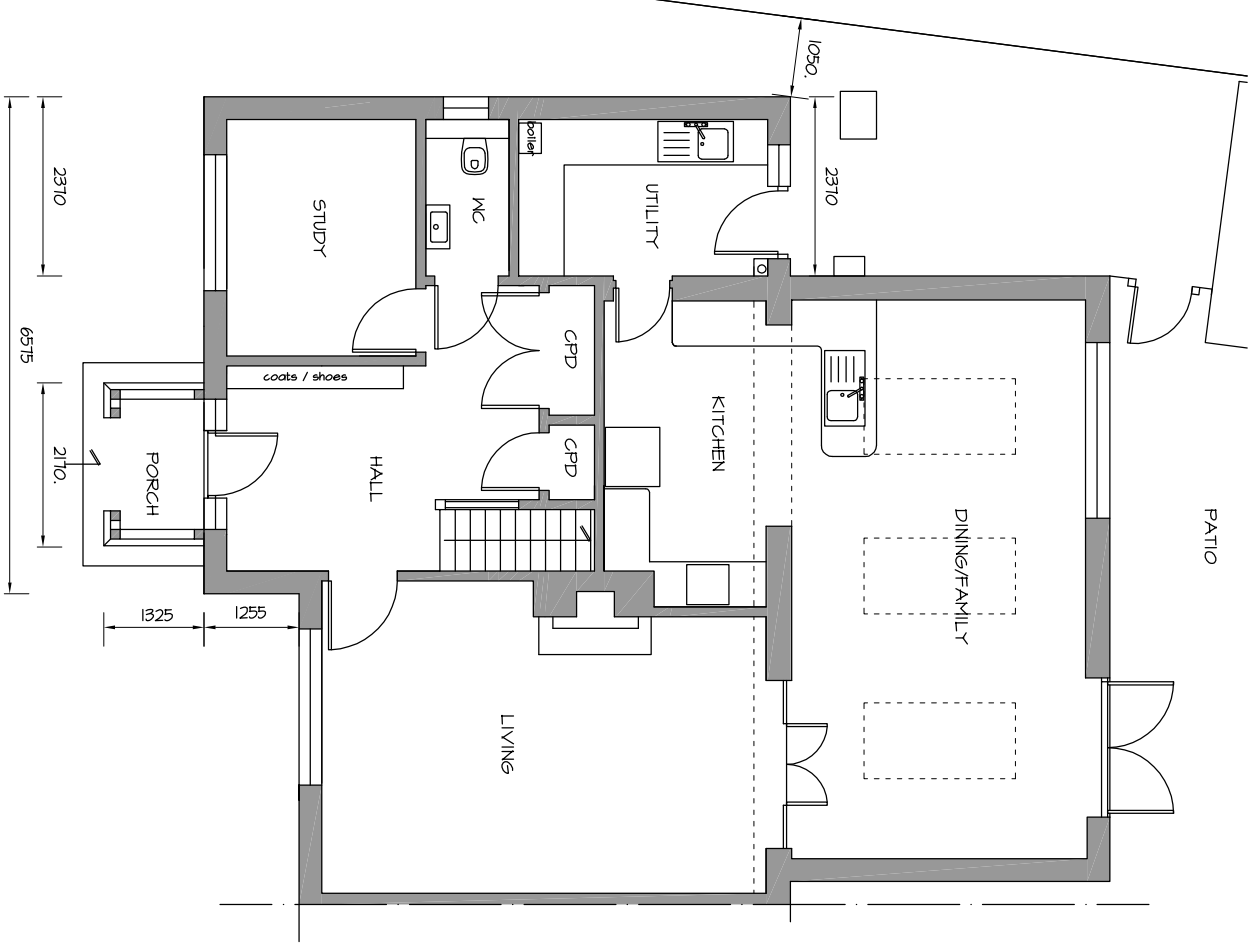

Proposed Ground

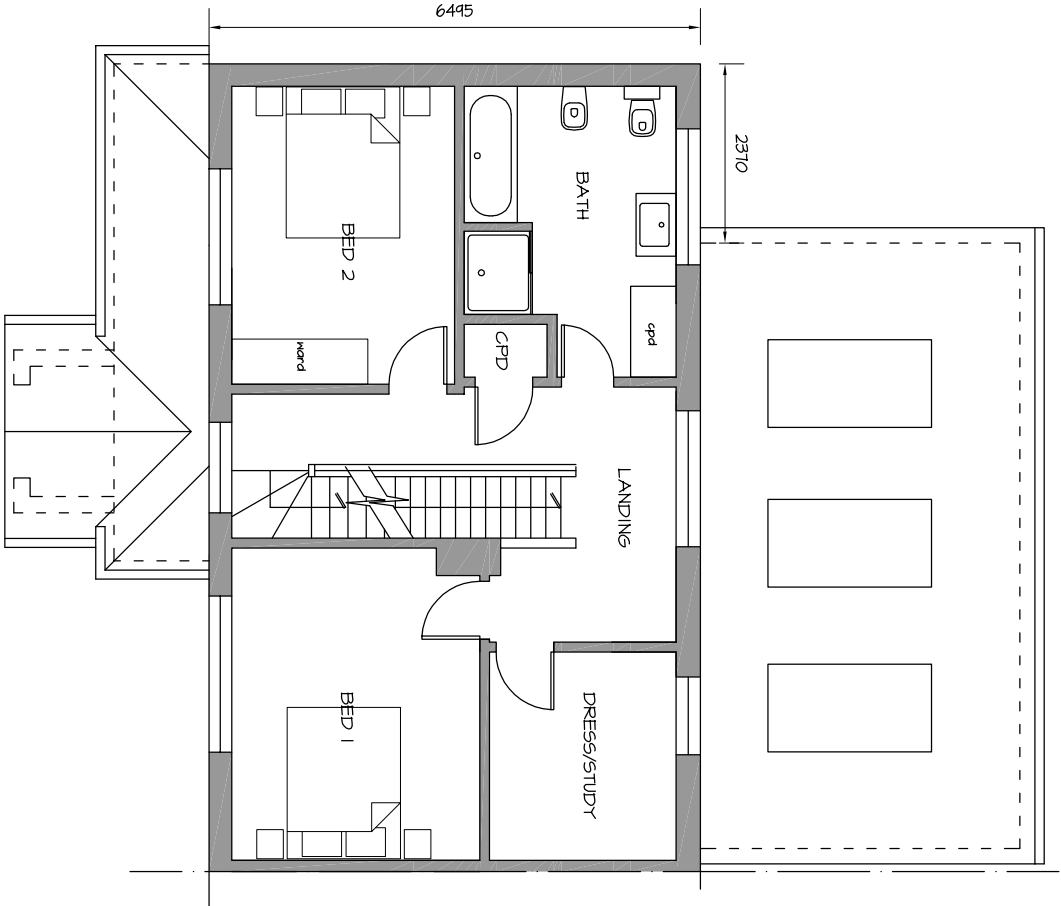

Proposed First

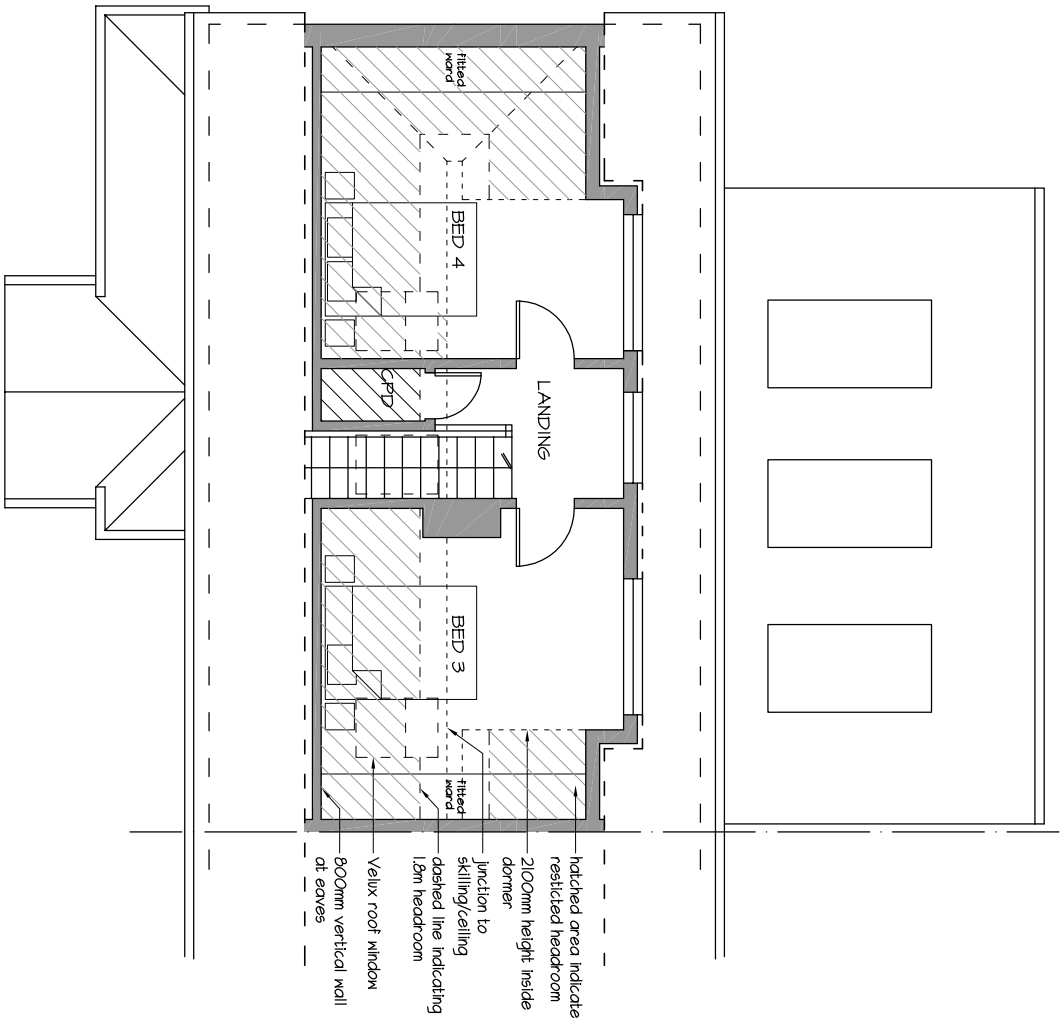

Proposed Second

A: 02/12/2025 - Increased hipped roof to western elevation

mf designs ltd

Chartered Architects



36 Grove Road • Havant • Hampshire • PO9 1AR

t/f 02392 470967

Director: Martin Farrer RIBA • Co Registration No.4507379

e admin@mfdesigns.org.uk

Date: Aug 2025

Job No: 3366

Scale: 1:100 @ A3

Dwg No: P_01 A



EXTENSION & ALTERATIONS - 82 Horndean Road, Emsworth. PO10 7PU