




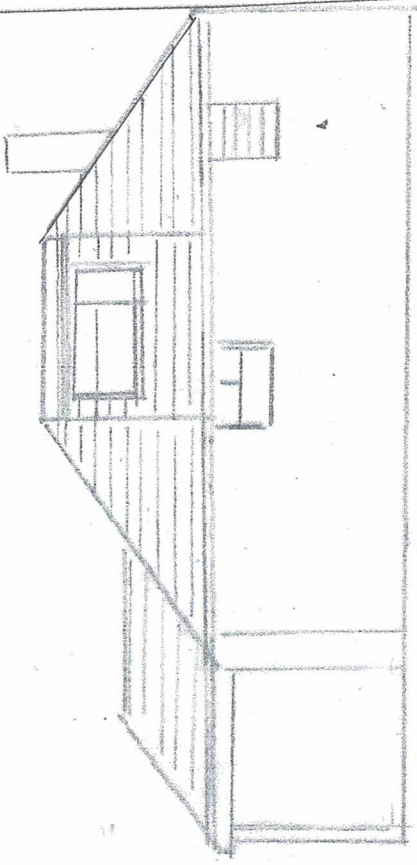


Existing North Elevation

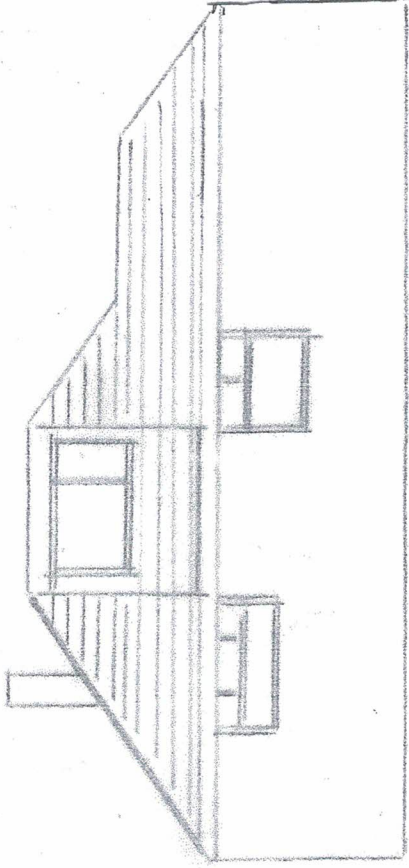


South Elevation

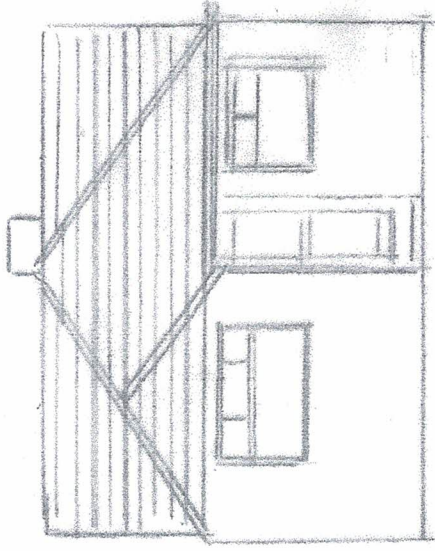


Existing Front Elevation

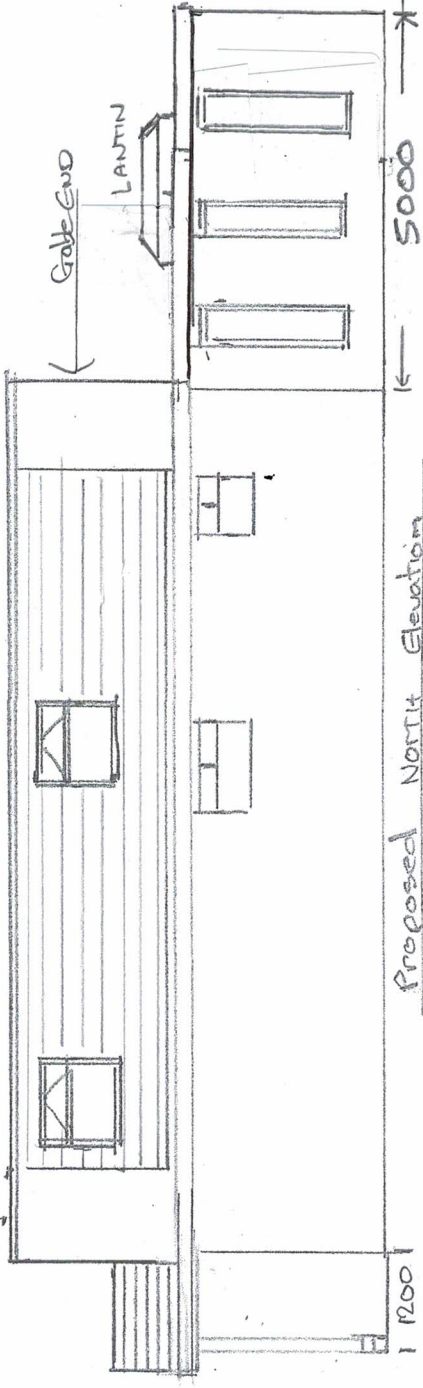

Proposed North Elevation

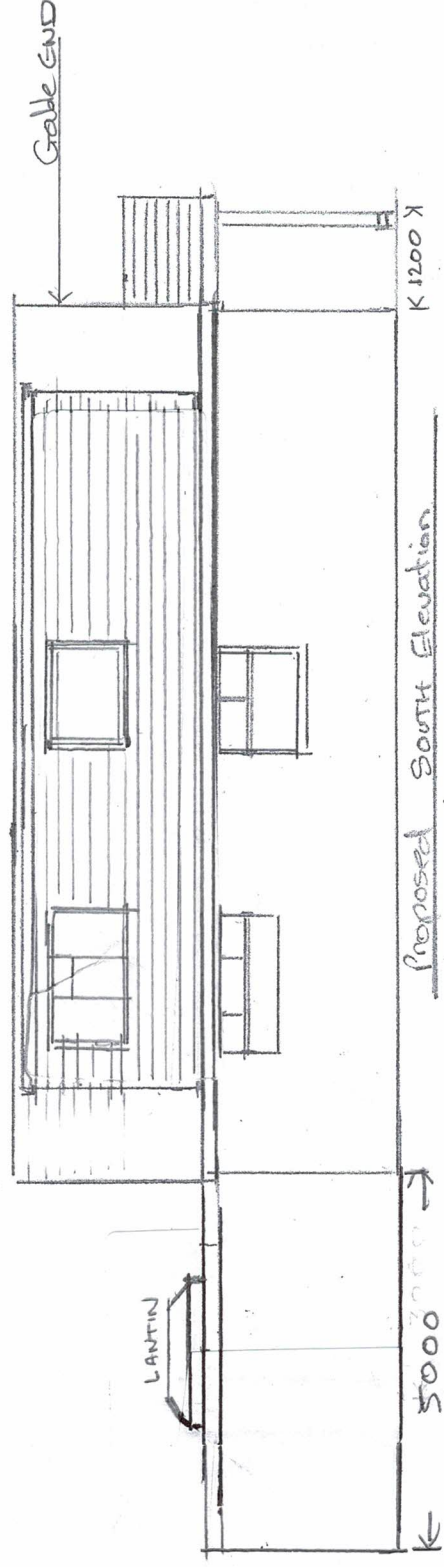

Proposed South Elevation

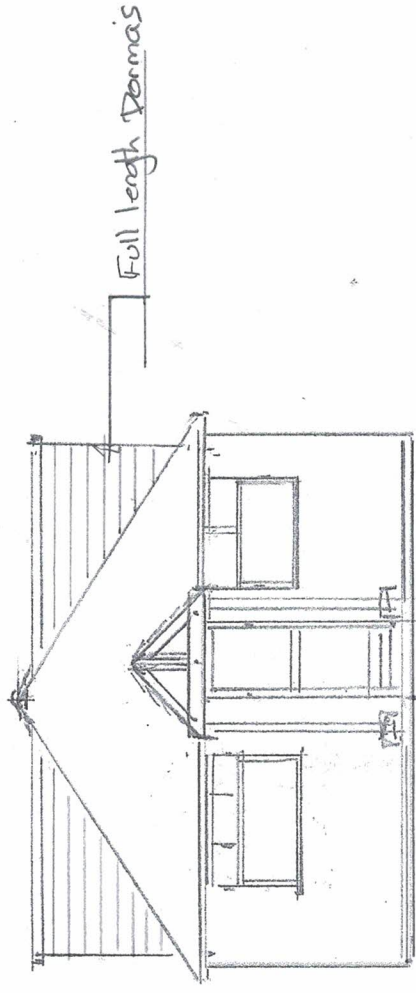

Proposed Front Elevation

Mr Adam Gibbs
109 Silvendale Drive
Waterlooville
P07-6DU
Scale 1-100