UK MAP CENTRE .com

7083 50 WELL MEADOW HAVANT PO9 4LW

Production Date: 17/12/2025
Supplied by: www.ukmapcentre.com
Product Info: www.ukmapcentre.com/block-plans-200-scale
Centre Coordinates: 471262,108926

North

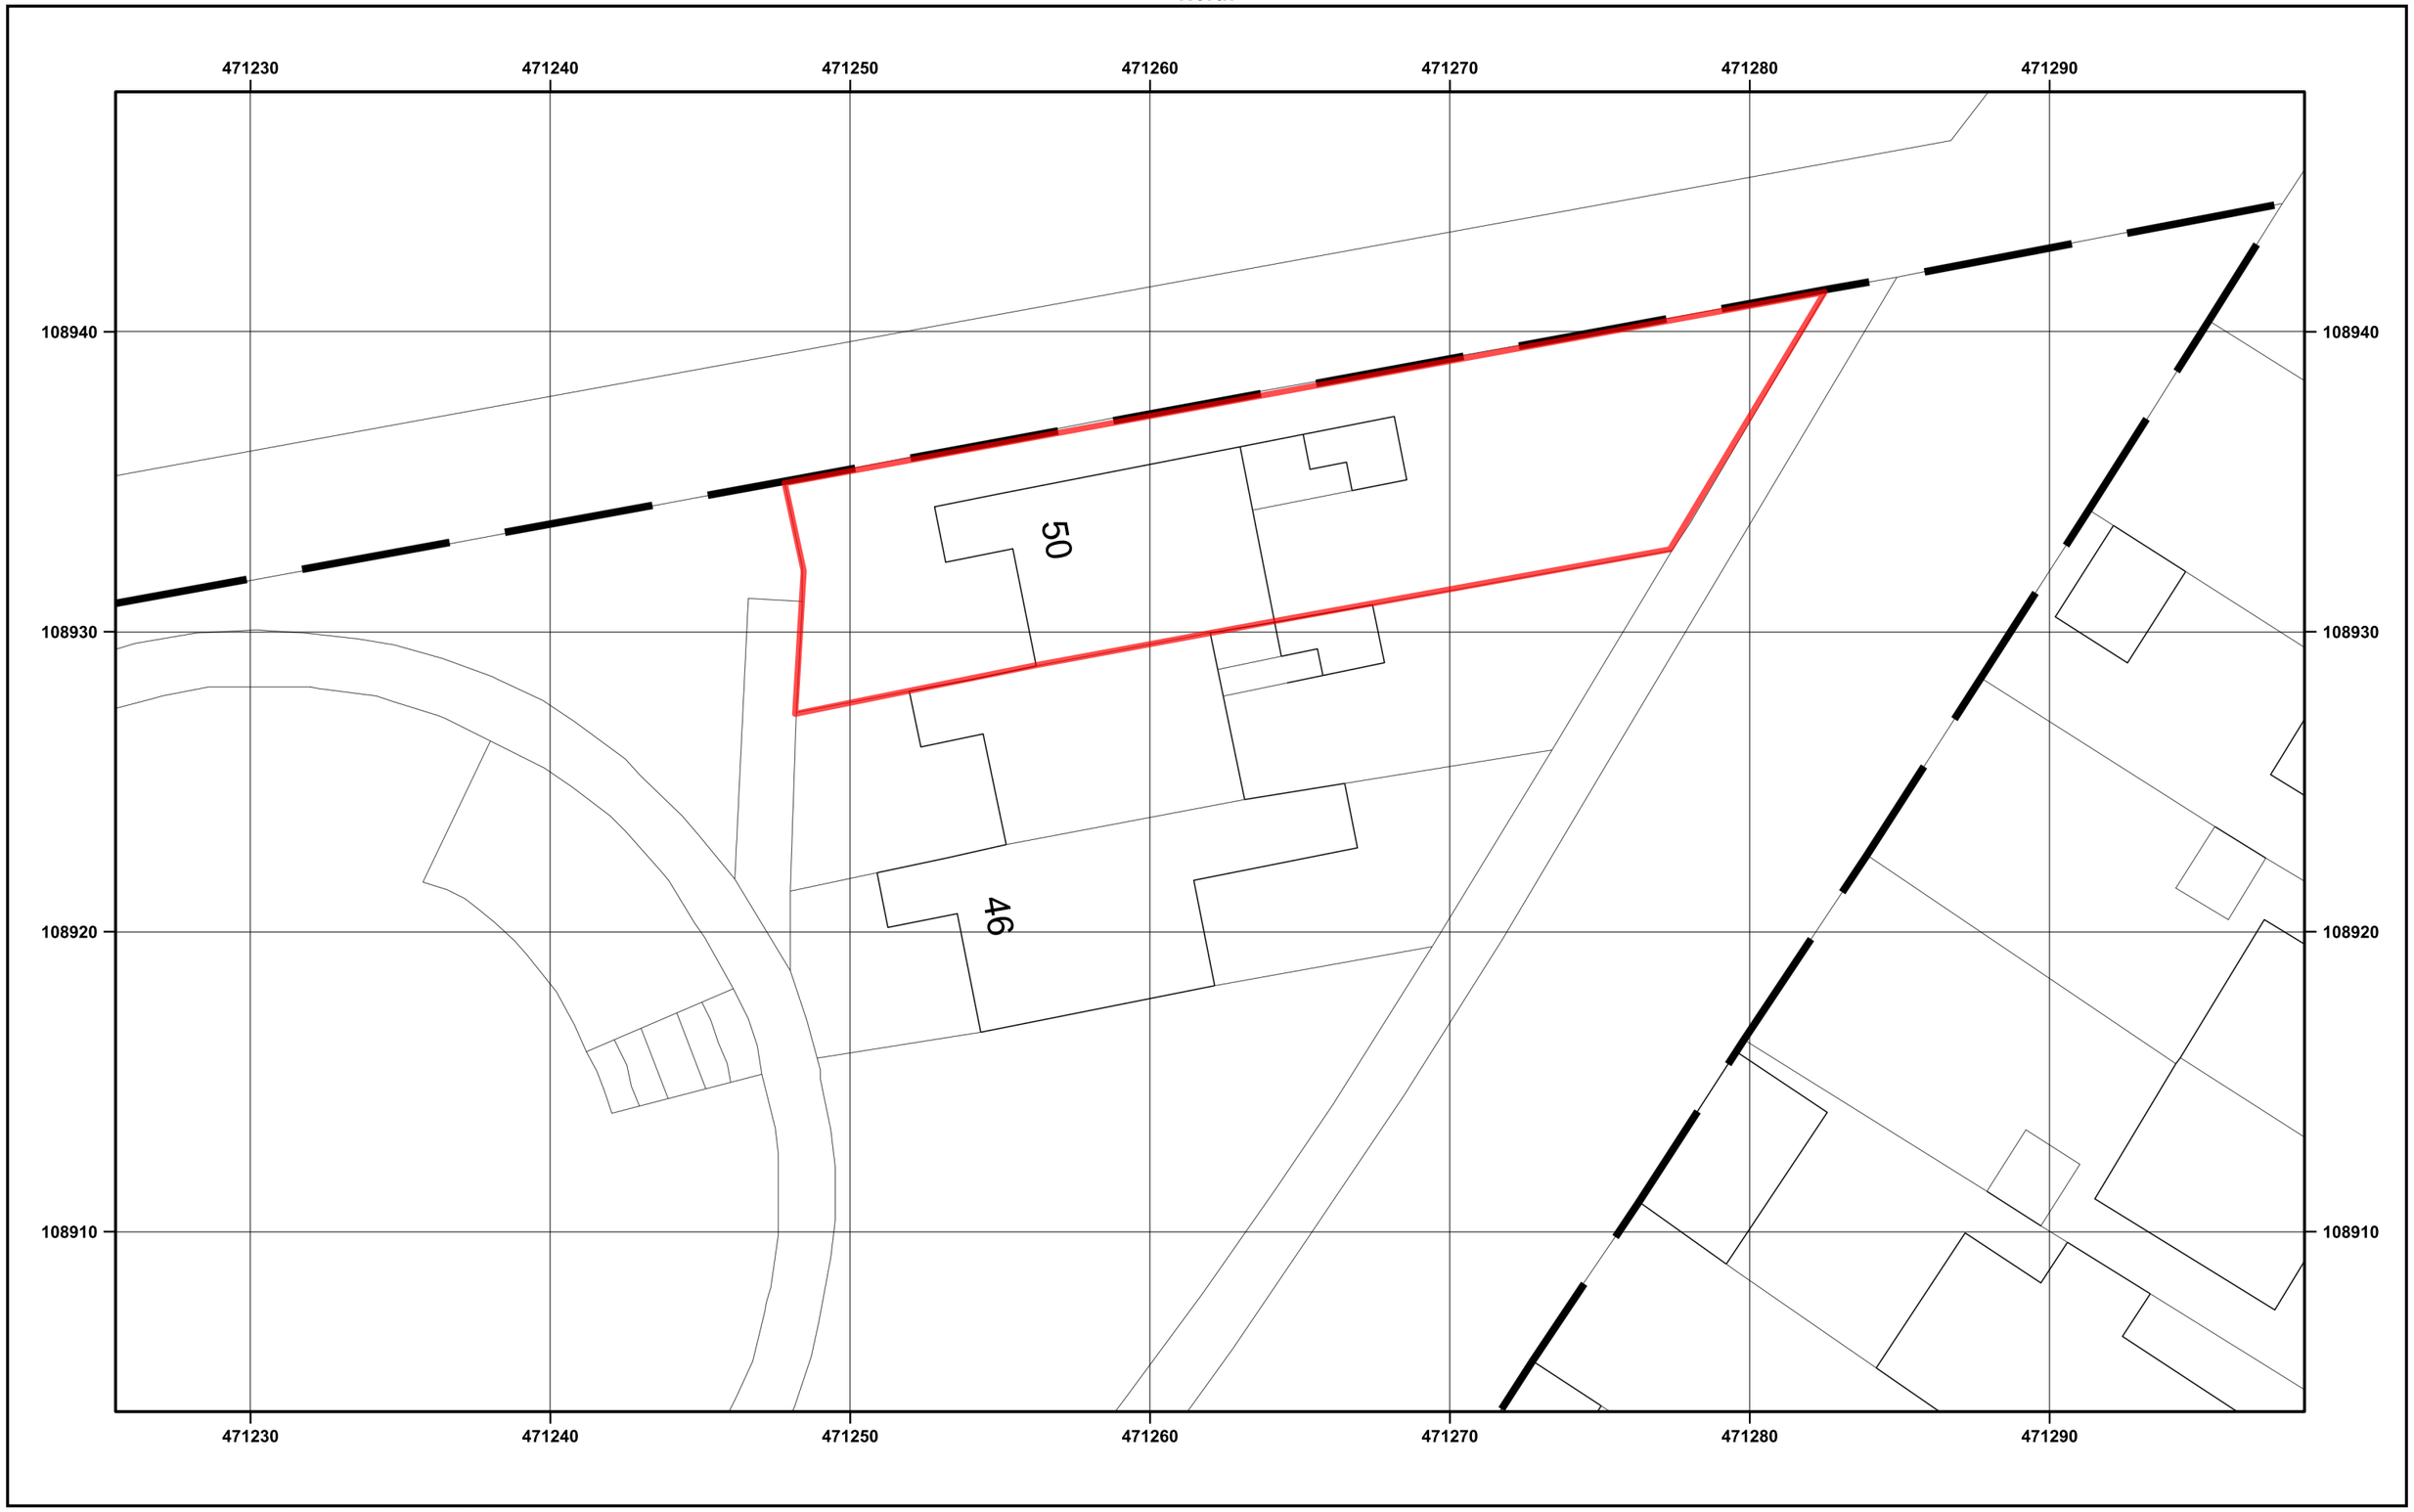

© Crown copyright and database rights 2025 OS AC0000848283. Public rights of way shown on this map have been taken from Local Authority definitive maps. The representation on this map of any other road, track or path is no evidence of the existence of a right of way.

Serial No: 323418

0 2 4 6 8 10 12 14 16 18 20 m

Scale 1:200 - 1cm = 2m - A3 Size

Ordnance Survey Licensed Data