


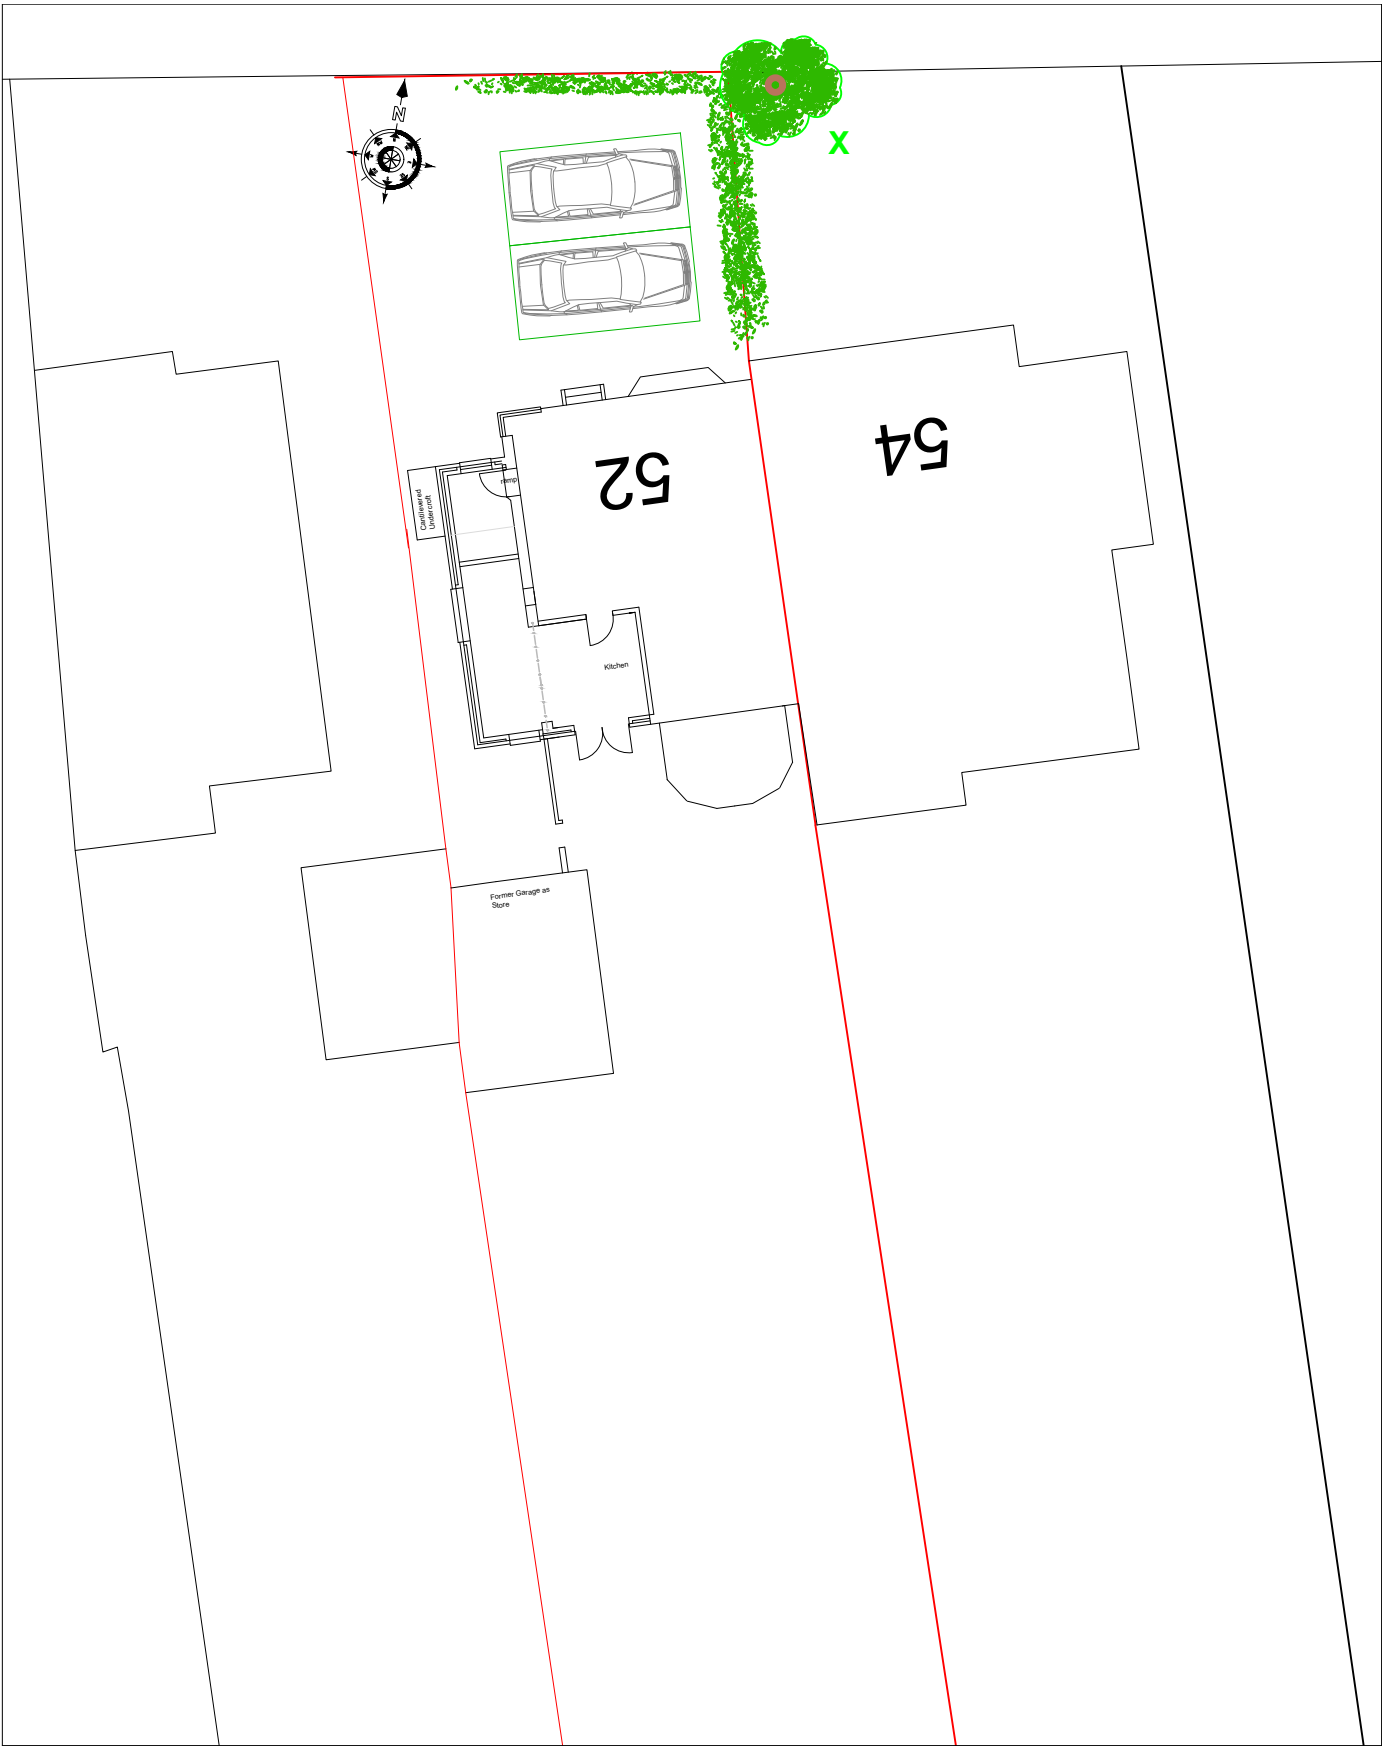

Proposed Block Plan - Scale 1:200

Dwg. Nr.: GSAL254303	PROJECT: PROPOSED SIDE EXTENSION AT 52 THE DALE WIDLEY WATERLOOVILLE HAMPSHIRE PO7 5BX	Rev/	Revision details:	Amended by:	Date:
DATE: Aug. 2025		X	Prunus cerasifera (Cherry Plum)		
SCALE: 1:100 @ A4			Located to the west (540 but with branch overlap		
DRAWN BY:	CLIENT: LESLEY SLOWLEY				
CHECKED:					
	TITLE: TREE SURVEY				
"COPYRIGHT." The copyright of this document lies with Gosport Surveying Associates Limited. No use or copying this document, or part of this document, shall be permitted without prior written consent of Gosport Surveying Associates Limited, other than for the purpose of copying for contract documentation and for site use."		PLANNING			
			Gosport Surveying Associates Limited Chartered Surveyors - Summer House 5 Rydal Road, Gosport, Hants, PO12 4ES Tel: 07771 944 217 E-mail address: ade@GSAL.uk		