


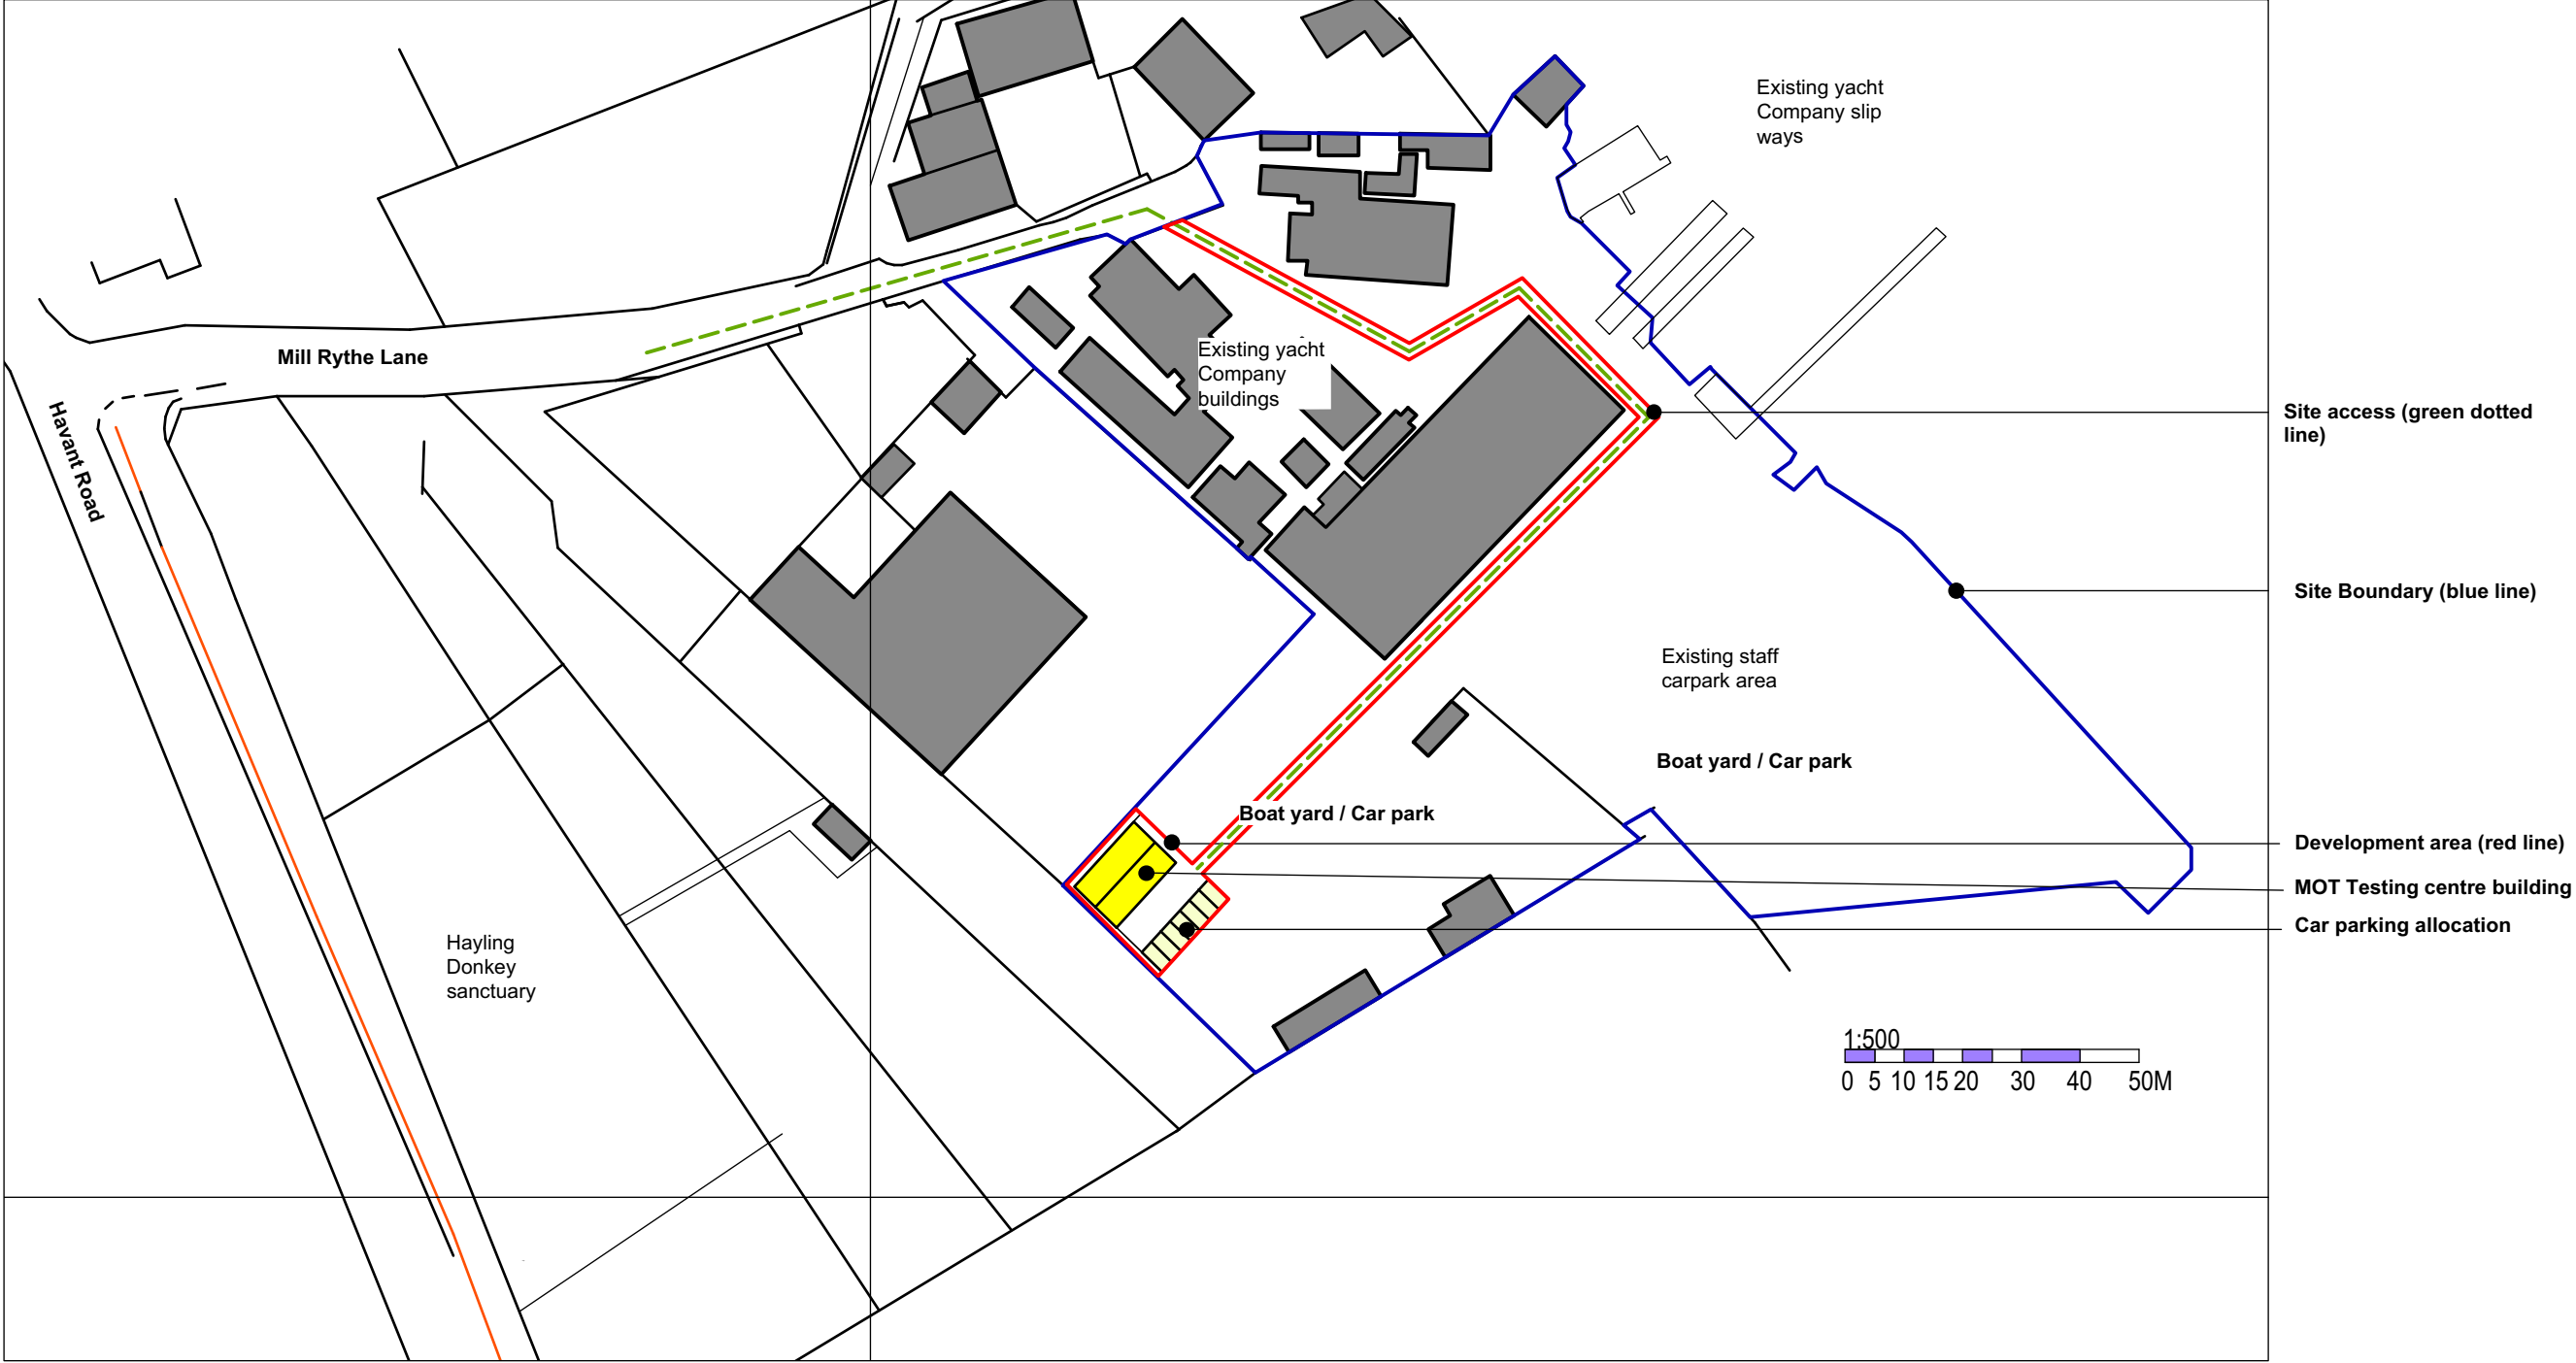

1. Proposed Site Location plan Scale 1 - 1250 @A3 (Streetwise maps 100047474)

Project : Alterations & Improvements to :
Hayling Yacht Company, Mill Rythe Lane,
Hayling Island, Hampshire. PO11 OQG.

Client: Hayling Automotive Ltd.

Title : Proposed Site Location plan

Drawing : Y9025_A1002 / Rev B

Planning

Architectural Planning Ltd.

Building Surveyors, Designers & Project managers.
1a Nutbourne Road, Sandy Point, Hayling Island, Hants . PO11 9RT .
Telephone : 02392 463994, mobile : 07795 633100

rev	description	date	by
A	Preliminary for comments	21.10.25	LR
B	Map extended to Havant Road	14.12.25	

