


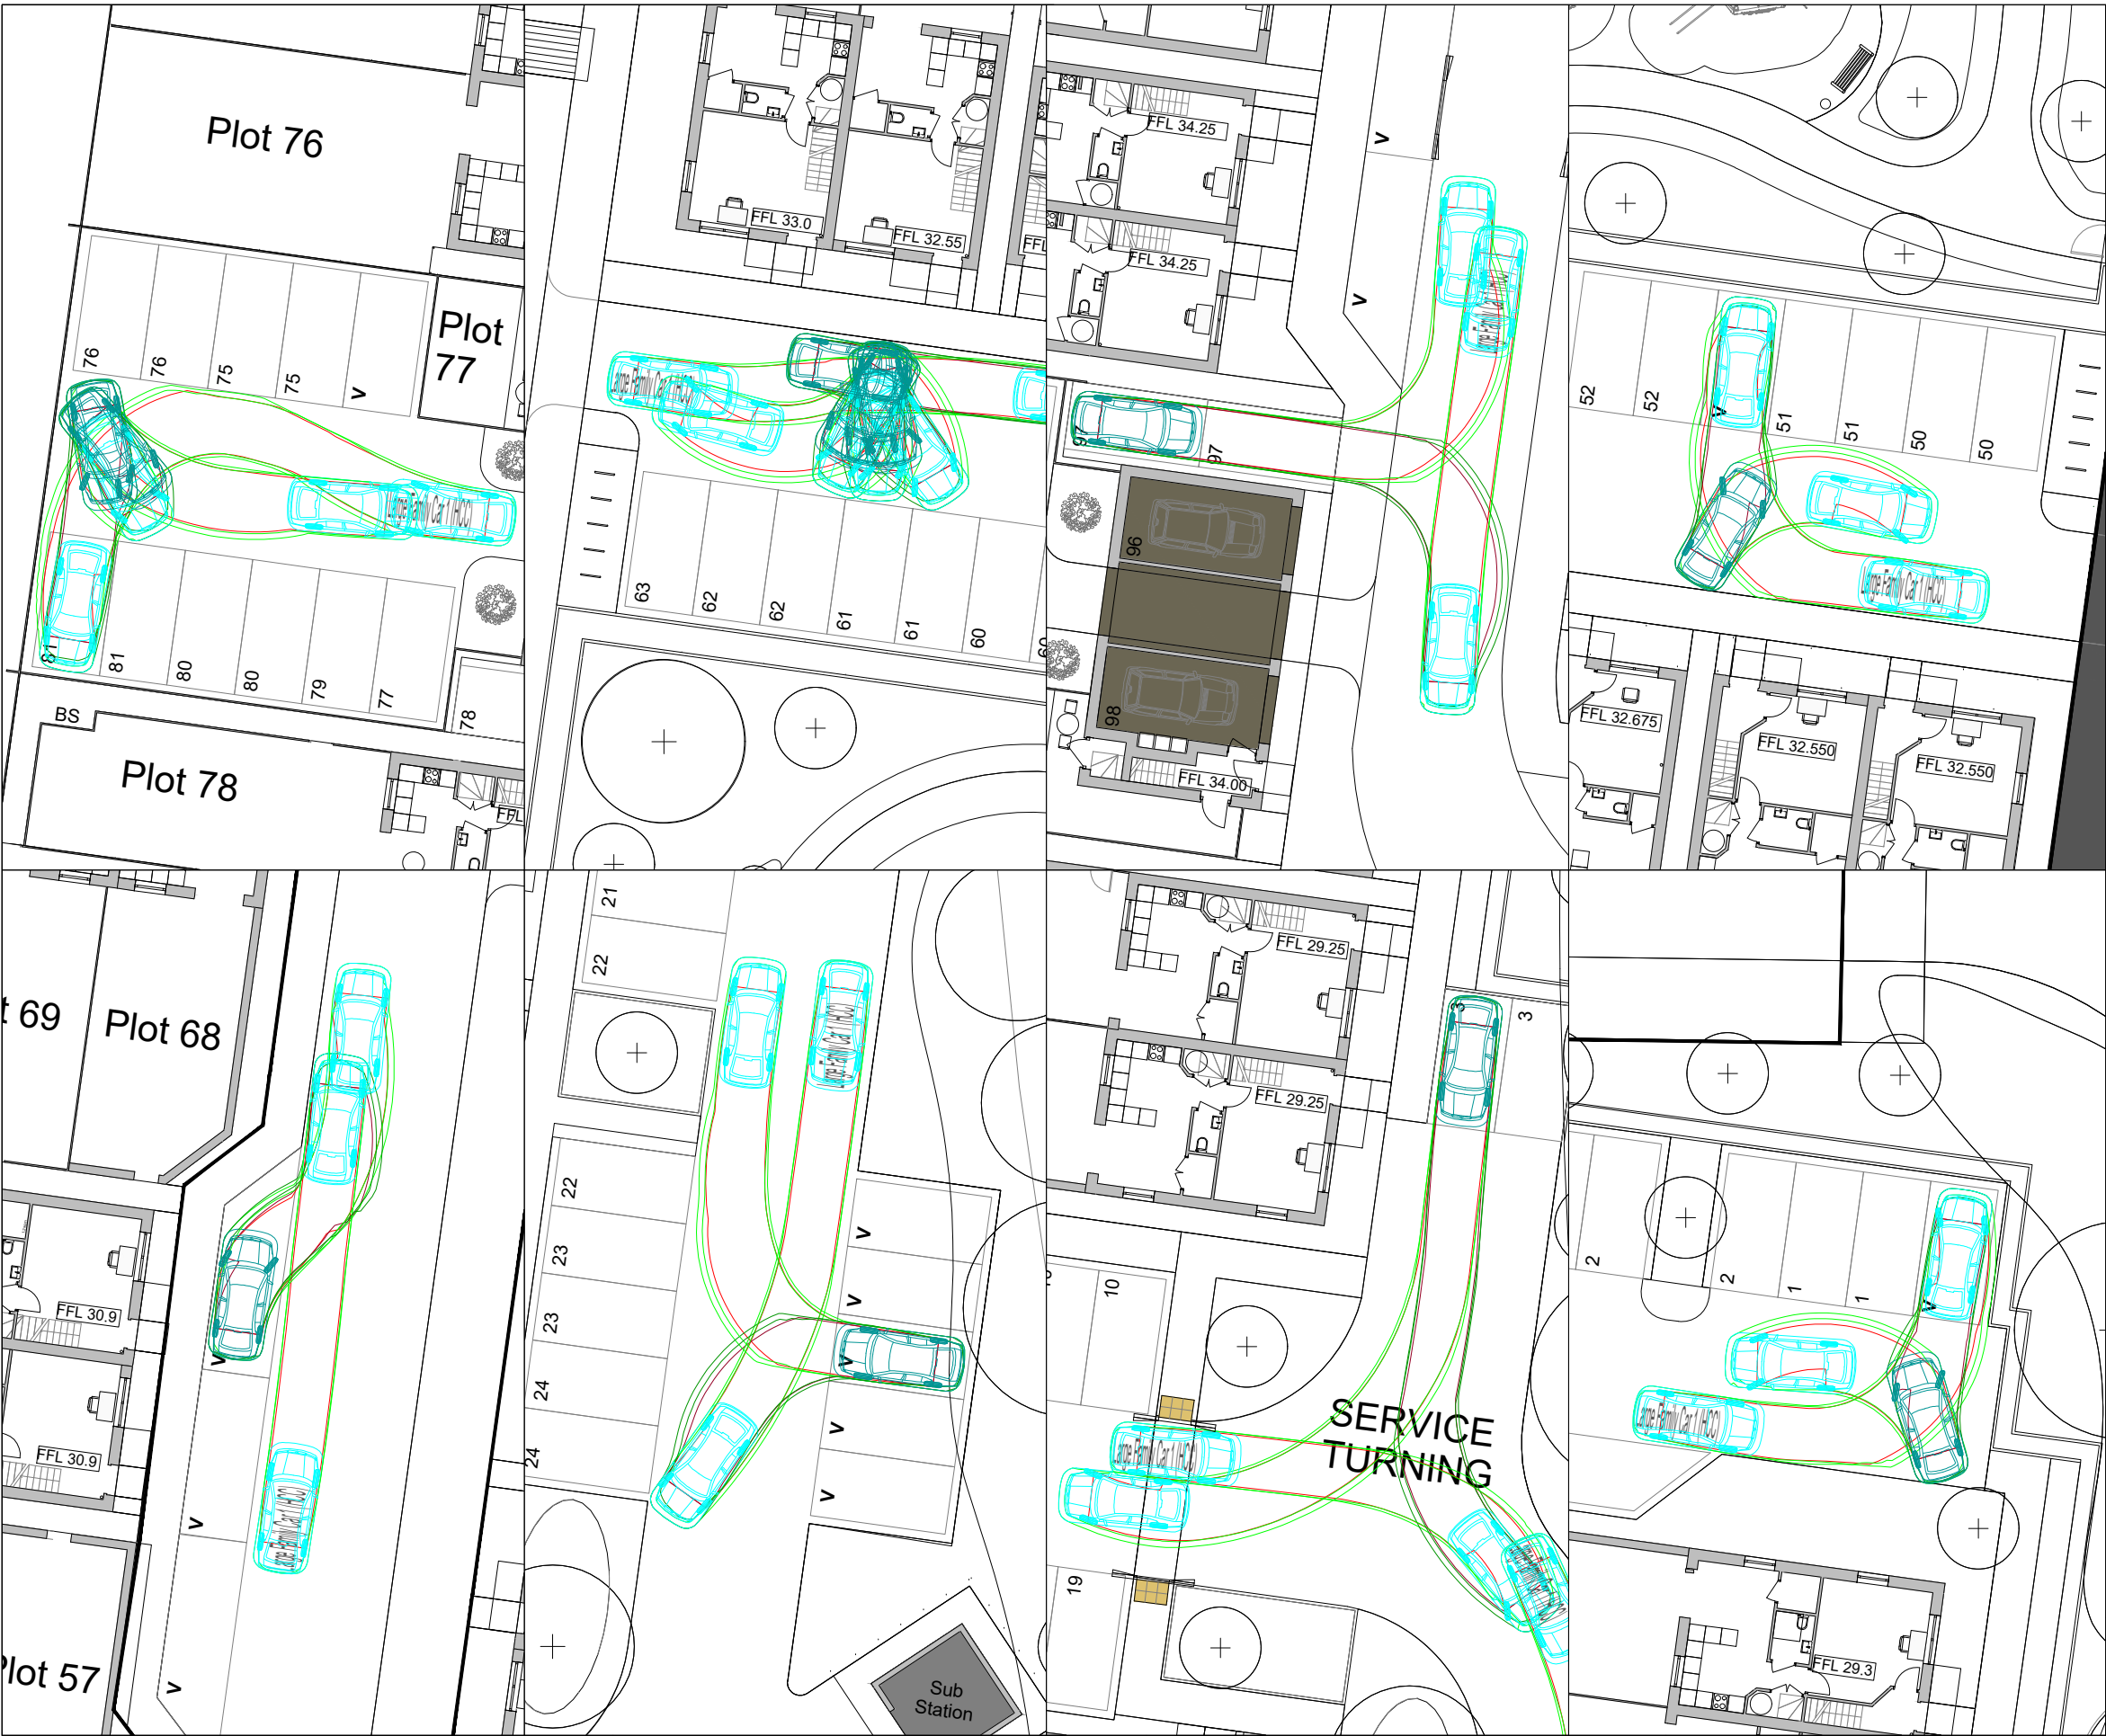

The drawings, information and data recorded in this document ("the information") is the property of Paul Basham Associates. This document and the information are solely for the use of the authorised recipient and this document may not be used, copied or reproduced in whole or part for any purposes other than which it was supplied by Paul Basham Associates. Paul Basham Associates makes no representation, undertakes no duty and accepts no responsibilities to any third party who may use or rely upon this document or the information.

**GENERAL NOTES**

- THIS DRAWING IS INTENDED TO BE READ IN CONJUNCTION WITH ALL RELEVANT ARCHITECTS, ENGINEERS, SERVICES AND SPECIALIST DRAWINGS, DETAILS AND SPECIFICATIONS.
- ANY VARIATIONS OR DISCREPANCIES BETWEEN THESE DRAWINGS IN TERMS OF DIMENSIONS OR DETAILS SHOULD BE DRAWN TO THE ATTENTION OF THE ARCHITECT AND/OR THE ENGINEER FOR CLARIFICATION.
- ALL FIGURED DIMENSIONS TO BE TAKEN IN PREFERENCE TO SCALED DIMENSIONS. DO NOT SCALE THIS DRAWING.
- PAUL BASHAM ASSOCIATES ACCEPTS NO RESPONSIBILITY FOR THE ACCURACY OF BACKGROUND INFORMATION PRODUCED BY THIRD PARTIES – THIS MUST BE TREATED AS INDICATIVE ONLY.
- THIS DRAWING SHOULD ONLY BE USED FOR CONSTRUCTION IF THE PROJECT PHASE IN THE TITLE FRAME BELOW IS SHOWN AS "CONSTRUCTION". PAUL BASHAM ASSOCIATES TAKE NO RESPONSIBILITY FOR CONSTRUCTION WORKS UNDERTAKEN TO DRAWINGS WHICH ARE NOT MARKED UNDER THIS PHASE.
- TRACKING HAS BEEN UNDERTAKEN TO A 10MPH DESIGN SPEED AND IN ACCORDANCE WITH HCC TG2 GUIDANCE.

**VEHICLE PROFILE (NOT TO SCALE)**

|                             |        |
|-----------------------------|--------|
| Large Family Car 1 (HCC)    |        |
| Overall Length              | 4.800m |
| Overall Width               | 2.000m |
| Overall Body Height         | 1.512m |
| Min Body Ground Clearance   | 0.273m |
| Max Track Width             | 1.890m |
| Lock to lock time           | 4.00s  |
| Kerb to Kerb Turning Radius | 6.000m |

NORTH

|                 |                    |          |          |             |
|-----------------|--------------------|----------|----------|-------------|
| P03             | UPDATED LAYOUT     | 19.12.25 | TAF      | SSN         |
| P02             | FIRST ISSUE        | 03.11.25 | EK       | SKB         |
| P01             | FIRST ISSUE        | 22.05.25 | EK       | SKB         |
| Rev             | Description        | Date     | By       | App'd       |
|                 | Date Created       |          | Drawn By | Approved By |
|                 | 22.05.25           |          | EK       | SKB         |
|                 | PBA Project Number |          | Scale    |             |
|                 | 020.0923           |          | 1:250    | (AT A3)     |
| PBA Drawing No: |                    |          |          | Revision    |
| 020.0923-0006   |                    |          |          | P03         |