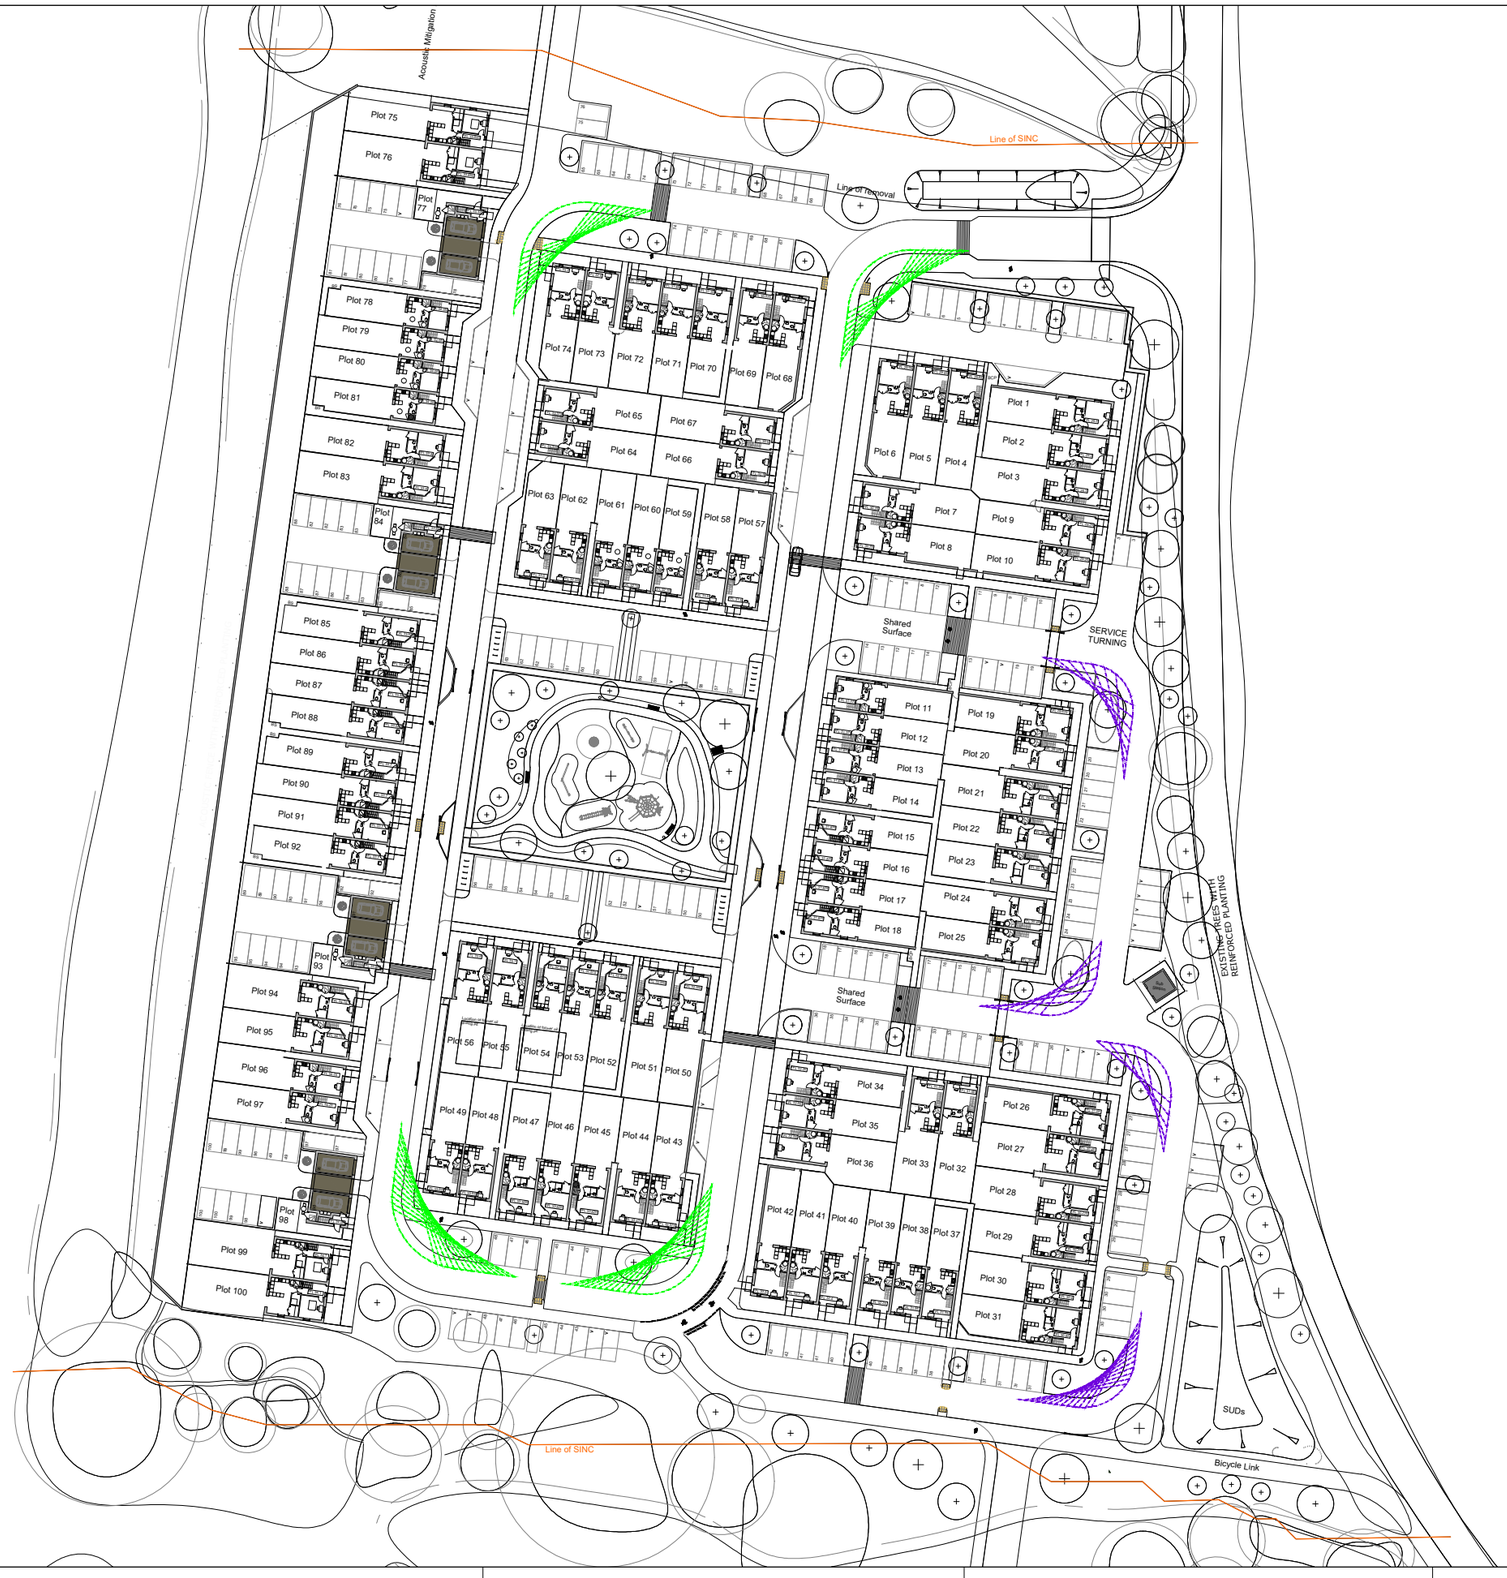

The drawings, information and data recorded in this document ("the information") is the property of Paul Basham Associates.This document and the information are solely for the use of the authorised recipient and this document may not be used, copied or reproduced in whole or part for any purposes other than which it was supplied by Paul Basham Associates. Paul Basham Associates makes no representation, undertakes no duty and accepts no responsibilities to any third party who may use or rely upon this document or the information.

GENERAL NOTES

1. THIS DRAWING IS INTENDED TO BE READ IN CONJUNCTION WITH ALL RELEVANT ARCHITECTS, ENGINEERS, SERVICES AND SPECIALIST DRAWINGS, DETAILS AND SPECIFICATIONS.

2. ANY VARIATIONS OR DISCREPANCIES BETWEEN THESE DRAWINGS IN TERMS OF DIMENSIONS OR DETAILS SHOULD BE DRAWN TO THE ATTENTION OF THE ARCHITECT AND/OR THE ENGINEER FOR CLARIFICATION.

3. ALL FIGURED DIMENSIONS TO BE TAKEN IN PREFERENCE TO SCALED DIMENSIONS. DO NOT SCALE THIS DRAWING.

4. PAUL BASHAM ASSOCIATES ACCEPTS NO RESPONSIBILITY FOR THE ACCURACY OF BACKGROUND INFORMATION PRODUCED BY THIRD PARTIES – THIS MUST BE TREATED AS INDICATIVE ONLY.

5. THIS DRAWING SHOULD ONLY BE USED FOR CONSTRUCTION IF THE PROJECT PHASE IN THE TITLE FRAME BELOW IS SHOWN AS "CONSTRUCTION". PAUL BASHAM ASSOCIATES TAKE NO RESPONSIBILITY FOR CONSTRUCTION WORKS UNDERTAKEN TO DRAWINGS WHICH ARE NOT MARKED UNDER THIS PHASE.

6. FORWARD VISIBILITY HAS BEEN DEMONSTRATED TO ACCORD WITH INTERNAL DESIGN SPEEDS OF 15MPH OR 20MPH WHERE APPROPRIATE, IN ACCORDANCE WITH HCC TG2 GUIDANCE.

7. ANY VEGETATION WITHIN THE SPLAYS WILL BE MAINTAINED TO BELOW 600MM IN HEIGHT OR CANOPIES ABOVE 2M IN ACCORDANCE WITH HCC AND MFS GUIDANCE. WHERE VISIBILITY SPLAYS CROSS PROPERTY BOUNDARIES, RELEVANT CONDITIONS AND COVENANTS CAN BE IMPLEMENTED TO ENSURE VISIBILITY IS NOT COMPROMISED.

KEY

1.5M X 18M VISIBILITY SPLAY

1.5M X 25M VISIBILITY SPLAY

NORTH

Rev	Description	Date	By	App'd
P08	REVISED LAYOUT	19.12.25	TAF	SSN
P07	REVISED LAYOUT	03.11.25	EK	SKB
P06	REVISED LAYOUT	22.05.25	EK	SKB
P05	REVISED LAYOUT	27.01.25	EK	SKB
P04	REVISED LAYOUT	15.01.25	EK	SKB
P03	REVISED LAYOUT	29.01.24	SKB	JAM
P02	REVISED LAYOUT	22.01.24	SKB	JAM
P01	FIRST ISSUE	17.01.24	SKB	JAM

Project Name
HULBERT ROAD
HAVANT

Project Phase
PRELIMINARY

Title
FORWARD VISIBILITY SPLAYS

paulbasham associates
Paul Basham Associates Ltd
The Bothy, Cams Hall Estate, Fareham, PO16 8UT
01329 711 000
info@paulbashamassociates.com www.paulbashamassociates.com

Client
BRiCS DEVELOPMENT

Date Created	Drawn By	Approved By	Suitabilty Code
17.01.24	SKB	JAM	-

PBA Project Number	Scale
020.0923	1:1000 (AT A3)

PBA Drawing No:	Revison
020.0923-0002	P08