

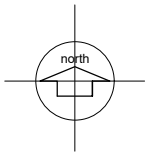



Ordnance Survey, (c) Crown
Copyright 2025. All rights
reserved. Licence number
100022432

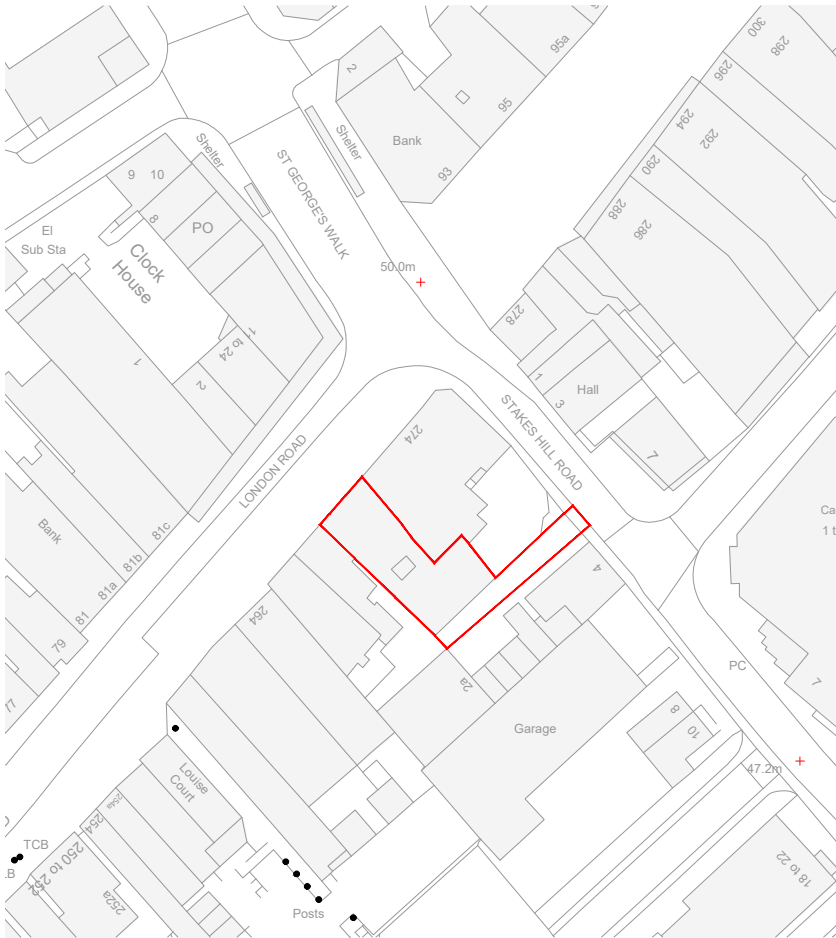

LOCATION PLAN - 1:1250

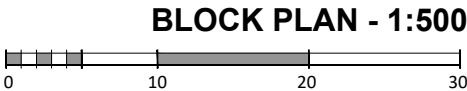

BLOCK PLAN - 1:500

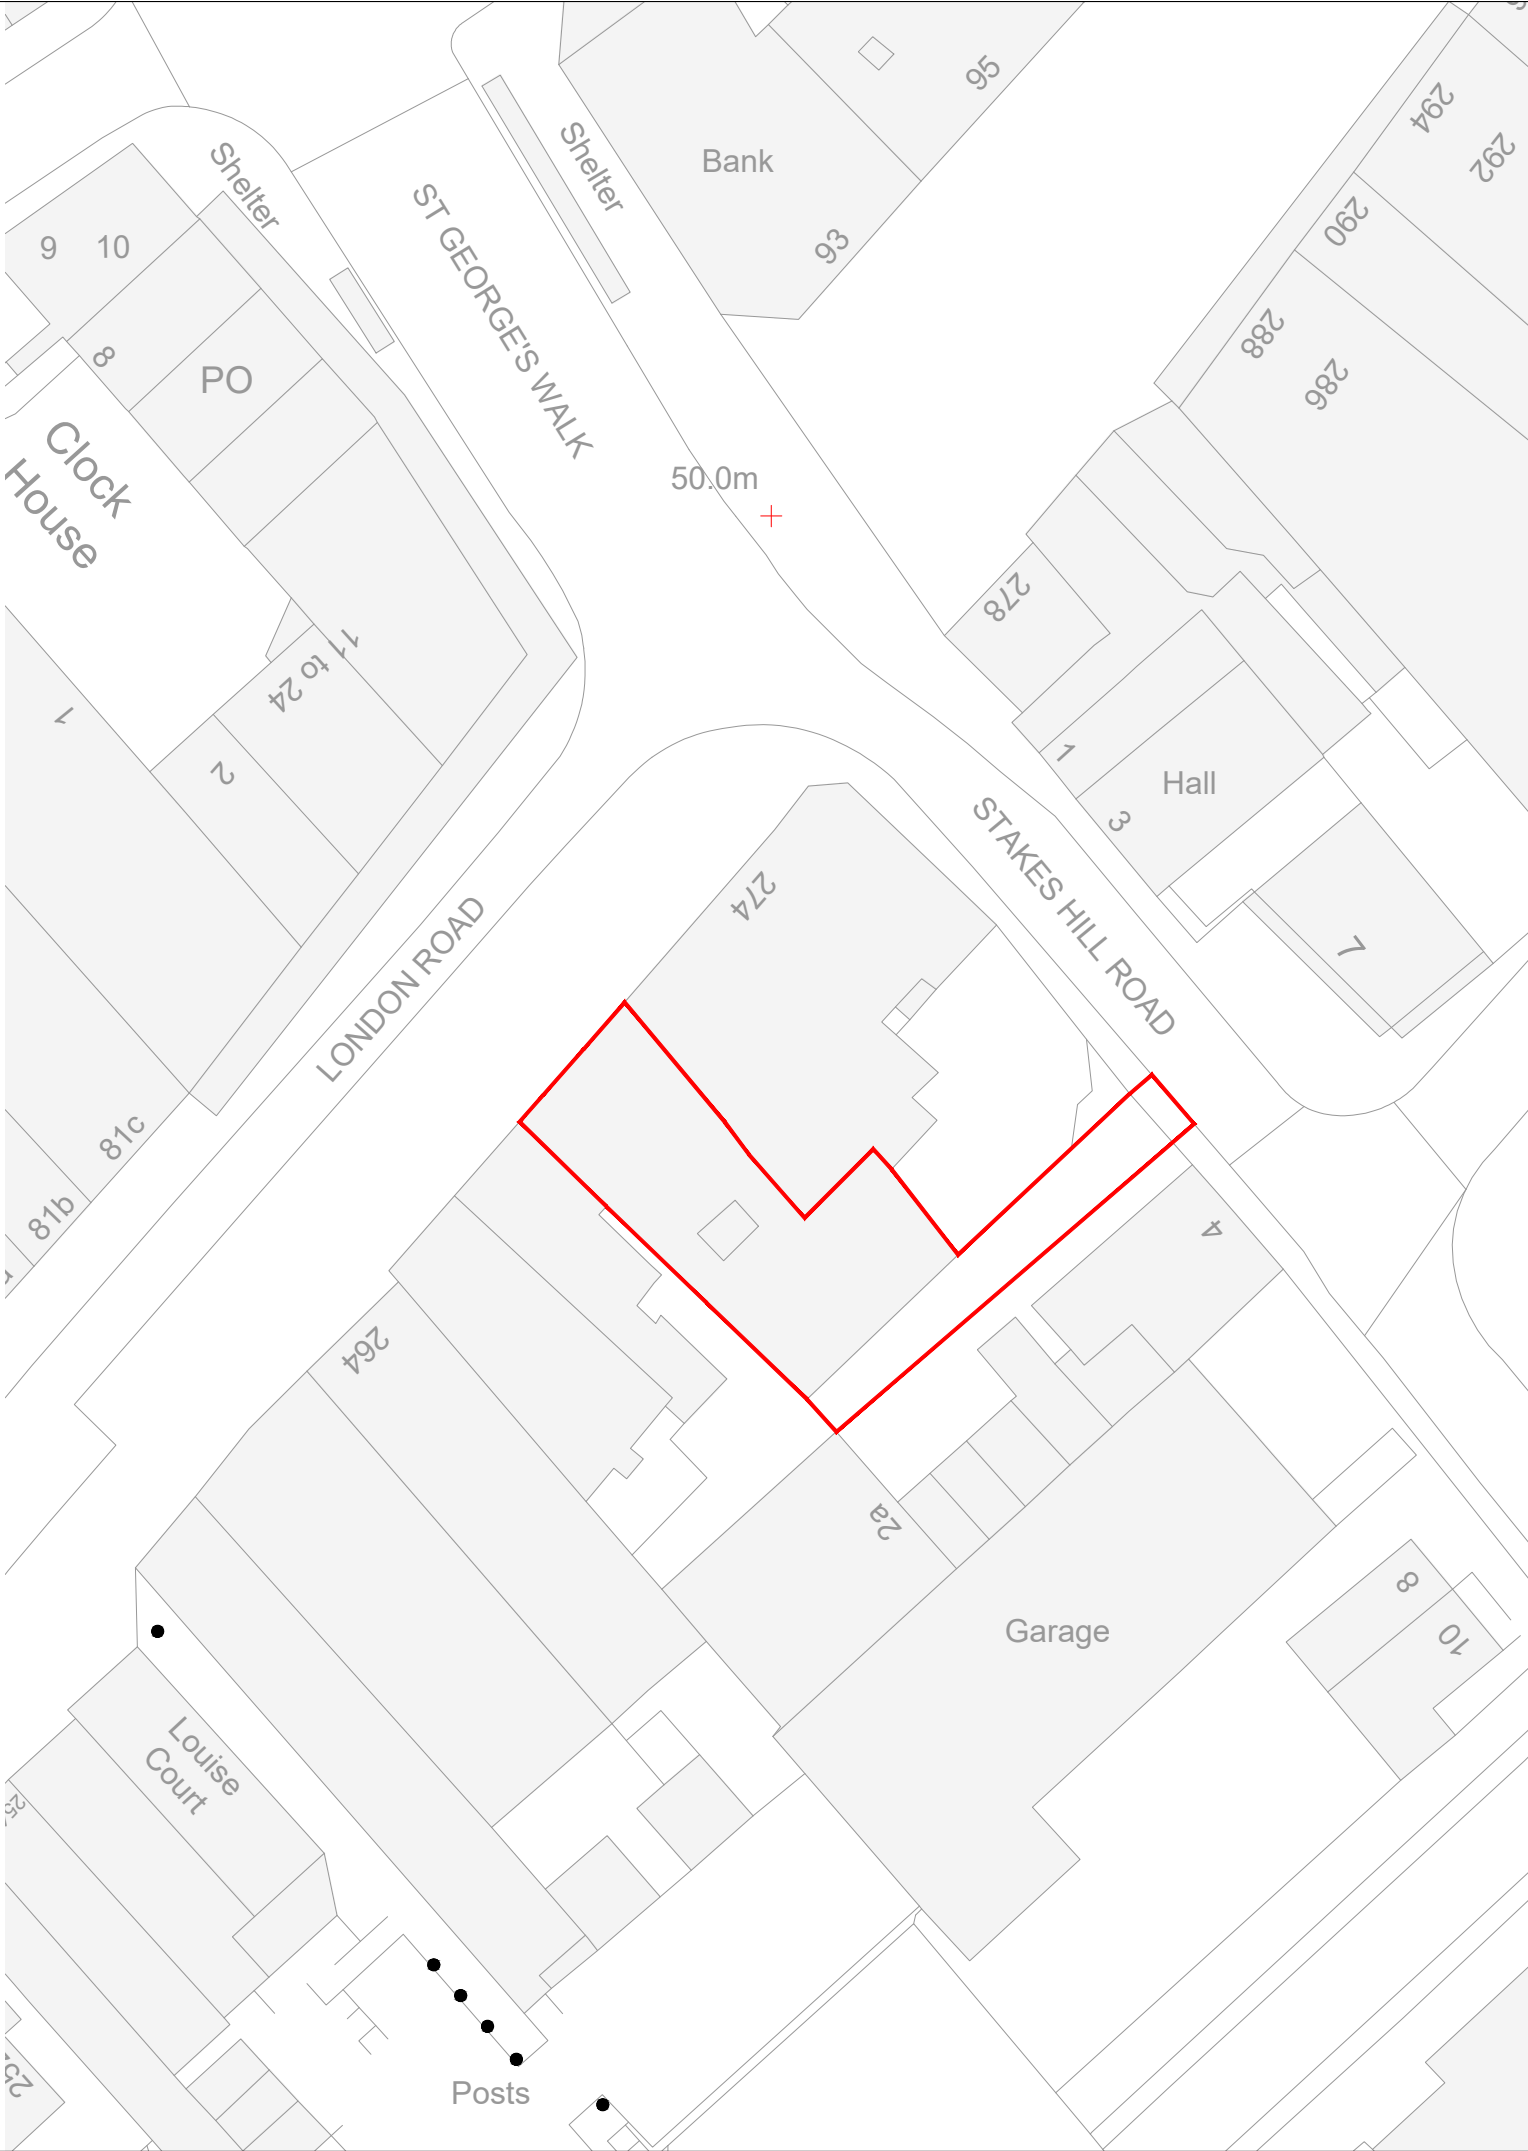

NOTES:

This drawing has been prepared for PLANNING APPLICATION and is not to be used for any other purpose. Dimensions are indicative and should be referenced against measured surveys only.

This drawing is the property of LUNDI ARCHITECTS and must not be reproduced, in part or whole, or deviated from, without their permission.

AMENDMENTS		DATE
B	Minor amendment to Red Line	23.12.25
A	PLANNING APPLICATION ISSUE	17.11.25

CLIENT

PETER ERNEST HOMES LTD

PROJECT

REDEVELOPMENT OF
270 LONDON ROAD
WATERLOOVILLE

DRAWING TITLE

BLOCK AND LOCATION PLANS
AS EXISTING

DATE

OCTOBER 2024

SCALE

1:1250, 1:500 @ A3

DRAWING No.	REVISION
LA2408 02	B

LUNDI
ARCHITECTS

Lundi Architects Ltd
THE STUDIO
12A FIVE HEADS ROAD
HORDEAN
HANTS, PO8 9NW

www.lundi-architects.co.uk studio@lundi-architects.co.uk
Julia 07889 515860 Olaf 07801 279046