


No.19 James Copse Road, Lovedean, Hampshire, PO8 9RG.

NOTES:
The contractor, sub-contractor or supplier is to check all relevant dimensions, levels, existing structure and materials together with existing service runs prior to commencing the works. ANY DISCREPANCIES ARE TO BE BROUGHT TO THE ATTENTION OF THE ARCHITECTURAL DESIGNER.
© This drawing is copyright and may not be copied, traced, altered or reproduced without the express written permission of the Architectural Designer.

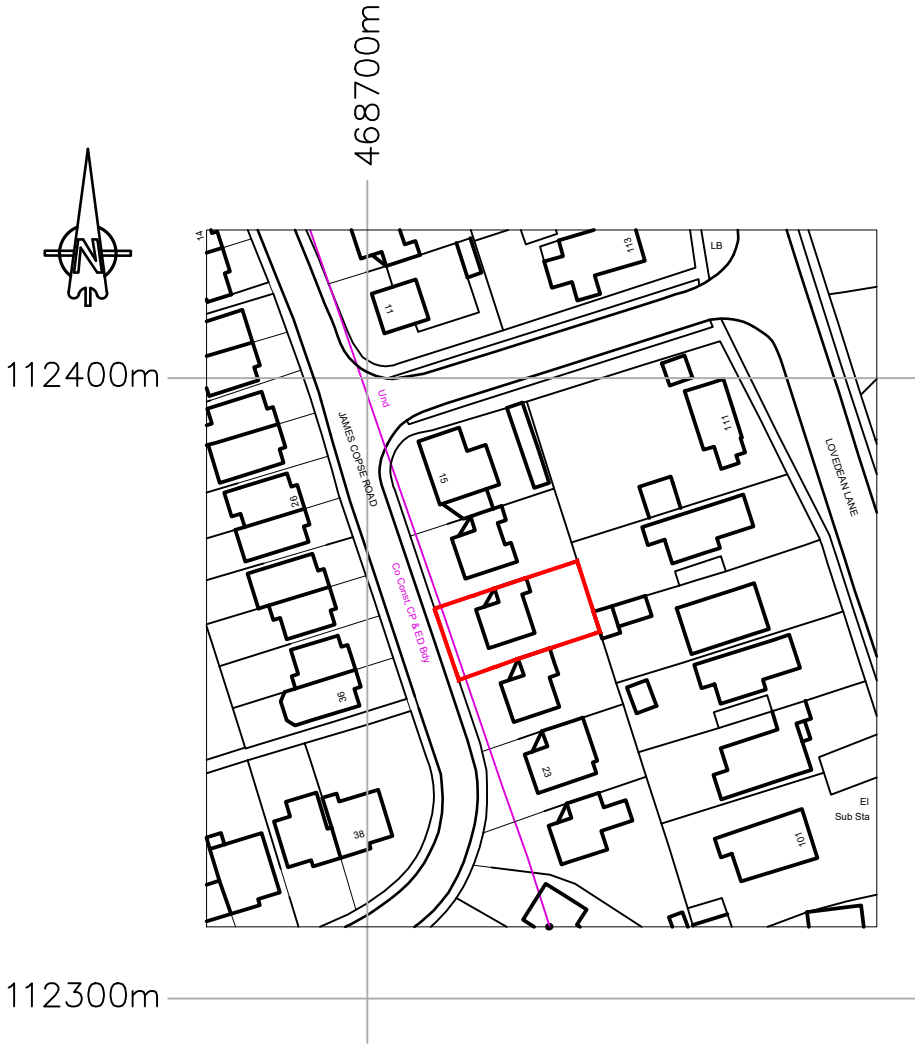

Crown Copyright and database rights 2025 OS Licence no. AC0000849896

Location Plan 1:1250 @ A4



L.M.D. Designs Ltd.
Architectural Design Services

4 Foxcombe Close, Swanmore,
Hampshire, SO32 2UJ.
Tel: 07876 712622
Email: Lmdarchitecture@aol.com

Job Title
Proposed Works at 19 James Copse Rd,
Lovedean, Hampshire, PO8 9RG.

Client
Mr & Mrs T. Griffiths

Drawing Title
Planning
Location Plan
Existing

CAD REF: 2251036-19-James-Copse-Rd.dwg Scale 1:1250
Drawn SLV Amended Checked Date Dec '25

Job No. 2251036 Drg. No. 100 Rev.

