Section A — A'

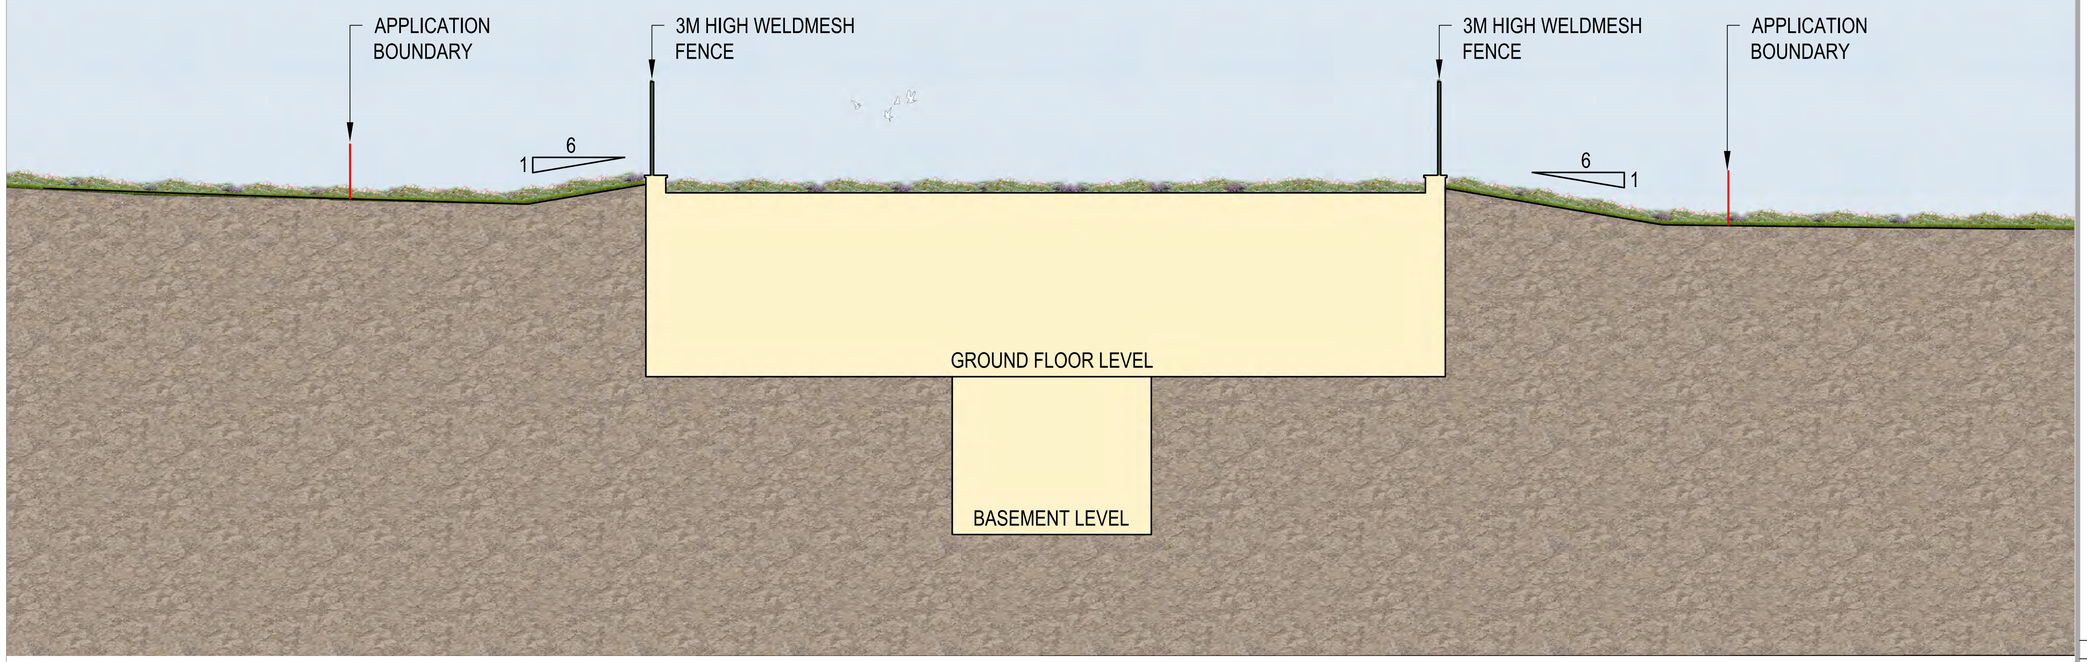

Section B — B'

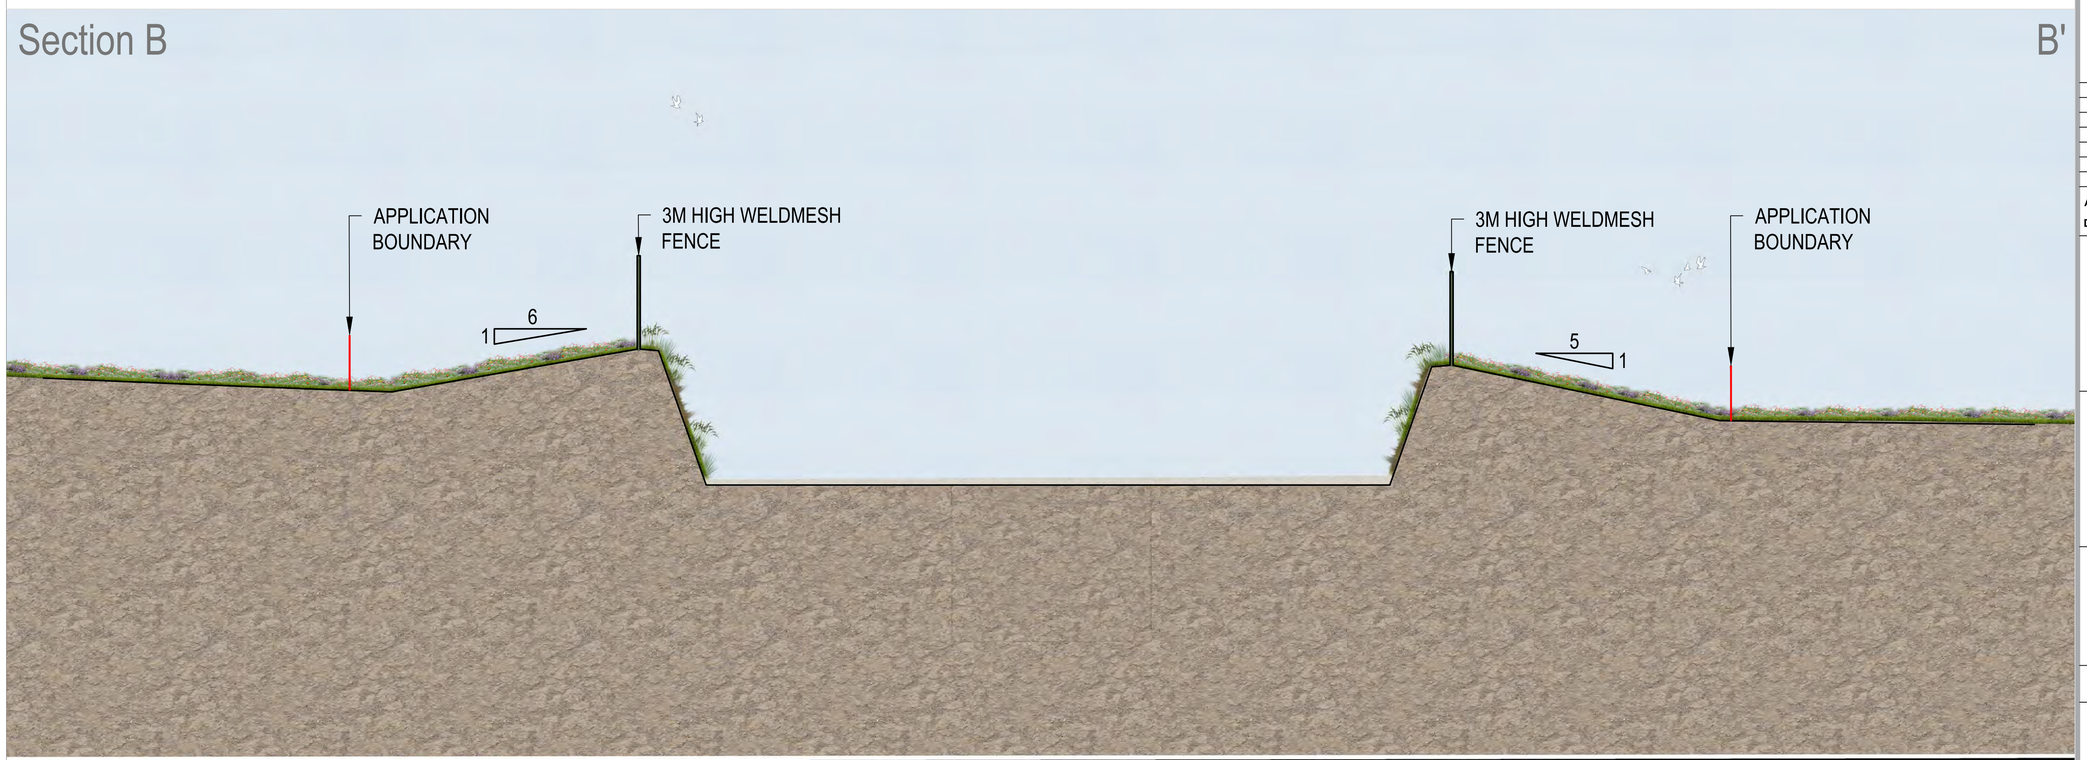

0 5

SCALE 1:100 @A1
SCALE 1:200 @A3
METRES

NOTES

1. ALL DIMENSIONS ARE IN MILLIMETRES UNLESS NOTED OTHERWISE (UNO).
2. ALL LEVELS ARE IN METRES TO ORDNANCE DATUM UNO.

Atlas - Not to scale

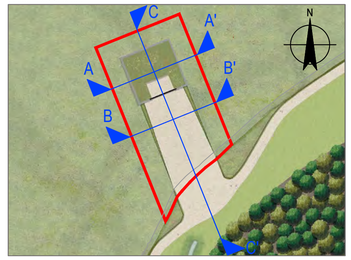

REFERENCE DOCUMENTS AND DRAWINGS

PLEASE REFER TO THE BELOW DRAWINGS:
HTR-GHD-CB-RE-DR-T-0020 - CONTROL BUILDING APPLICATION BOUNDARY
HTR-GHD-CB-RE-DR-T-0021 - CONTROL BUILDING CONSERVATION BOUNDARY
HTR-GHD-CB-RE-DR-T-0022 - CONTROL BUILDING LANDSCAPE PLAN
HTR-GHD-CB-RE-DR-T-0024 - CONTROL BUILDING LANDSCAPE CROSS SECTIONS SHEET 2
HTR-GHD-CB-RE-DR-T-0001 - SITE/ROOF PLAN
HTR-GHD-CB-RE-DR-T-0004 - BUILDING SECTIONS
HTR-GHD-CB-RE-DR-T-0005 - FRONT AND SIDE ELEVATIONS
HTR-GHD-CB-RE-DR-T-0006 - REAR AND SIDE ELEVATIONS

Rev	Description	Checked	Approved	Date
P03	FOR APPROVAL	SWG	SWG	06/10/2025
P02	FOR APPROVAL	SWG	SWG	17/07/2025
P01	FOR APPROVAL	SWG	SWG	14/07/2025

Author ER **Drafting Check** ST
Designer ER **Design Check** ST

Telephone: Havant (023) 9249 9888
Fax: Havant (023) 9245 3632
Website: www.portsmouthwater.co.uk
Registered Office: PO Box 8 West Street
Havant Hampshire PO9 1LG
REGISTERED IN ENGLAND No. 2536455

Portsmouth Water

Future Water MJJV Ltd

GHD

Project No. 12547181

Client: PORTSMOUTH WATER

Project: HAVANT THICKET RESERVOIR

Status: FOR APPROVAL — Status Code: S4

Drawing Title: CONTROL BUILDING LANDSCAPE CROSS SECTIONS SHEET 1

Size: A1

Drawing No.: HTR-GHD-CB-RE-DR-T-0023

Rev: P03