58 St Johns Road

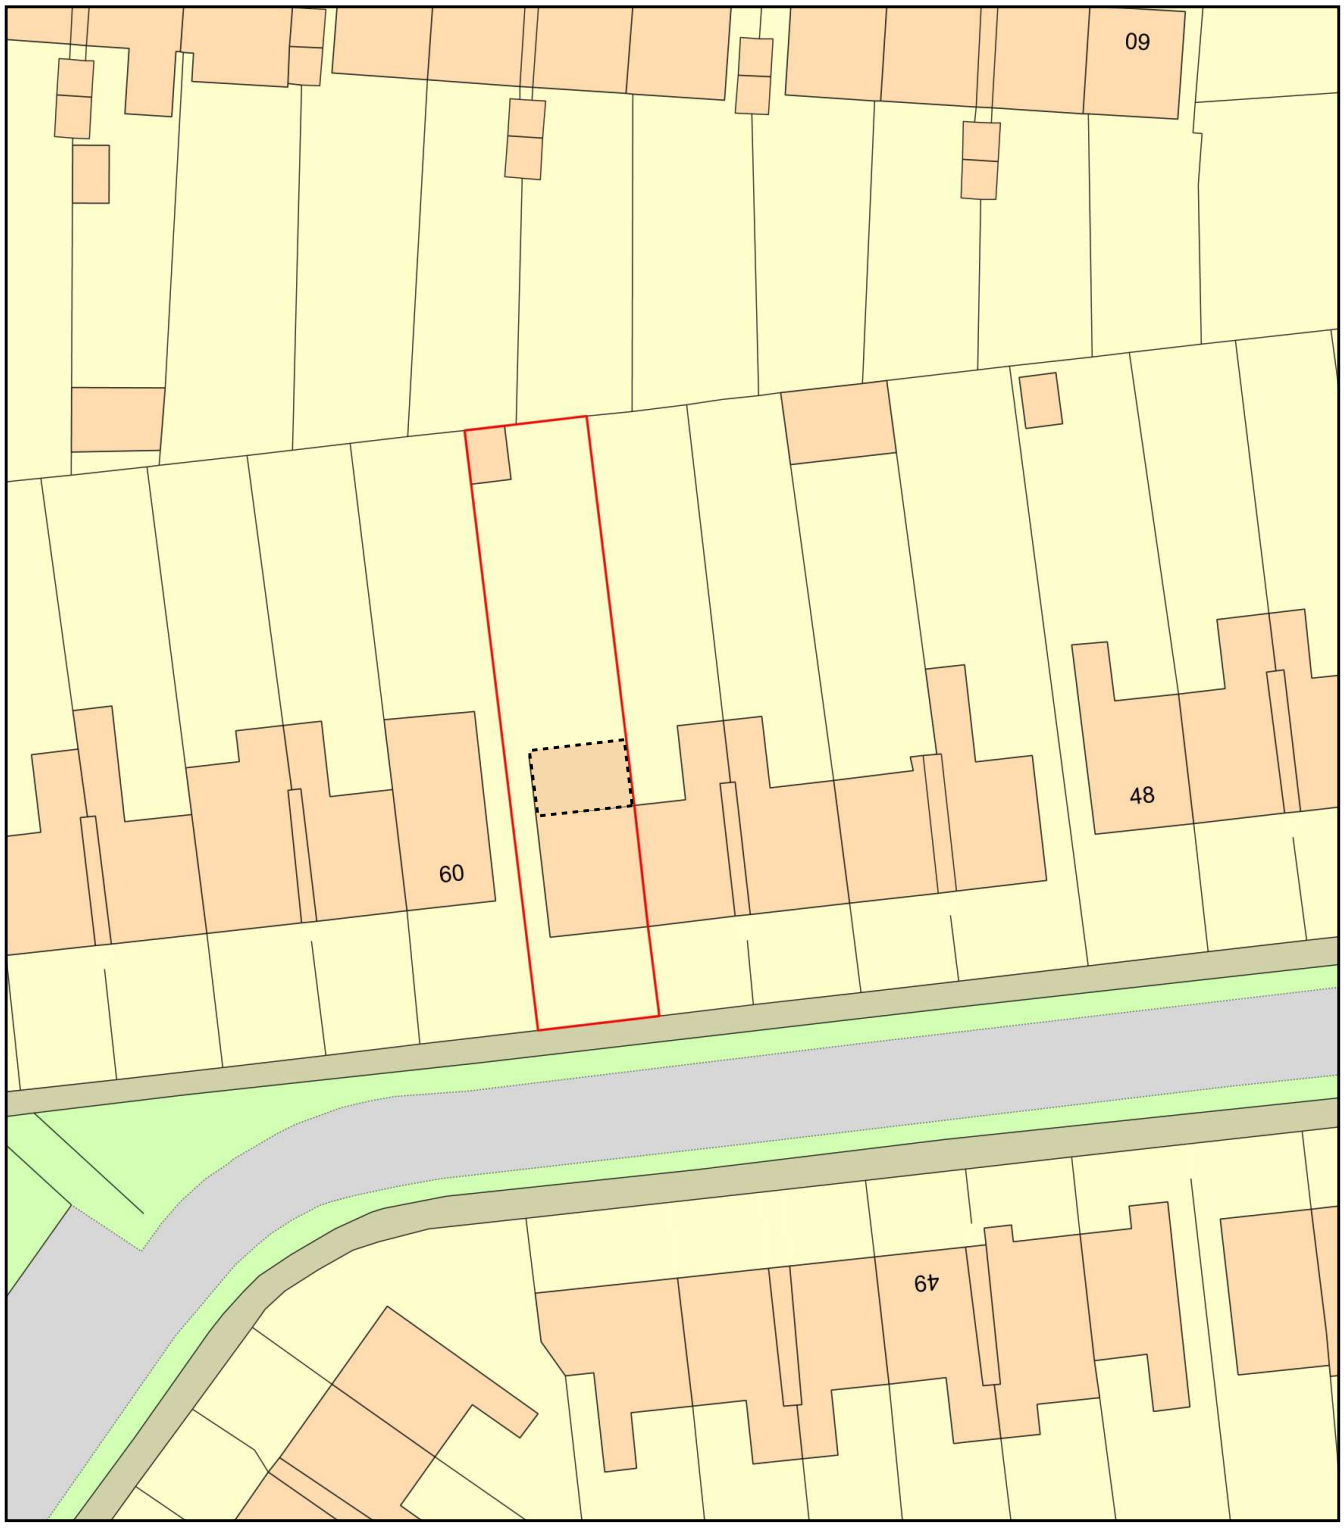

0 20
Metres

N

ReQuestaPlan

APPLECORE
PLAN. DESIGN. MANAGE.

Plan Produced for: Applecore PDM

Date Produced: 23 Dec 2025

Plan Reference Number: TQRQM25357103856120

Scale: 1:500 @ A4

© Crown copyright and database rights 2025 OS 100042766