



FORWARD VISIBILITY TO 25M

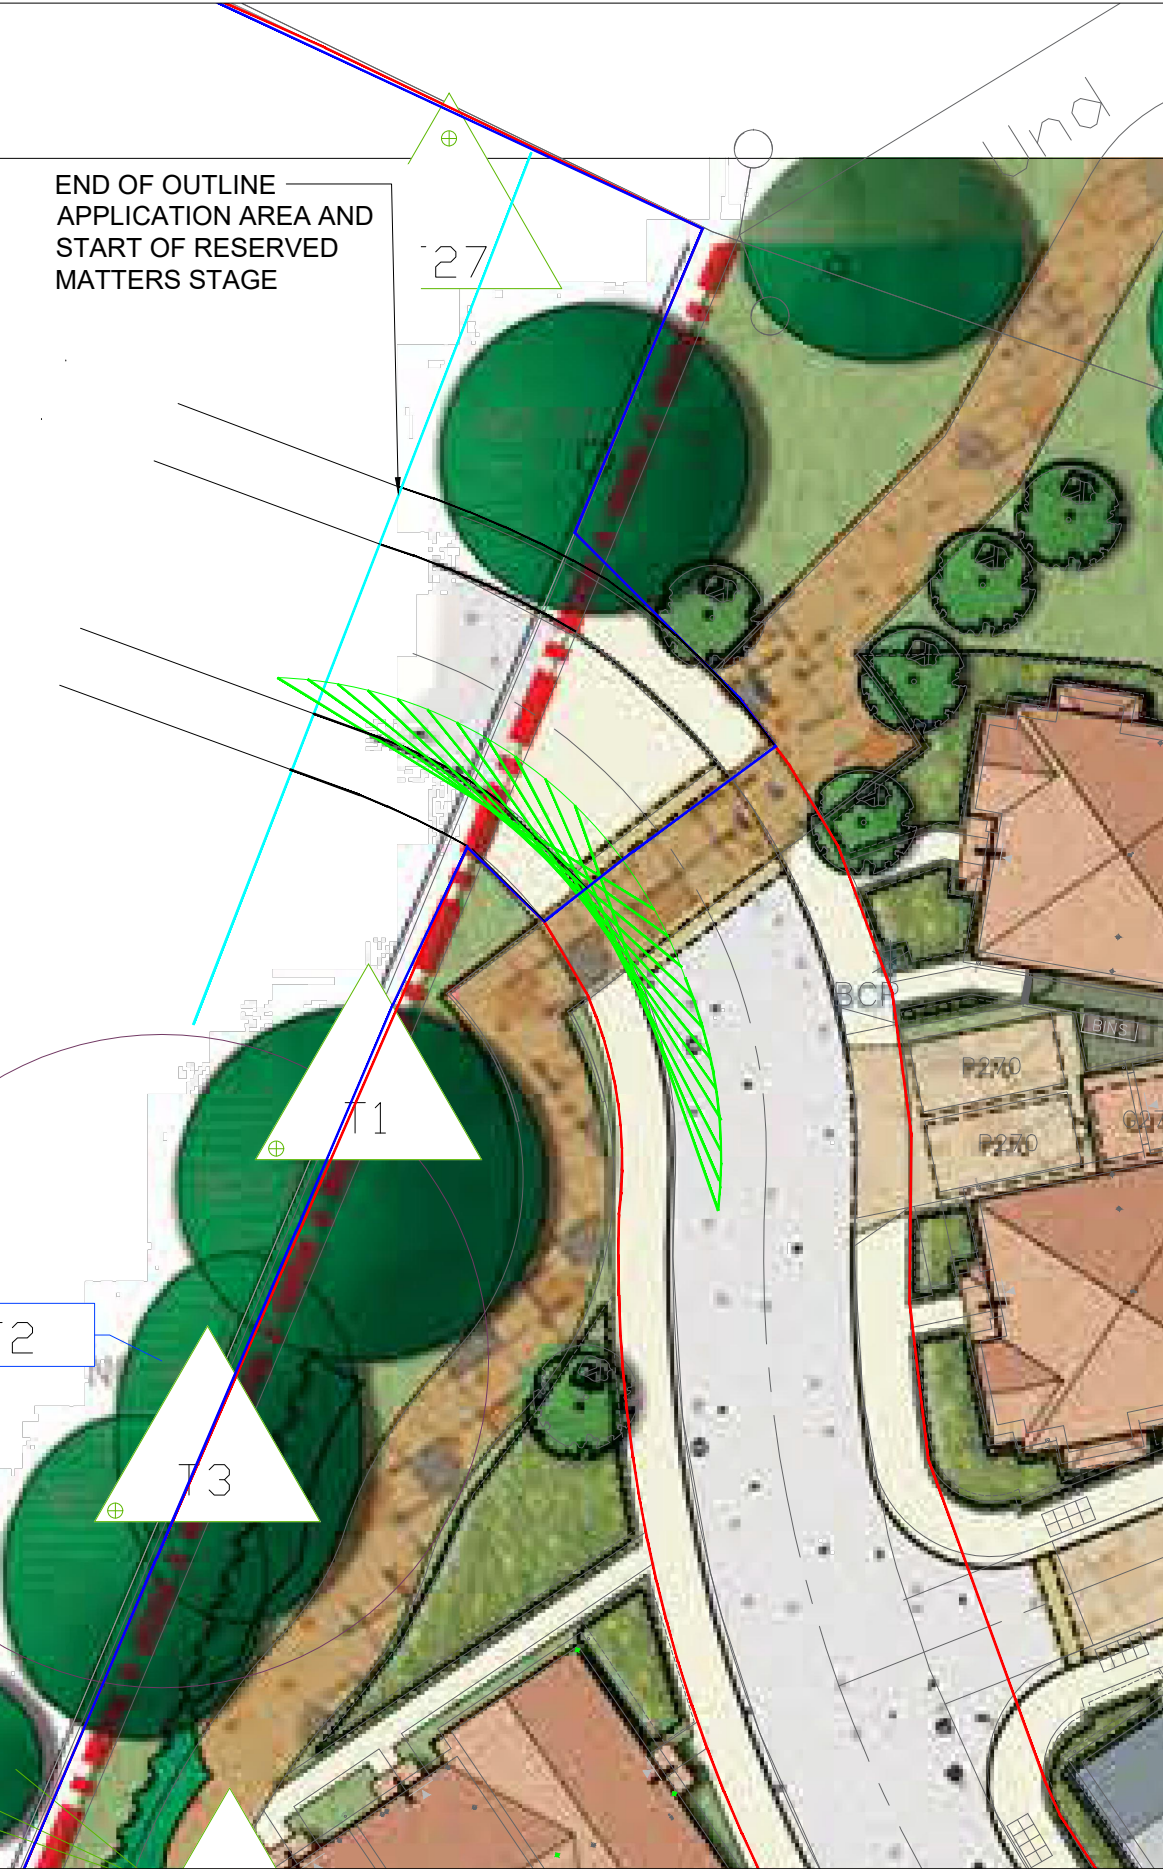

INTER-VISIBILITY INTO SITE

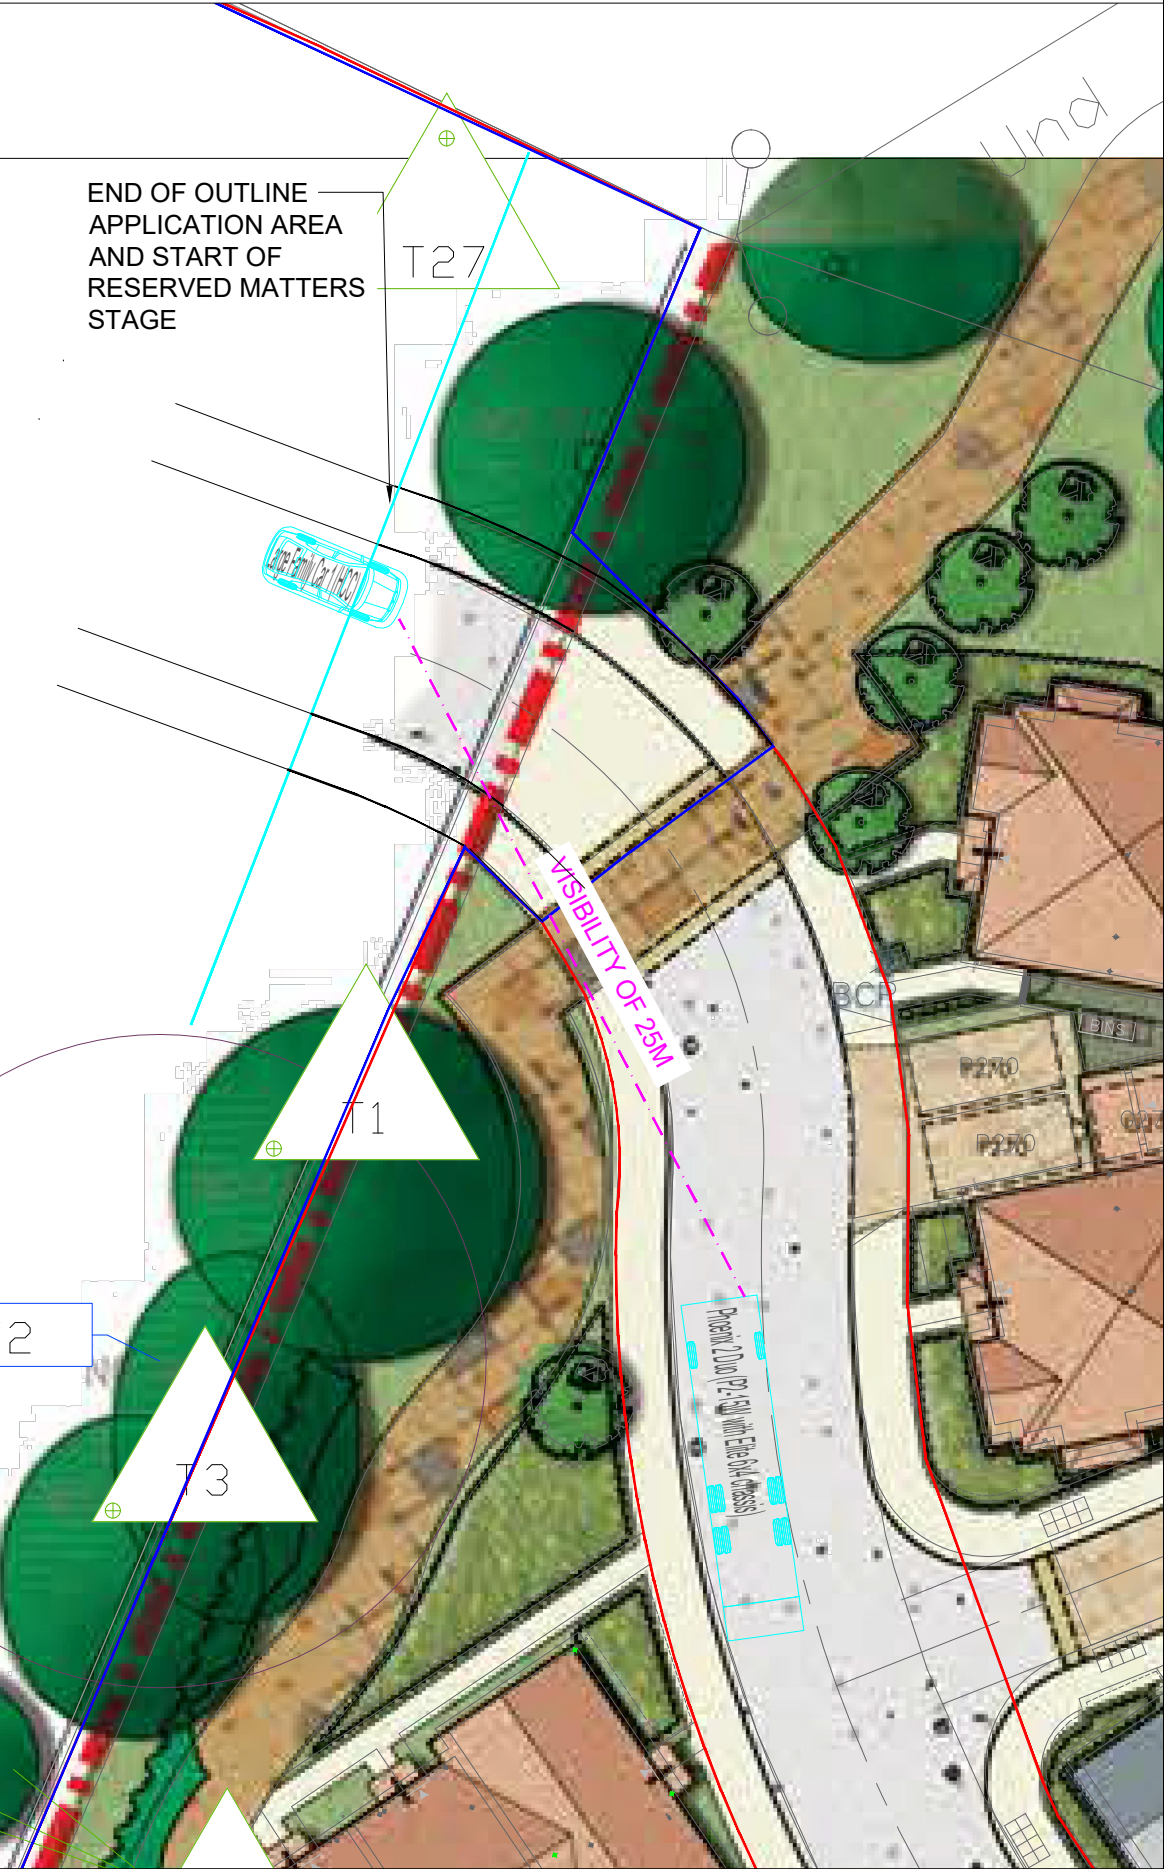

The drawings, information and data recorded in this document ("the information") is the property of Paul Basham Associates. This document and the information are solely for the use of the authorised recipient and this document may not be used, copied or reproduced in whole or part for any purposes other than which it was supplied by Paul Basham Associates. Paul Basham Associates makes no representation, undertakes no duty and accepts no responsibilities to any third party who may use or rely upon this document or the information.

GENERAL NOTES


1. THIS DRAWING IS INTENDED TO BE READ IN CONJUNCTION WITH ALL RELEVANT ARCHITECTS, ENGINEERS, SERVICES AND SPECIALIST DRAWINGS, DETAILS AND SPECIFICATIONS.
2. ANY VARIATIONS OR DISCREPANCIES BETWEEN THESE DRAWINGS IN TERMS OF DIMENSIONS OR DETAILS SHOULD BE DRAWN TO THE ATTENTION OF THE ARCHITECT AND/OR THE ENGINEER FOR CLARIFICATION.
3. ALL FIGURED DIMENSIONS TO BE TAKEN IN PREFERENCE TO SCALED DIMENSIONS. DO NOT SCALE THIS DRAWING.
4. PAUL BASHAM ASSOCIATES ACCEPTS NO RESPONSIBILITY FOR THE ACCURACY OF BACKGROUND INFORMATION PRODUCED BY THIRD PARTIES – THIS MUST BE TREATED AS INDICATIVE ONLY.
5. THIS DRAWING SHOULD ONLY BE USED FOR CONSTRUCTION IF THE PROJECT PHASE IN THE TITLE FRAME BELOW IS SHOWN AS "CONSTRUCTION". PAUL BASHAM ASSOCIATES TAKE NO RESPONSIBILITY FOR CONSTRUCTION WORKS UNDERTAKEN TO DRAWINGS WHICH ARE NOT MARKED UNDER THIS PHASE.
6. FORWARD VISIBILITY HAS BEEN MEASURED TO A 20MPH SPEED LIMIT (25M) IN LINE WITH MANUAL FOR STREETS GUIDANCE.
7. INTER-VISIBILITY HAS BEEN MEASURED TO THE MAXIMUM ACHIEVABLE DISTANCE.

KEY

- RED LINE BOUNDARY
- TITLE PLAN
- START OF RESERVED MATTERS STAGE



VEHICLE PROFILE (NOT TO SCALE)

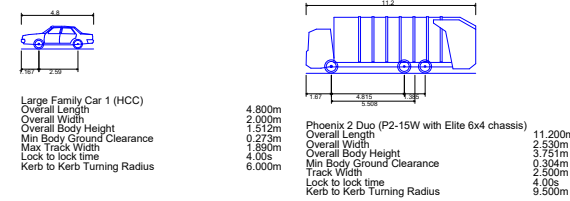

APP13 00804 - DISCHARGE OF CONDITIONS MASTERPLAN



PRELIMINARY

DRAWING/DESIGN IS STILL 'IN DEVELOPMENT'
YOU ARE ADVISED TO MAKE DUE ALLOWANCE

Project Name
LAND NORTH OF WOODCROFT
FARM, HORNDEAN

Project Phase
PRELIMINARY

Title
FINAL ACCESS DESIGN
EASTERN PARCEL - VISIBILITY
SPLAYS



P03	DRAWING TITLE	07.02.25	CID	MDS
P02	CONSSENTED ACCESS DESIGN	05.02.25	CID	KCH
P01	FIRST ISSUE	31.01.25	CID	MDS
Rev	Description	Date	By	App'd
	Date Created	Drawn By	Approved By	Suitability Code
	31.01.25	CID	MDS	-
	PBA Project Number	Scale	(AT A3)	
	167.0006	1:250		
	PBA Drawing No:	167.0006-0032		Revision
				P03