


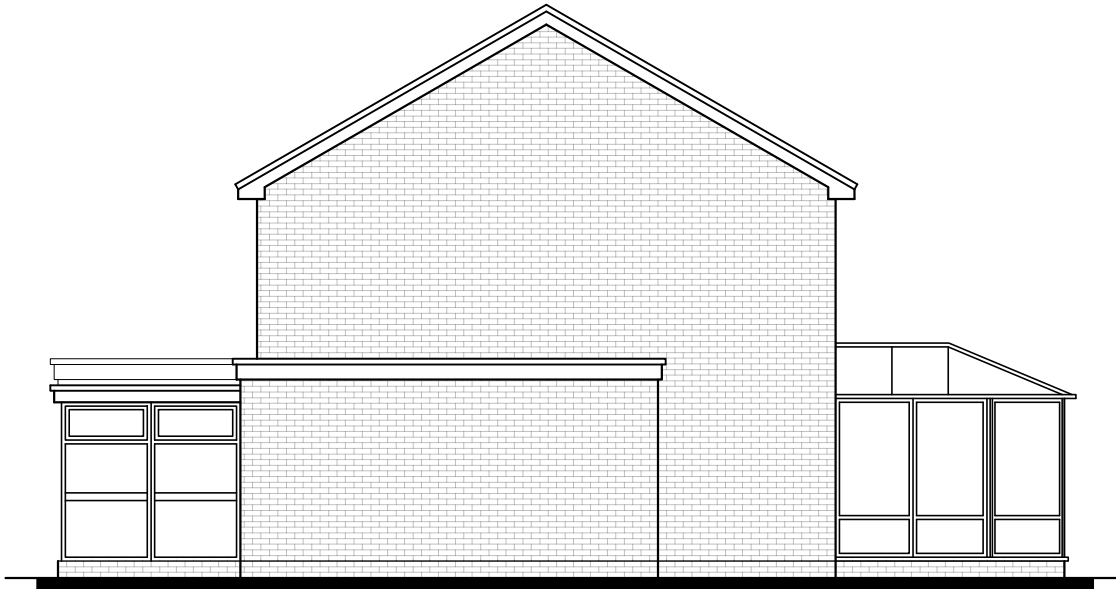

NORTH
Elevation




EAST
Elevation



SOUTH
Elevation



WEST
Elevation

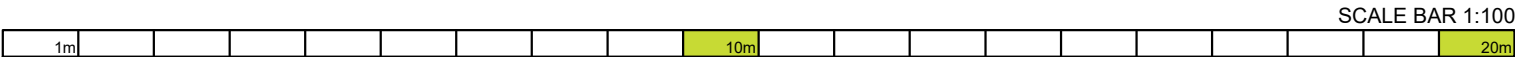

- NOTES
- The details shown are for design intent purposes only and are subject to further design development with suppliers and sub-contractors.
 - Proposals subject to consultation and approval from Local Authority Planning Department and Building Control (or an Approved Inspector).
 - This drawing can only be scaled for planning purposes. Any errors as a result of scaling will not be accepted.
 - All setting out dimensions should be checked on site prior to construction and any discrepancies and/or omissions should be reported to the Architect immediately.
 - This drawing is to be read in conjunction with all other plans, structural calculations and specifications.

CAD

Critchley Architecture And Design Ltd.
Contact: 02392 474 919 | info@caad.online

The Old Bakery, 34 North Street, Havant, PO9 1PT

SURVEY DRAWINGS

- Revisions
- P1 - Issued for comment - JF (19.09.25)
P2 - Issued for planning - KM (10.12.2025)

Project Address

Sagapore,
Victoria Road,
Hayling Island,
PO11 0LU

EXISTING ELEVATIONS

Scale A3 = As Shown
Drawn By JF
Date 19.09.2025

Project No. Sheet No. Rev.

25041 301 P2