




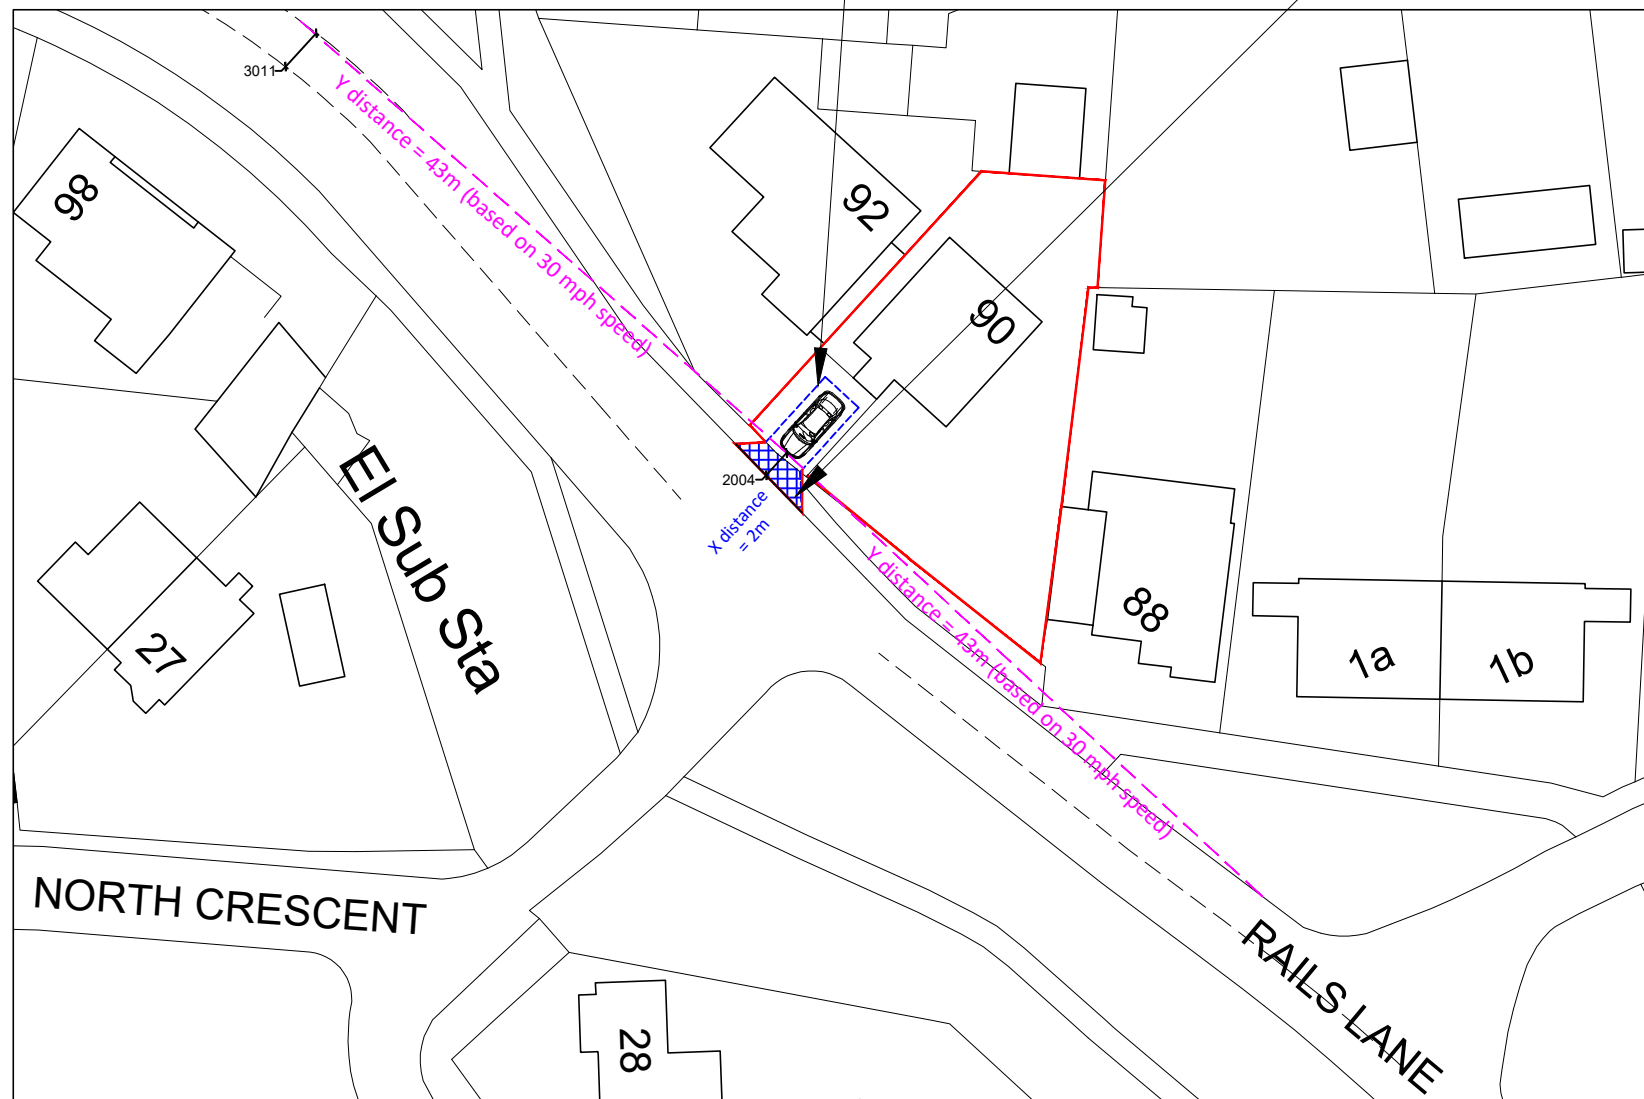


Small section
of boundary—
wall to be
removed to help
aid visibility

scale 1:1250

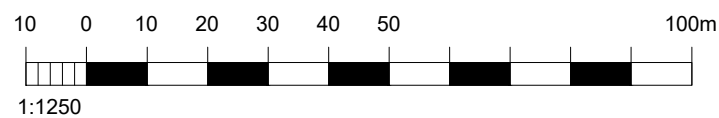

scale 1:500

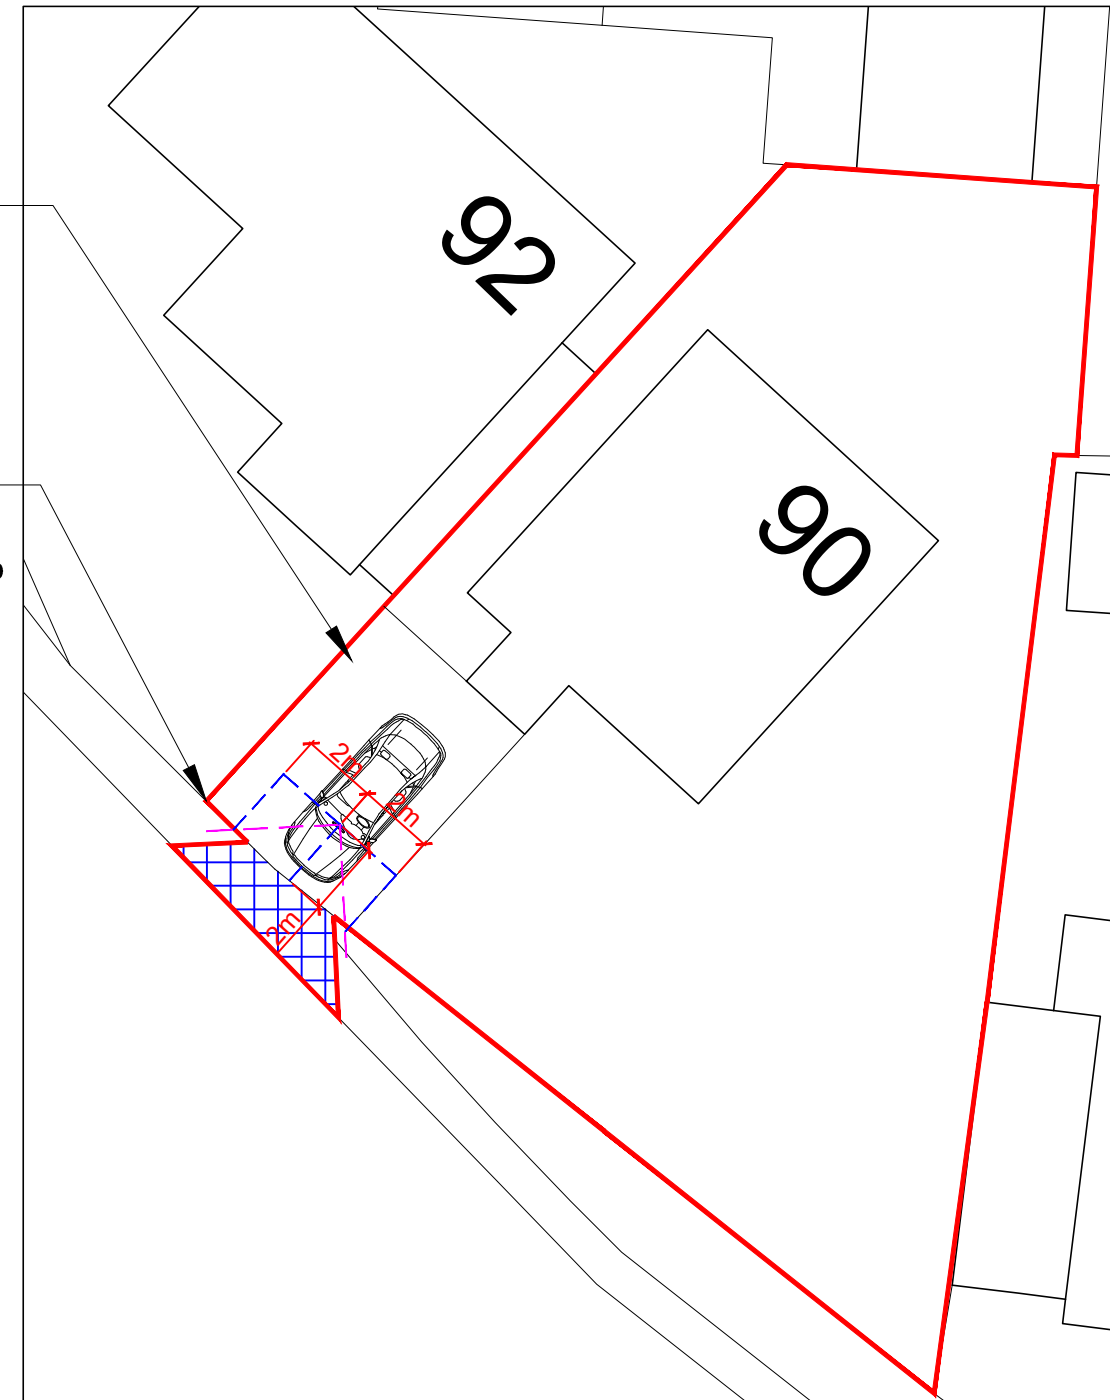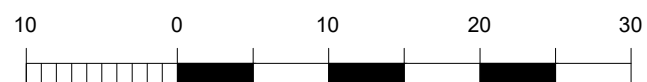

scale 1:200



Project PROPOSED DROP KERB & PARKING SPACE		Title VISIBILITY SPLAY DRAWING				Office Tel: 01243 933732	
Address 90 RAILS LANE, HAYLING ISLAND, HANTS PO11 9LP.		Date JULY 2025	Drawn JB	Scale As shown @ A3	Checked -	Email: admin@jb-architecturedesign.com	
		Job Number PL 938.25	Drawing Number 01	Revision E		Web: www.jb-architecturedesign.com	

