

This drawing is the copyright of HNW Architects Ltd Registered No. 3589904
All dimensions must be verified on site prior to construction.
Do not scale this drawing except for Planning Application purposes.
Ordnance Survey Licence No. 100000200
Only PDF issues of this drawing are controlled. All other formats of this drawing (e.g. .dwg Autocad or .rvt Revit files) are un-controlled and are used at your own risk.
This drawing must not be copied, transmitted or passed to a third party, without written consent.


Note: Design Intent
Setting Out is based on drawing by Gensler
Ref: 1179002-GEN-XX-00-D-12-01
Dated: 12.08.25

Note: Design Intent
This drawing illustrates design intent only and is subject to Manufacturer's and or Specialist Subcontractor's Detailed Design & Specification.

Note: Coordination
This drawing is subject to further coordination and should be read in conjunction with all relevant Architectural, Consultant and Specialist information.

Note:
Illuminance levels to be 600cd/m2





Logo - Main Facade
scale 1:100

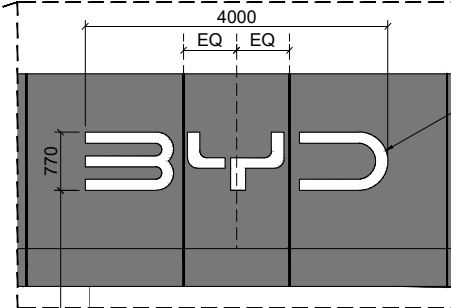


BYD logo; illuminated logo; faces in white acrylic with aluminum edges; Pantone Cool Gray 11c; front lighting based on white LEDs

City name logo; illuminated logo; faces in white acrylic with aluminum edges; Pantone Cool Gray 11c; front lighting based on white LEDs

Logo - City Name
scale 1:100

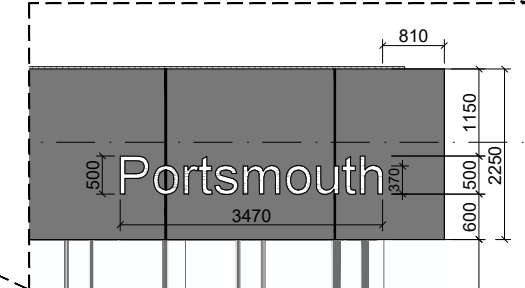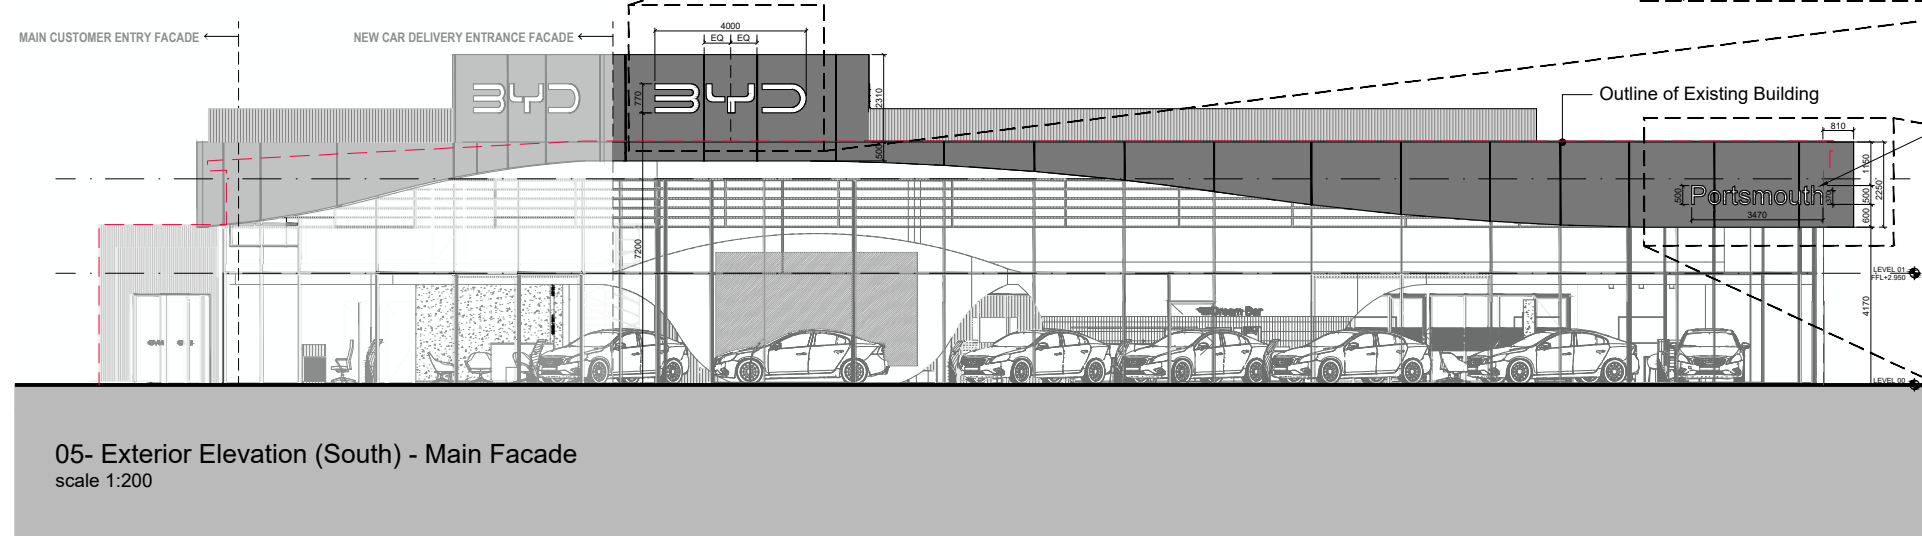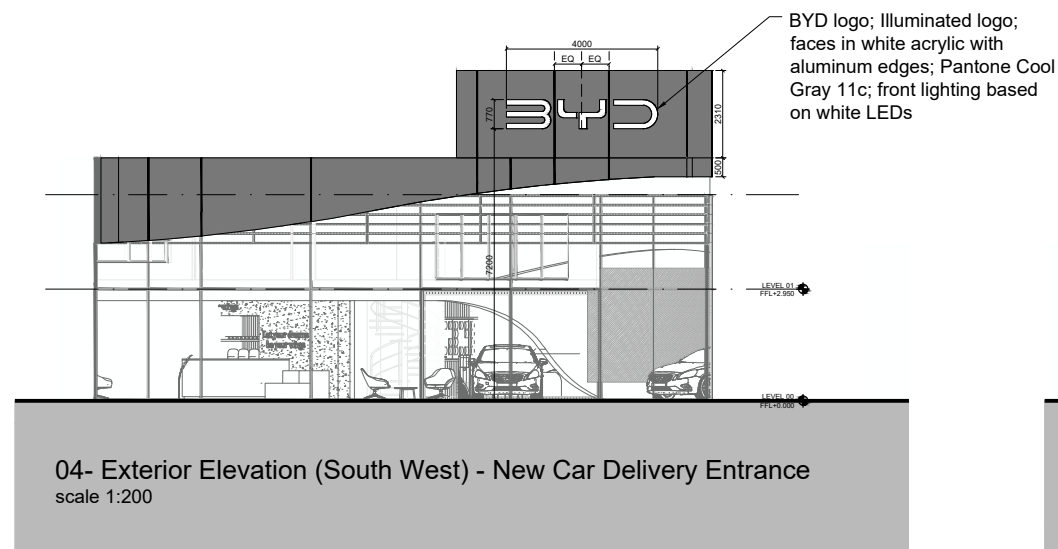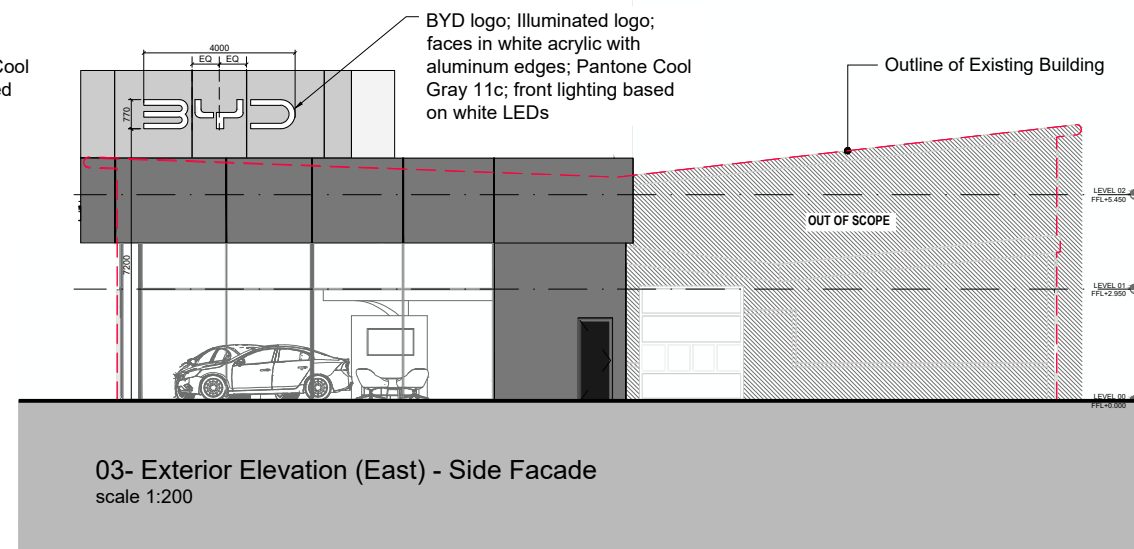

01- Key Plan

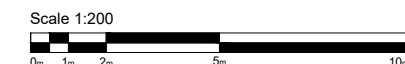

P02	Dimensions added to City Name Logo	CS	AG	23.12.25
P01	FIRST ISSUE	CS	SD	22.10.25
Rev	Amendments	By	Chkd	Date



Document Status
Preliminary

Client Name
Snows Motor Group Ltd.

Project Name
Snows, Waterlooille - BYD

Scale	HNW Project No.	Date Created
A3-1:200	25037	Sept 2025

Document Title
Proposed Elevations

Document Reference	Revision
25037-HNW-ZZ-ZZ-DR-A-2300	P02

Chichester 61 North Street, Chichester, PO19 1NB 01243 533300
Brighton & Hove Plaff9rm, Church Road, Hove, BN3 2AF 01273 932485