

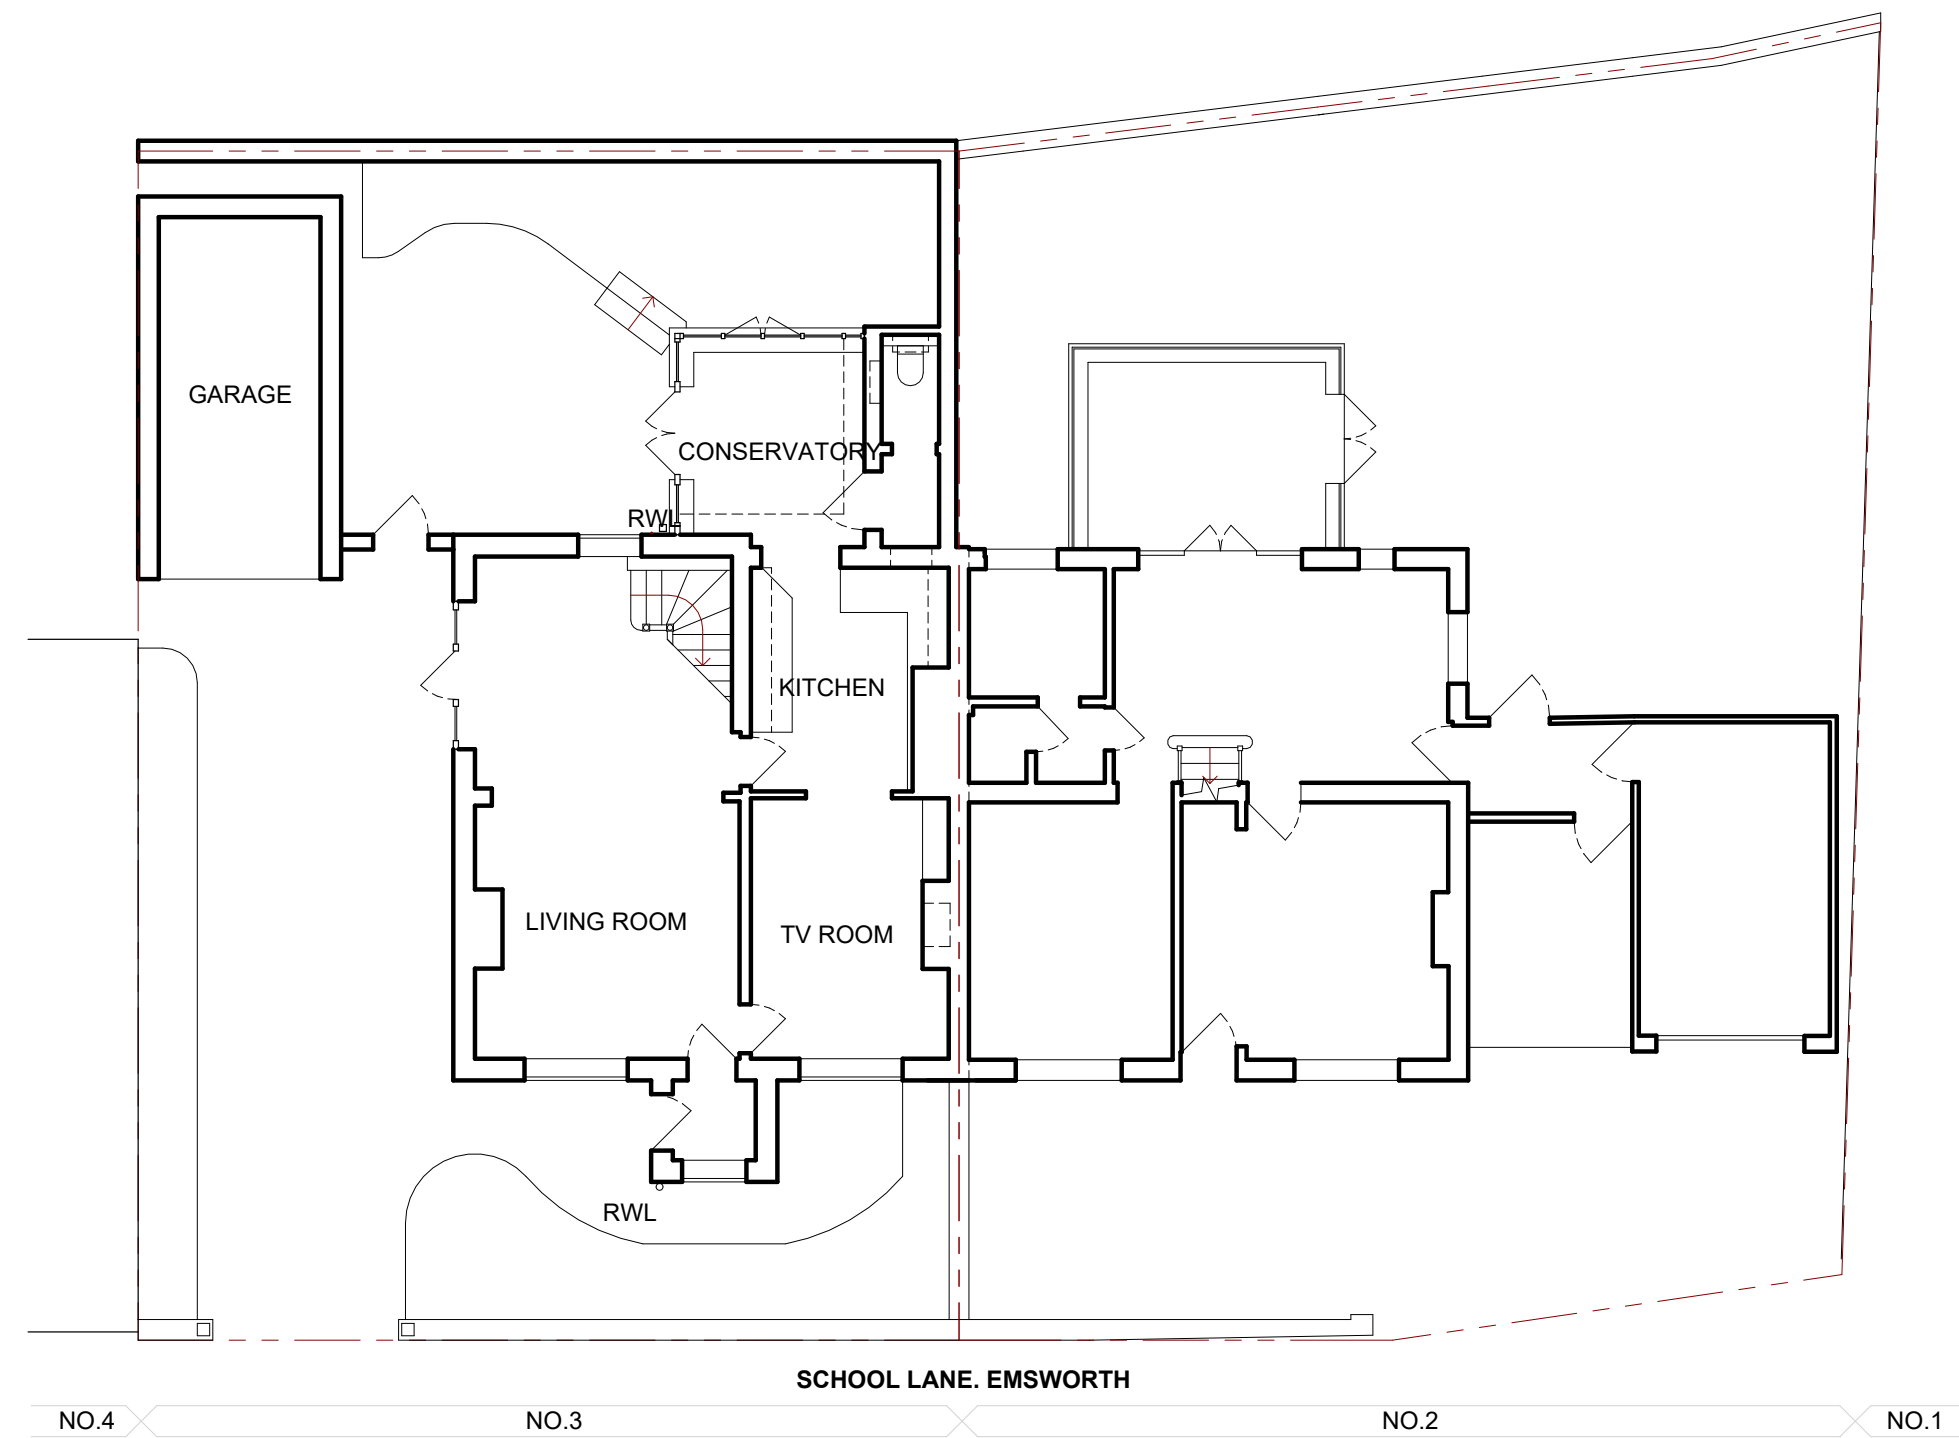
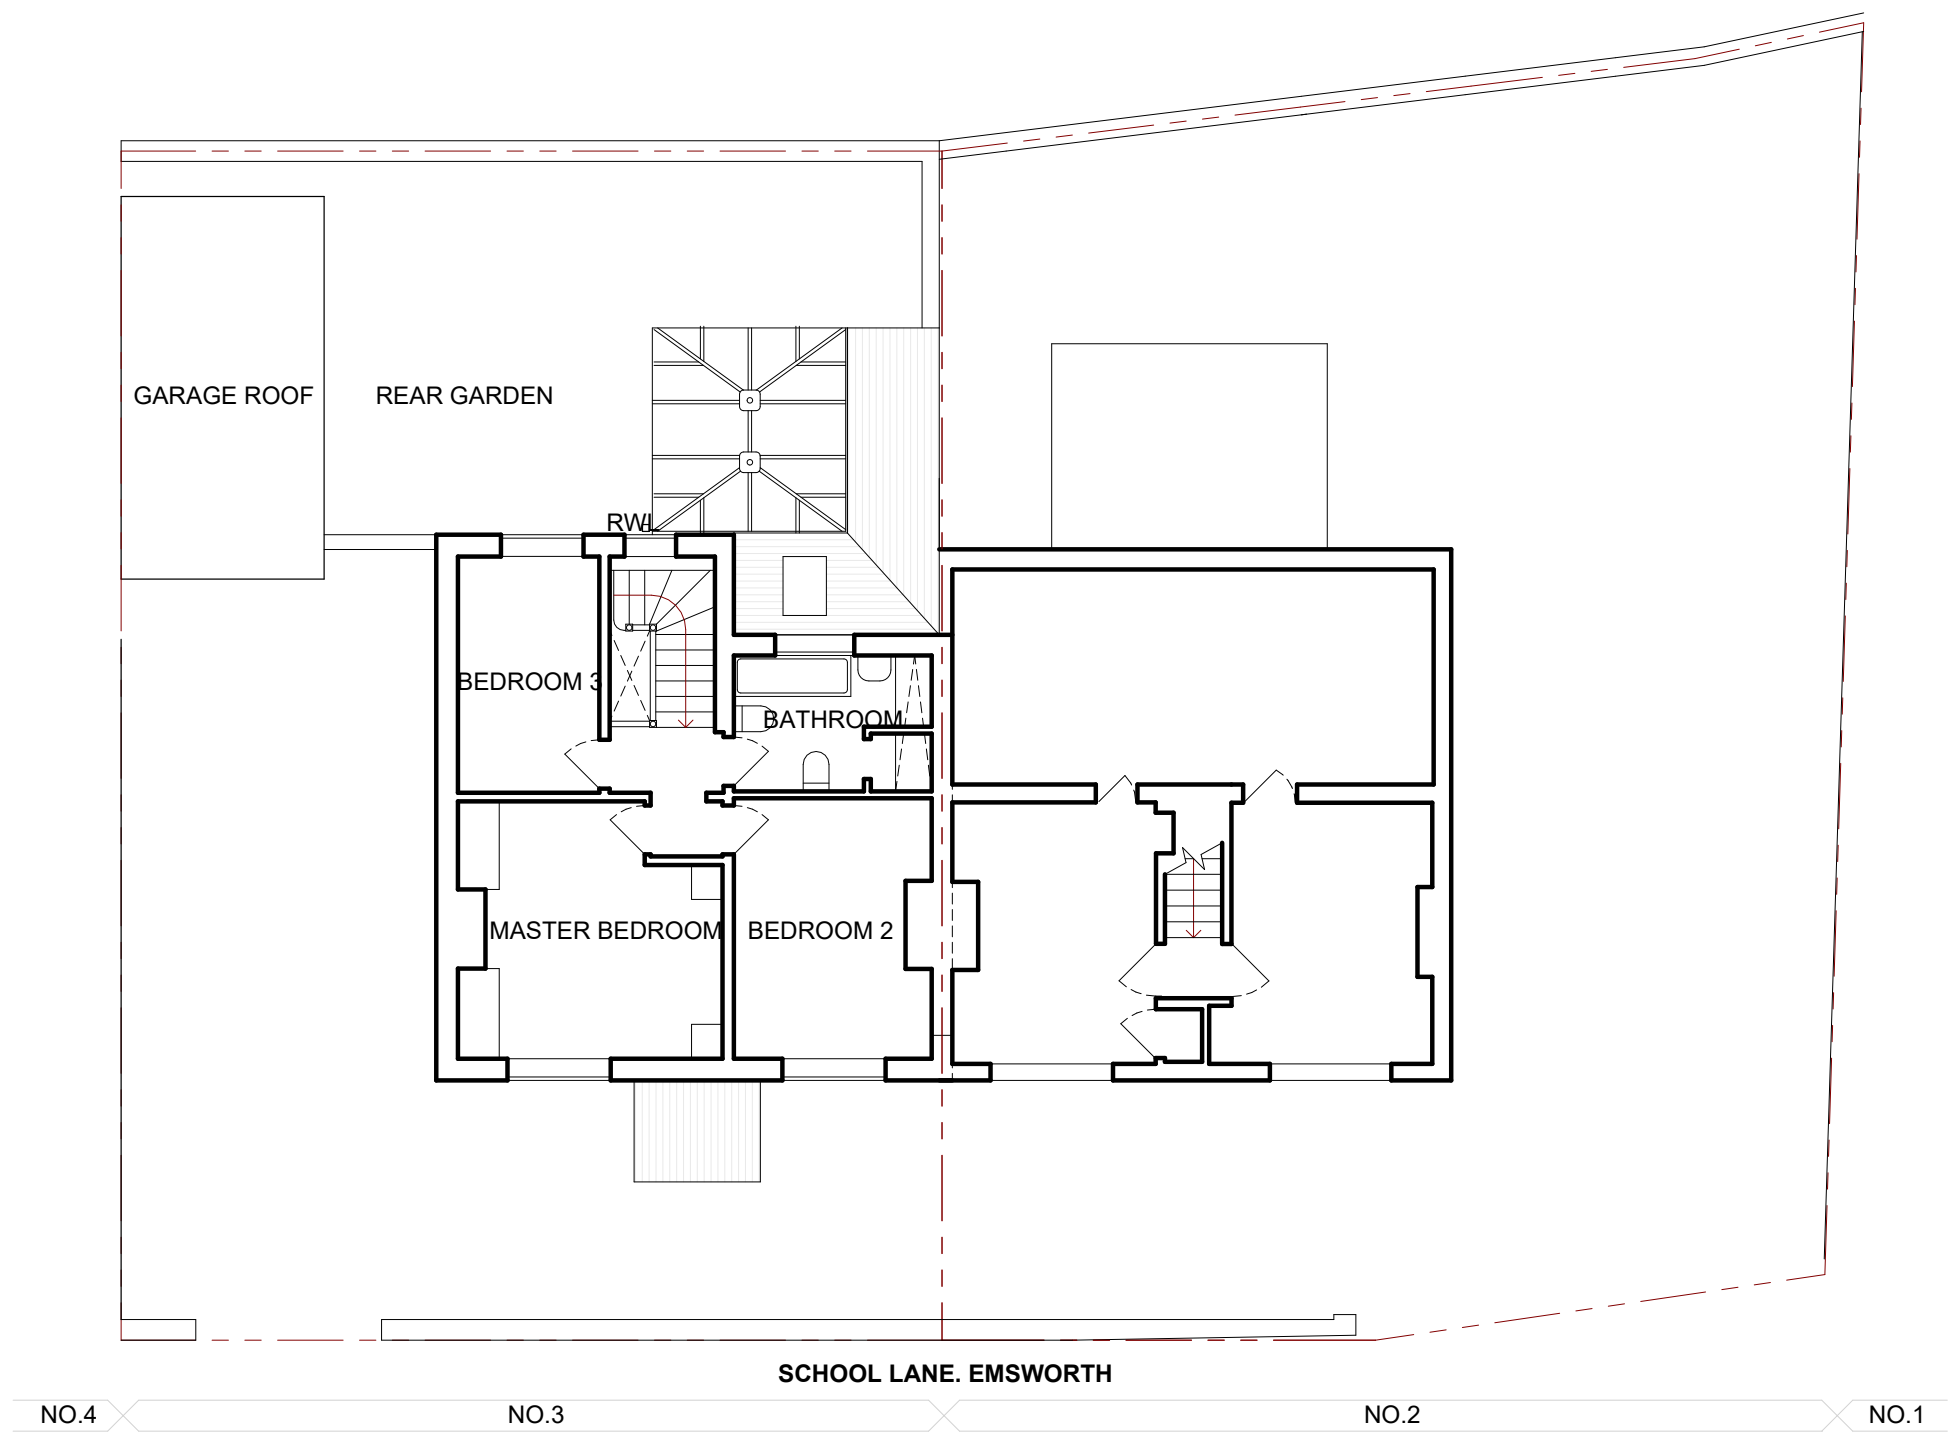


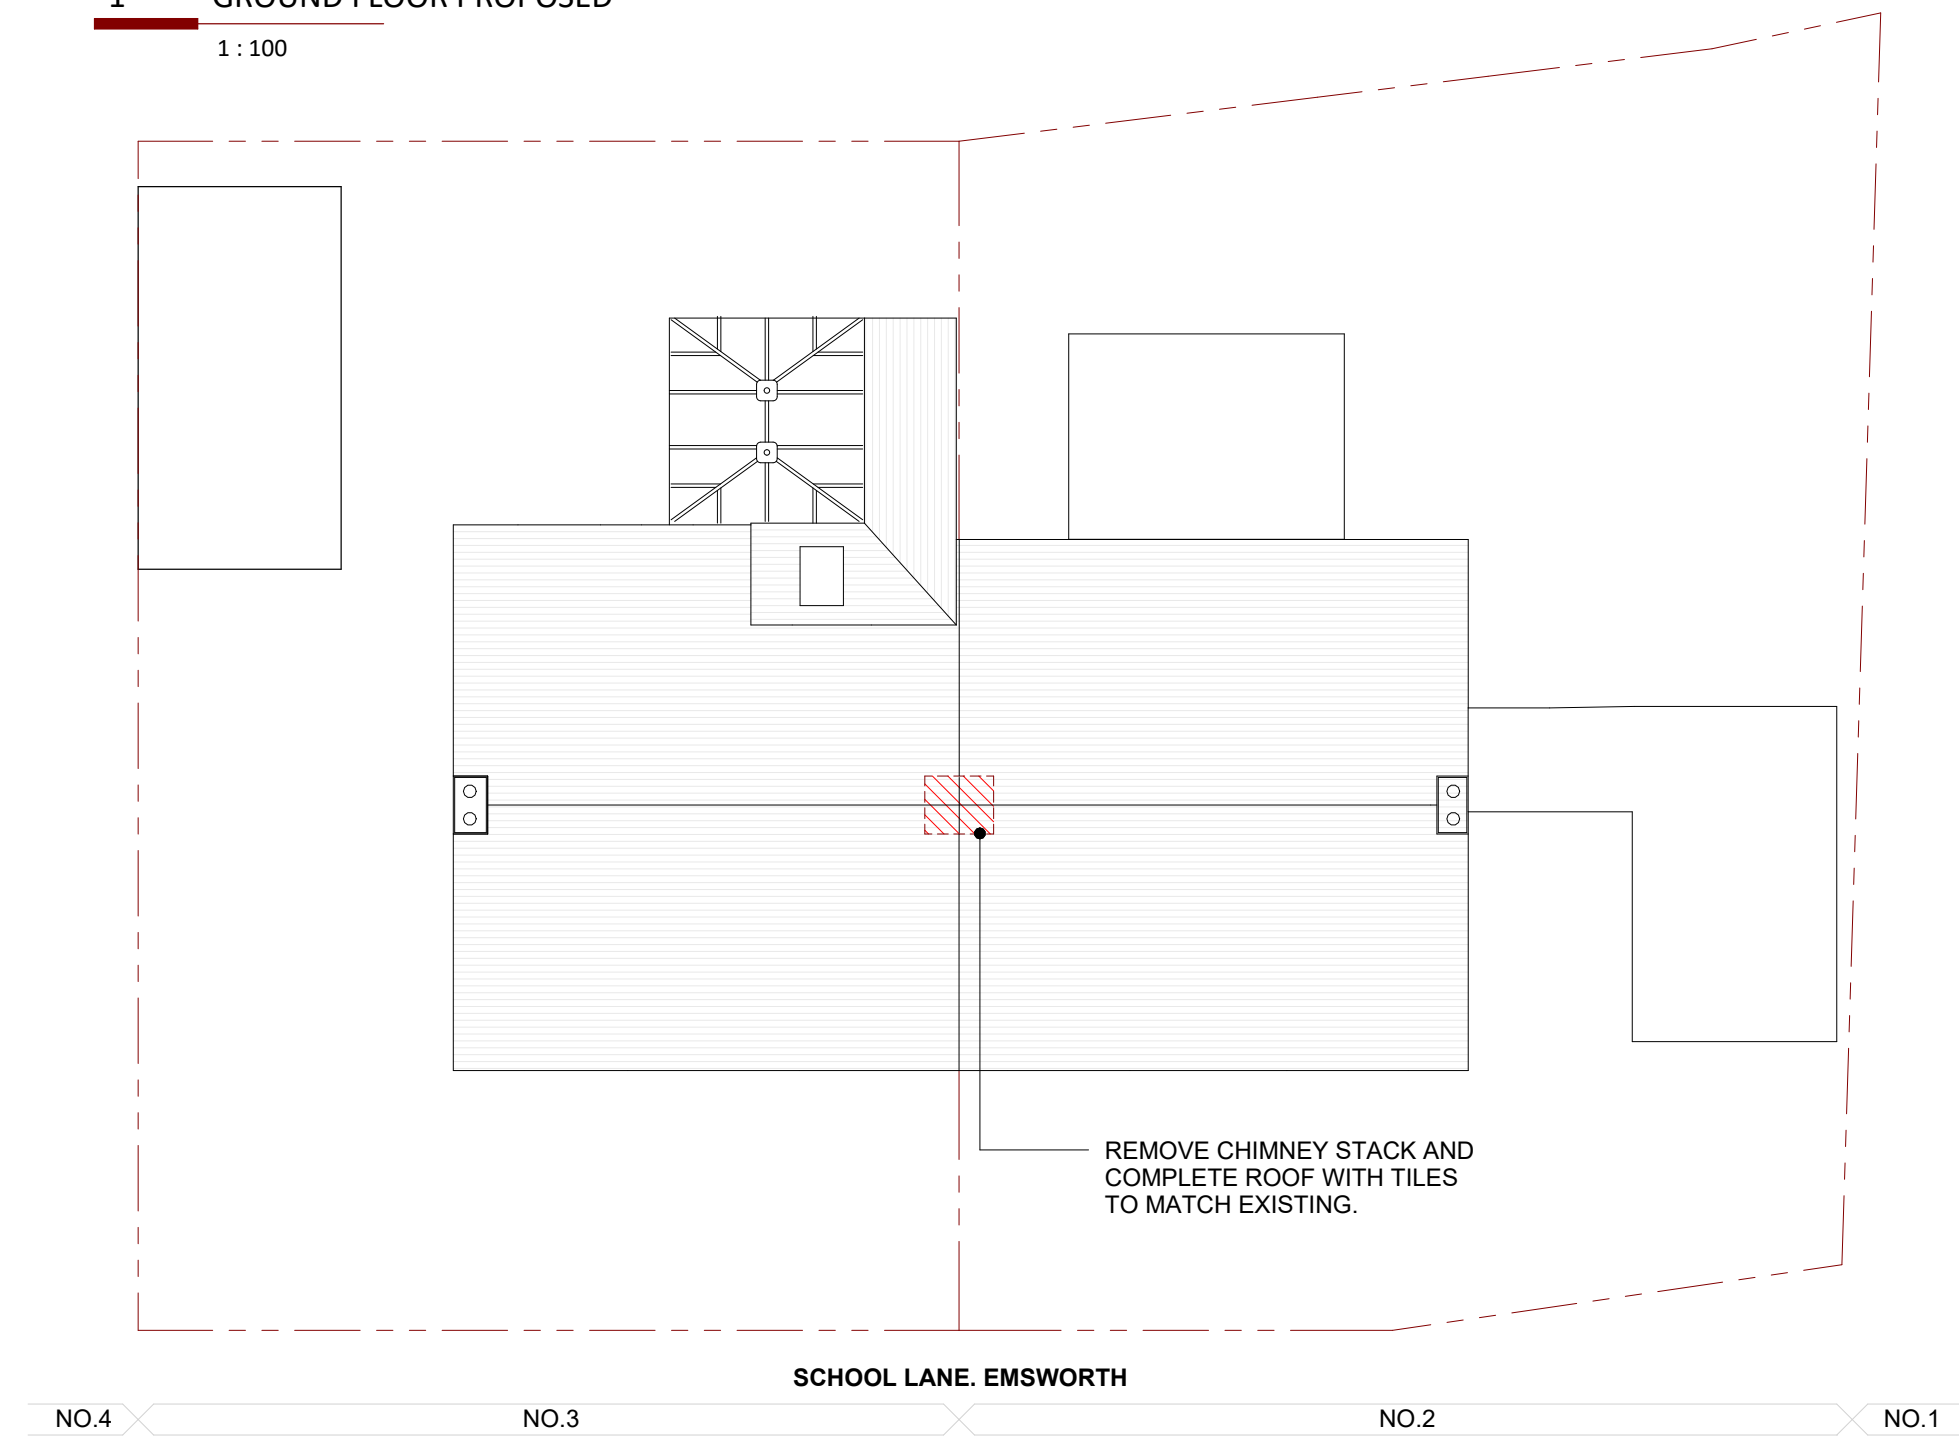

SYMBOLS LEDGEND

	DRAINAGE DIRECTION
	RAIN WATER LEADER
	PROPERTY LINE
	EXISTING WALLS
	PROPOSED WALLS

KEYNOTE LEDGEND

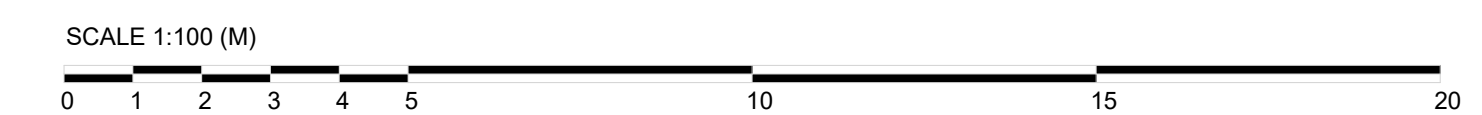

A11 PROPOSED PLANS

2&3 SCHOOL LANE

Emsworth
PO10 7ED
Project Number 2407

SCALE @ A1 As indicated 1/2 SCALE @ A3
CREATION DATE 2025.06.12
PRINTED DATE 30/12/2025 08:56:11

COPYRIGHT OF THIS DRAWING IS THE PROPERTY OF MACRO MICRO ARCHITECTS LTD. IT MUST NOT BE REPRODUCED OR AMENDED NOR USED IN THE EXECUTION OF ANY WORKS WHETHER IN CONJUNCTION WITH THE PROPOSED WORKS FOR WHICH IT IS PREPARED OR OTHERWISE WITHOUT THE EXPRESS CONSENT IN WRITING OF MACRO MICRO ARCHITECTS LTD.
FOR INFORMATION ONLY. DO NOT SCALE

Rev 1 Description ISSUED FOR PLANNING

Date XX.12.2025 Author SE Checker SE

Macro Micro
Architects Ltd

Missionworks
London W6 0PB
T +44 (0) 7583 200 519