
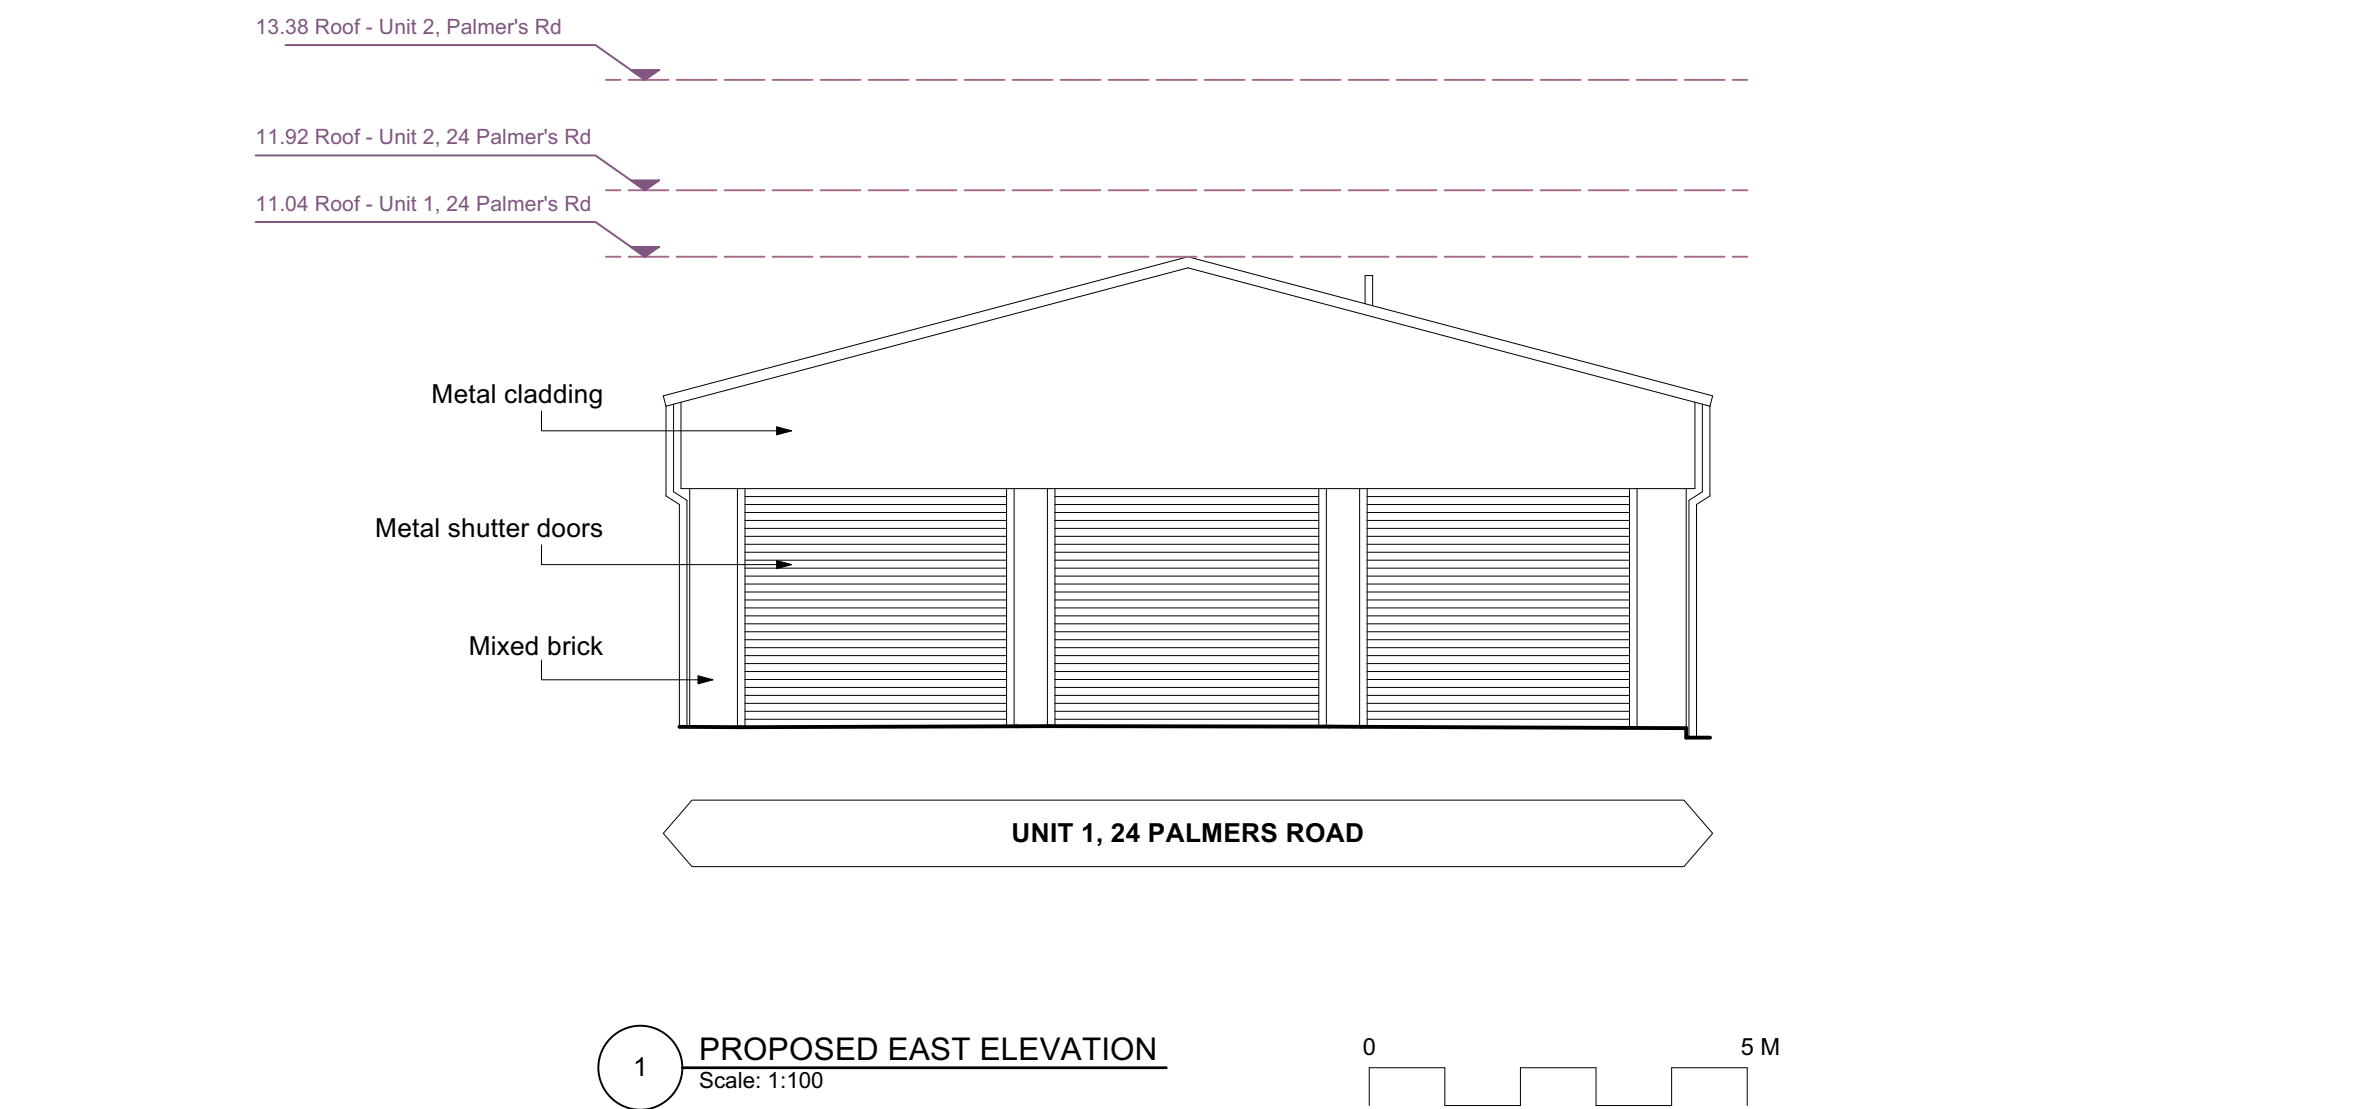
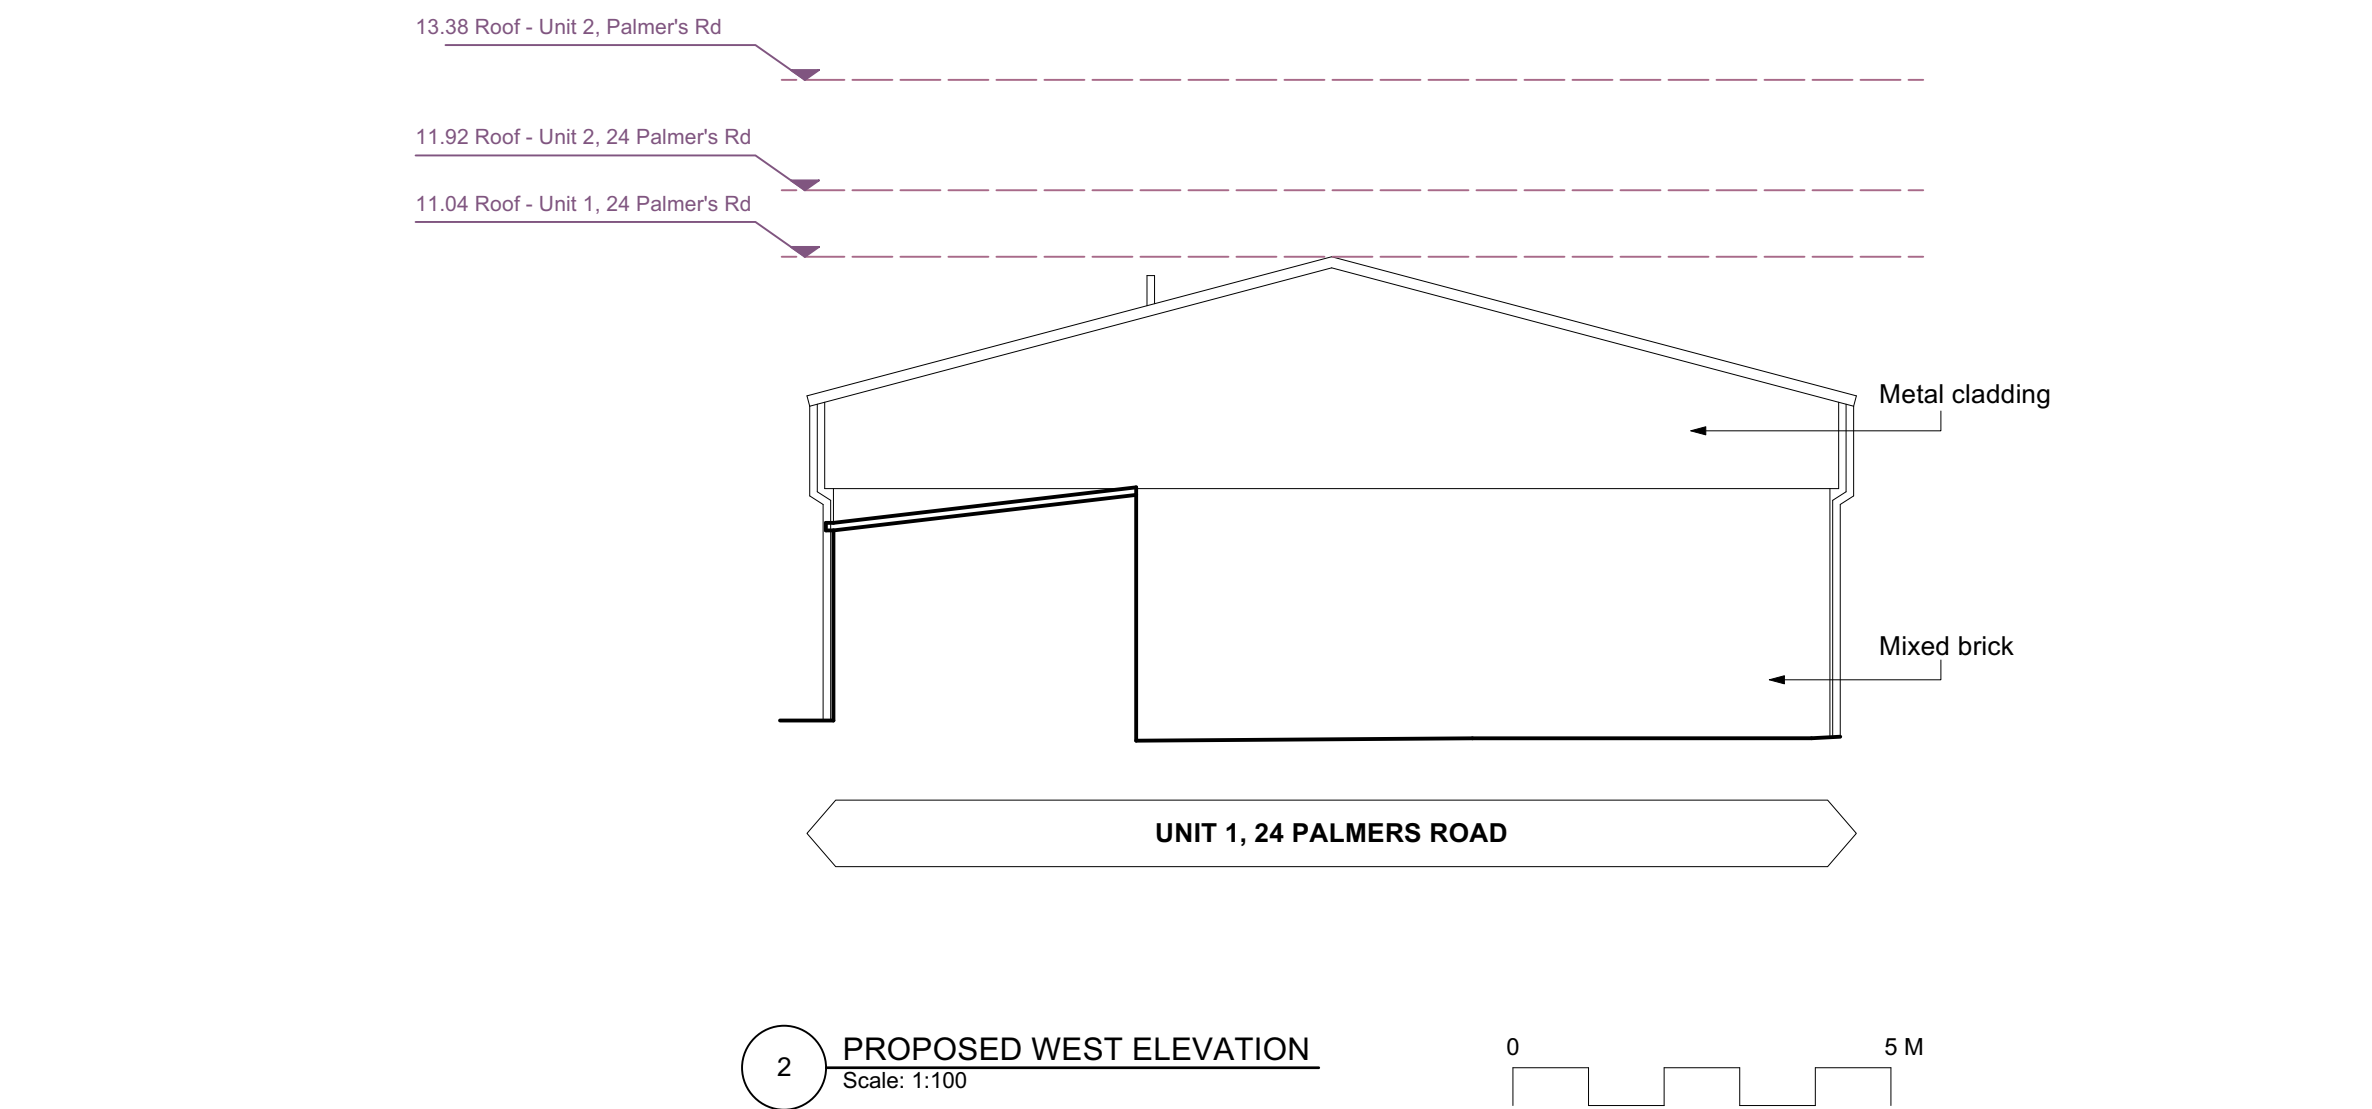
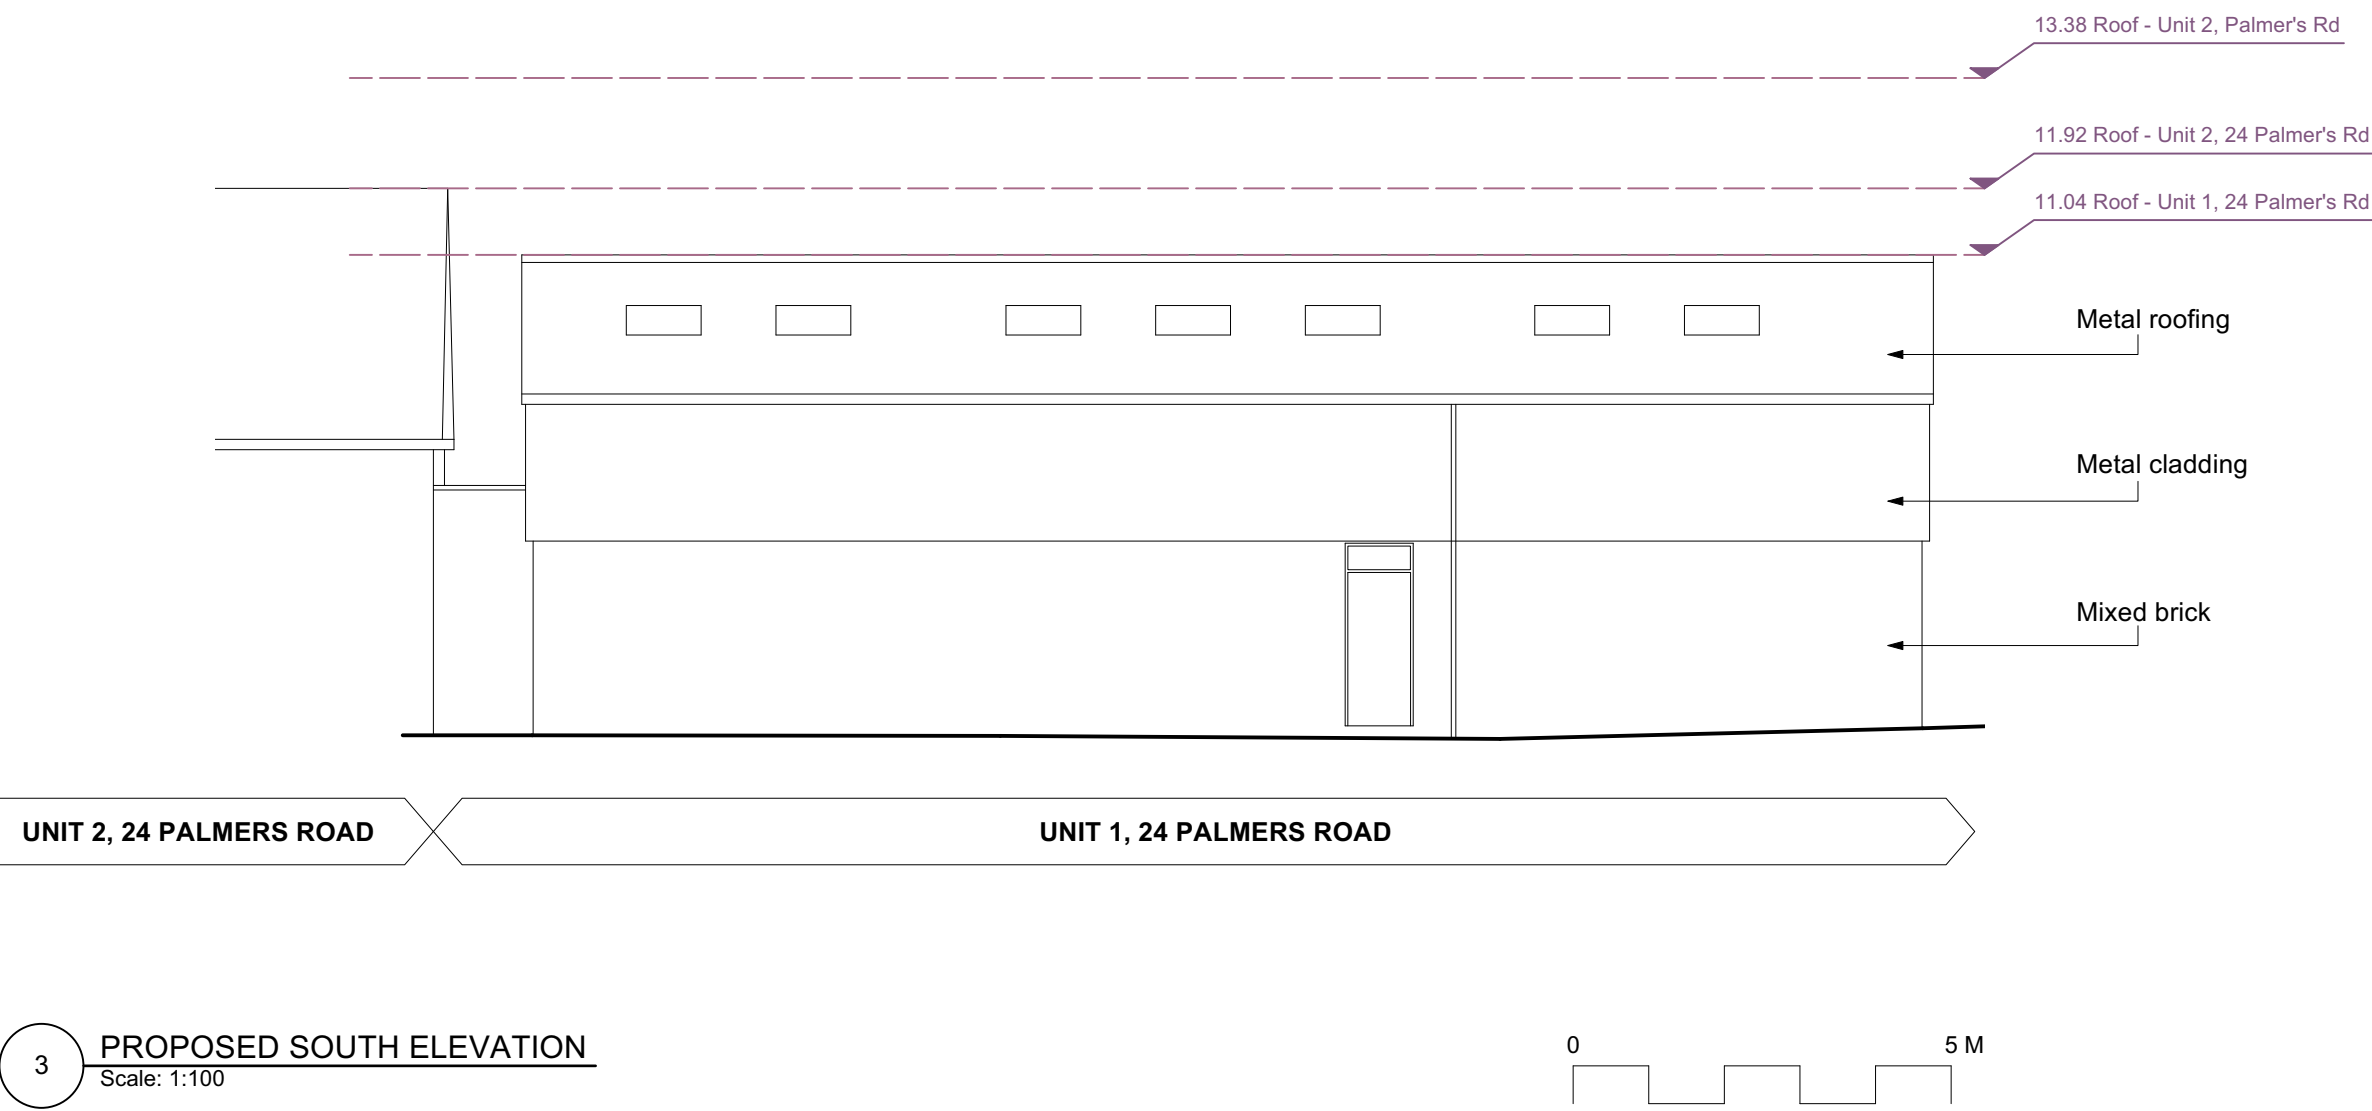


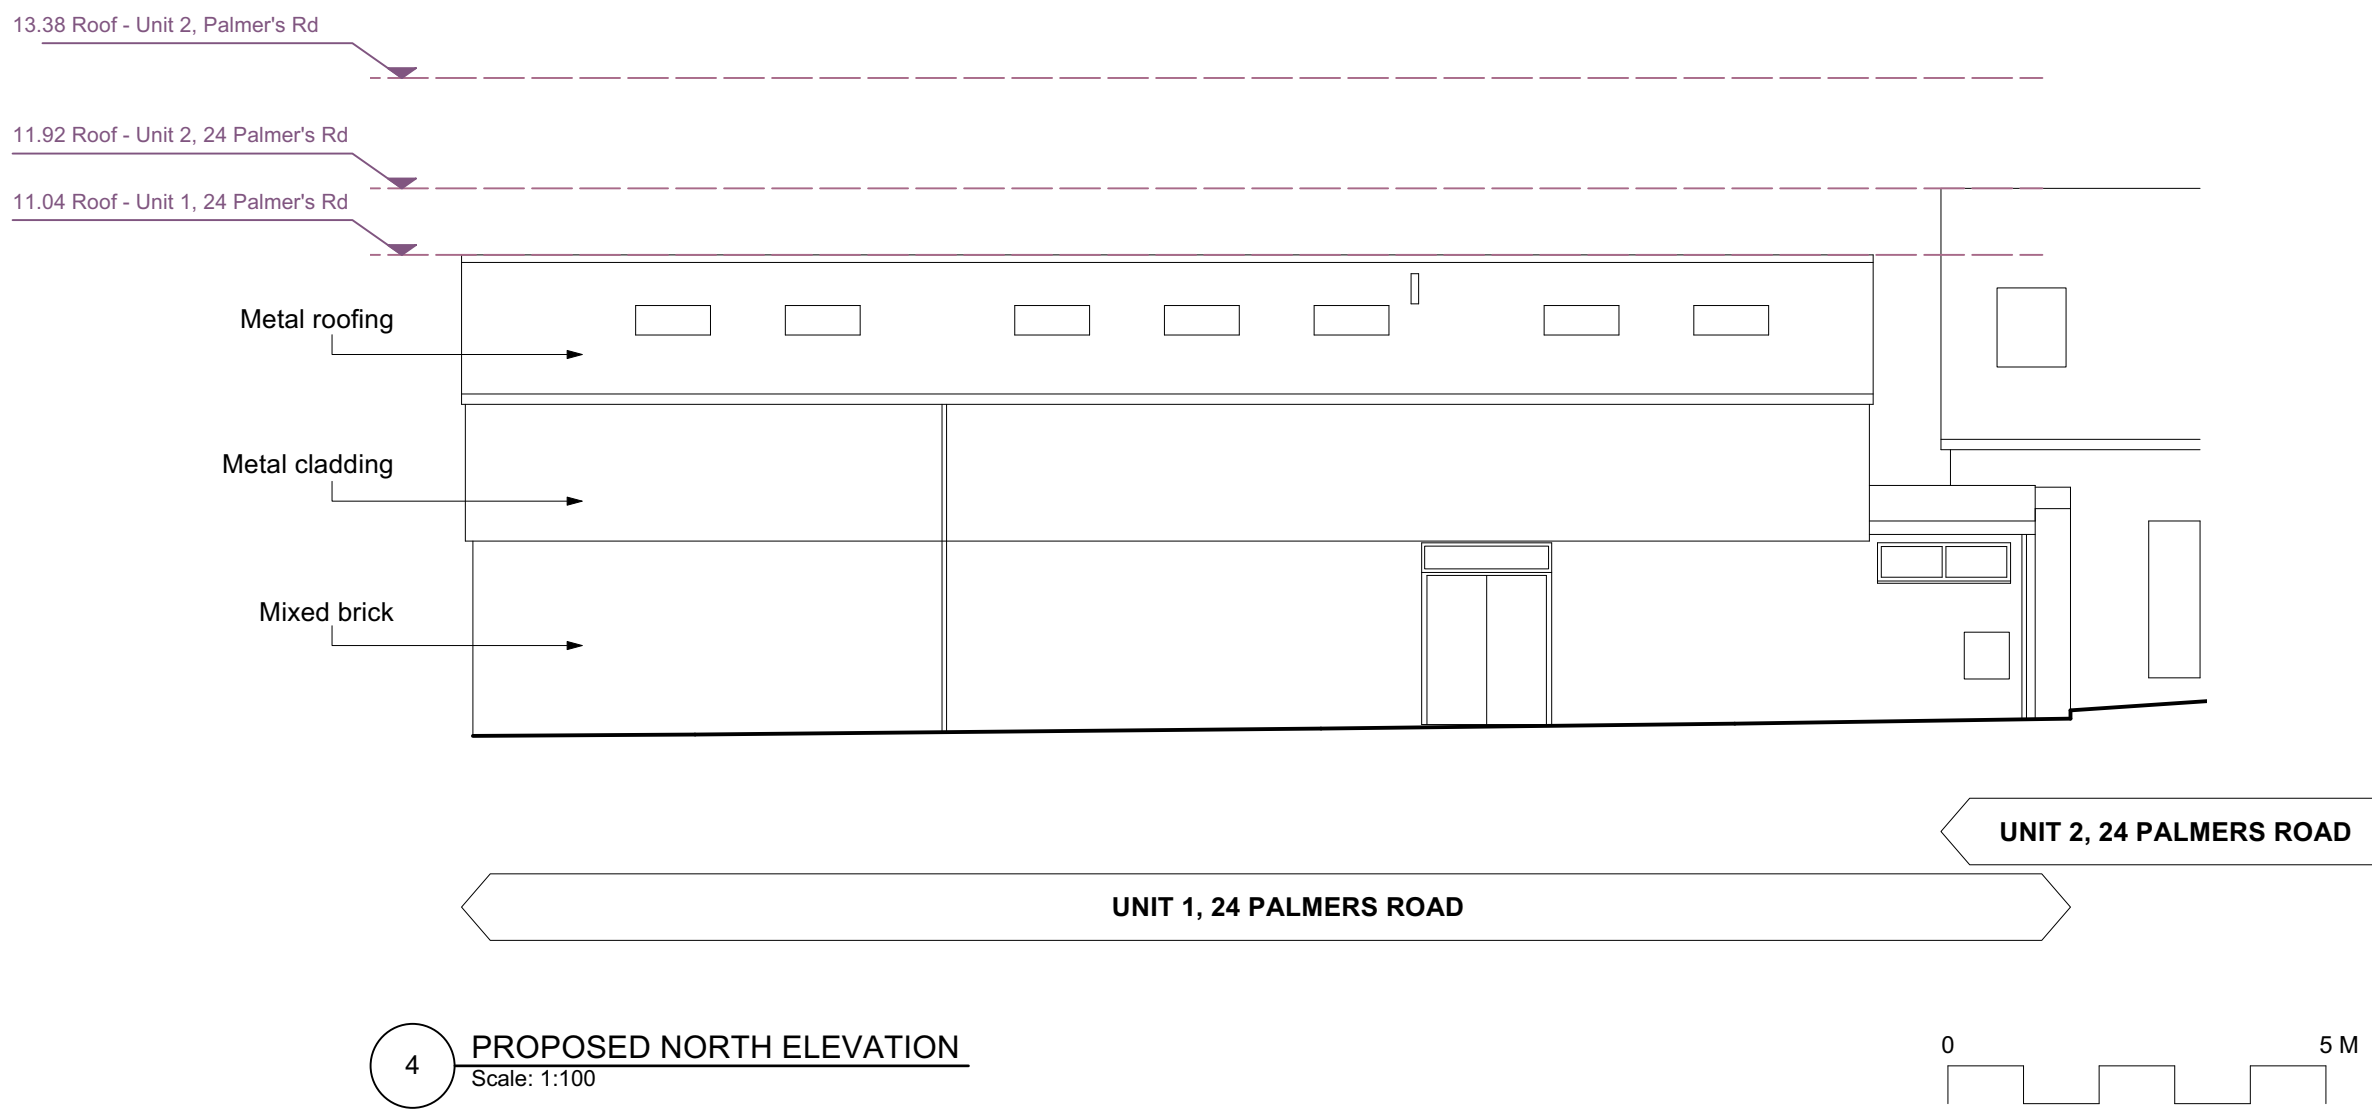

REV	DATE	NOTES	DRN	CHKD

GENERAL NOTES

THE CONTRACTOR IS RESPONSIBLE FOR THE CHECKING OF ALL SITE DIMENSIONS AND LEVELS.

DISCREPANCIES TO BE REPORTED IMMEDIATELY TO THE CONTRACT ADMINISTRATOR / ARCHITECT.

TO BE READ IN CONJUNCTION WITH ALL RELEVANT CONSULTANTS DRAWINGS AND INFORMATION.

ALL EXISTING SITE, TREE AND BUILDING INFORMATION HAS BEEN COMPILED FROM DIFFERENT SOURCES.

STYLO

DRAWING TITLE	Proposed Elevations
DRAWING REF	2503--203
STATUS	Preliminary
SCALE	1:100 @ A1

PROJECT TITLE	24 PALMERS RD
CLIENT	WESTCOTT
ORIGIN	09/25
PROJECT NO.	2503