

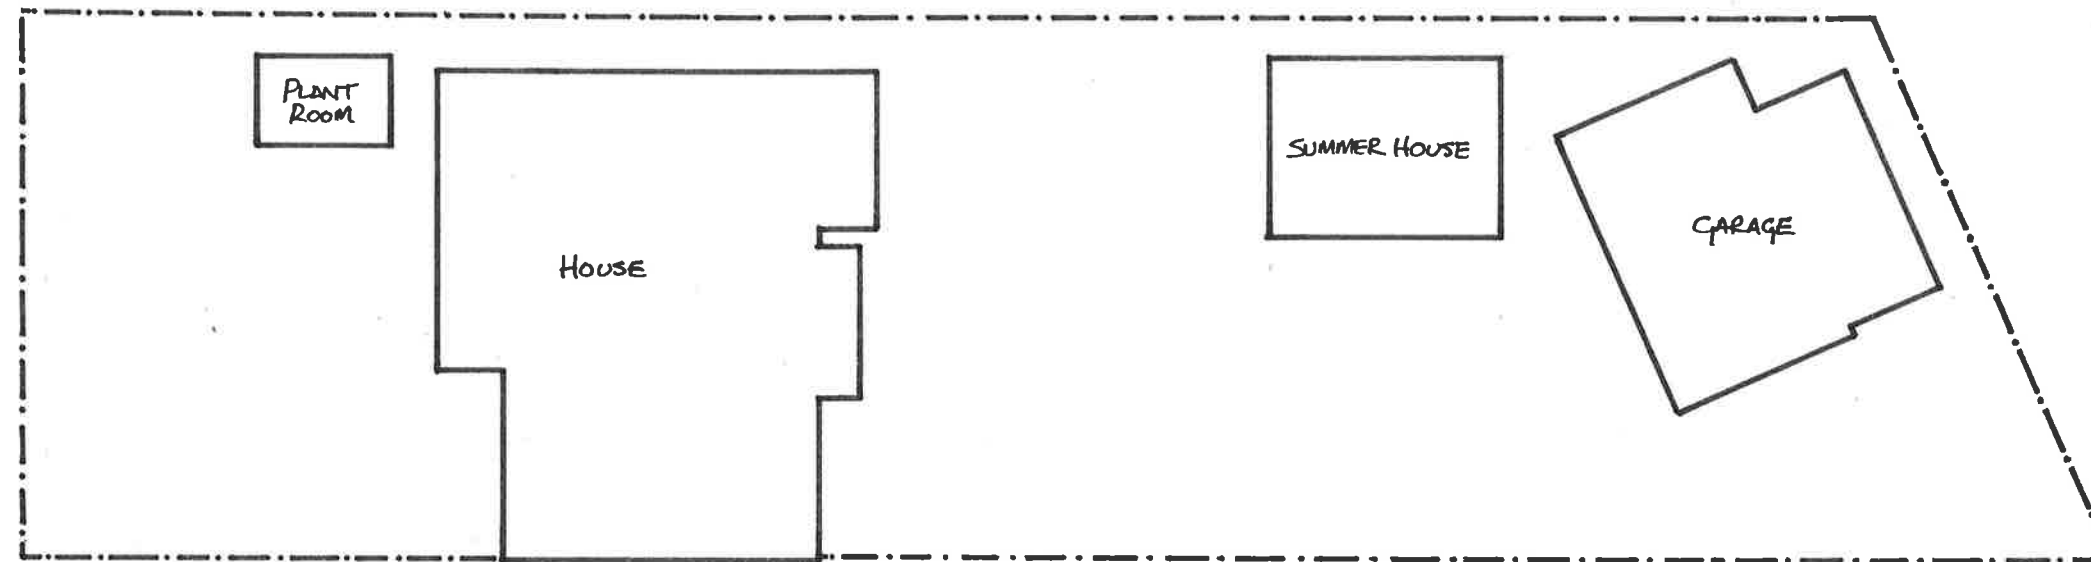
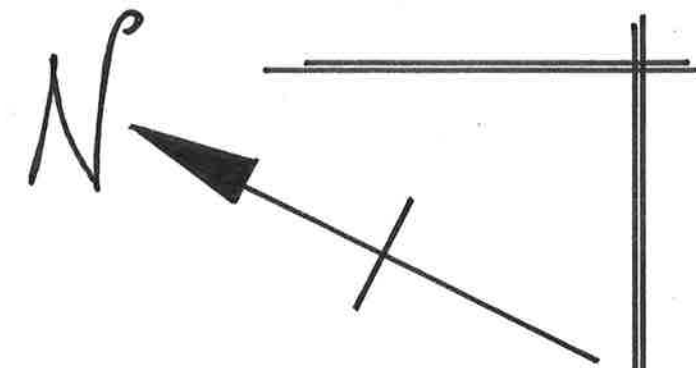


EXISTING BLOCK PLAN

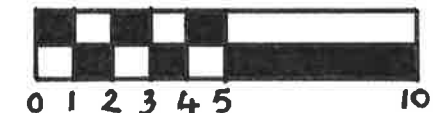


SCALE BAR 1:200 (METERS)
DRAWING SIZE - A2

PROPOSED BLOCK PLAN

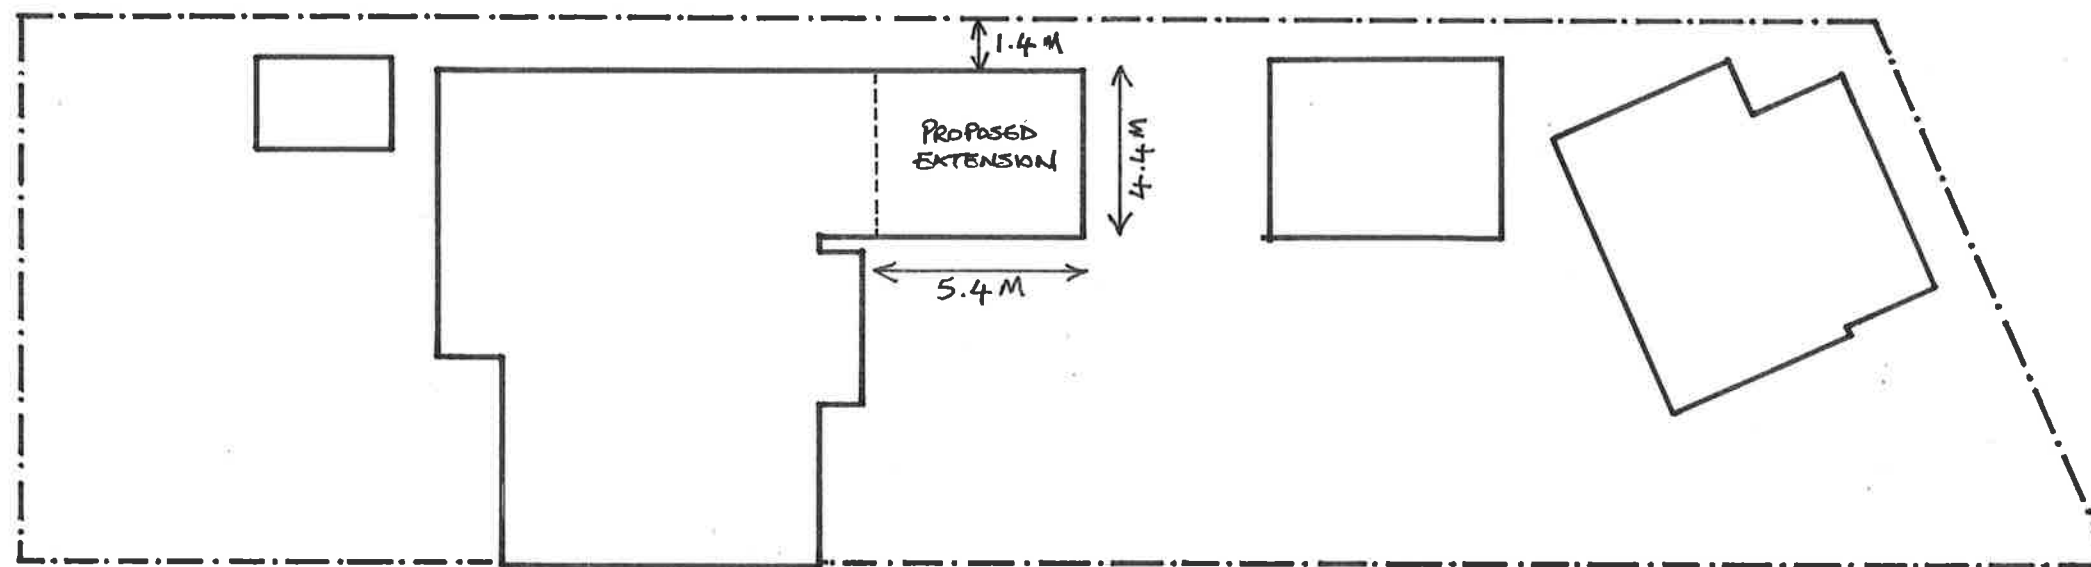

PROPOSED DETAILED BLOCK PLAN

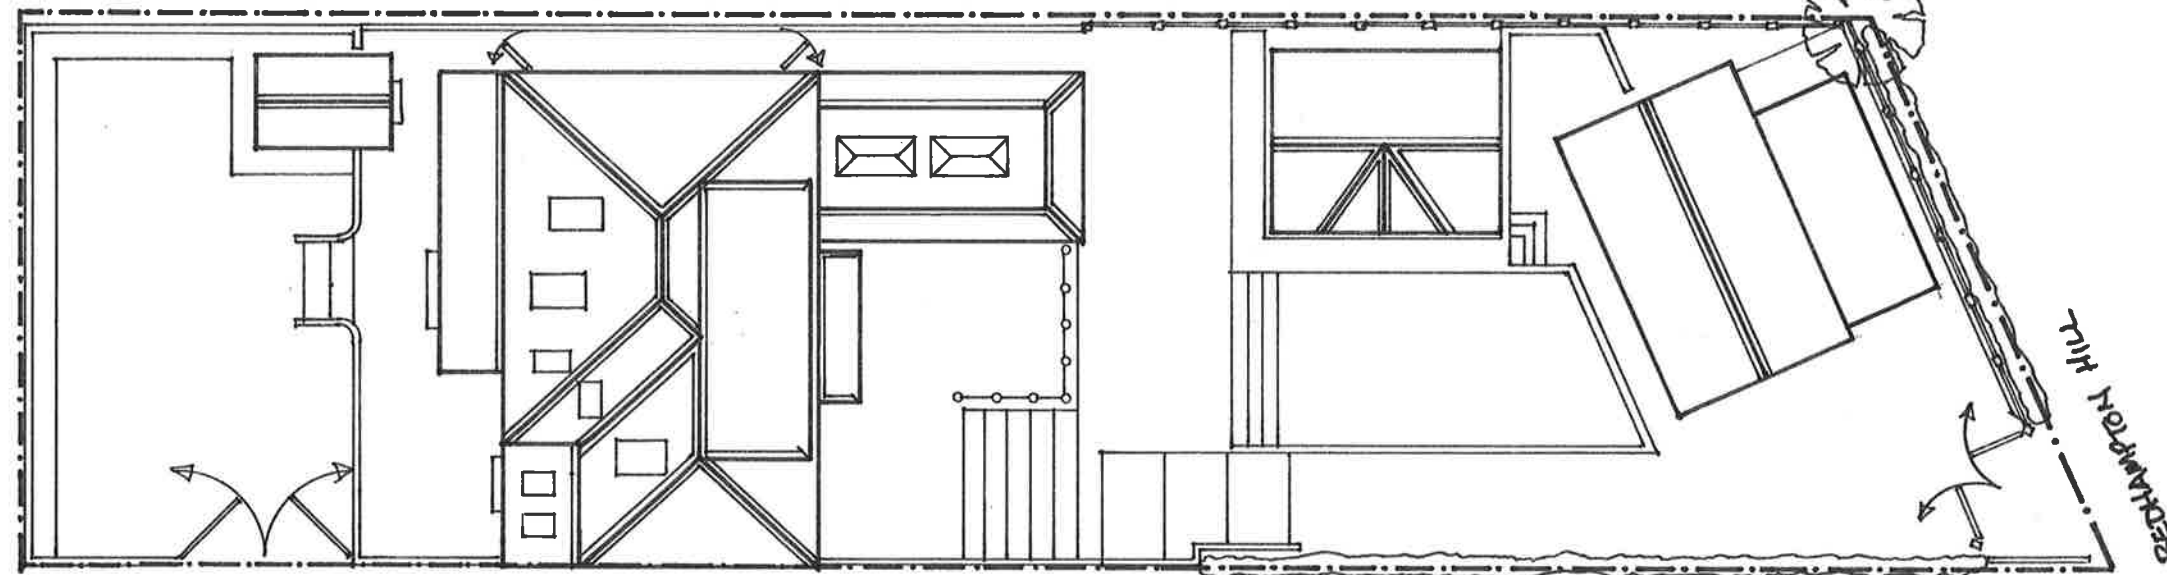

GLEBE PARK AVENUE

DRAWING NUMBER 3JP 027

PROJECT - REAR SINGLE STOREY EXTENSION.
SITE ADDRESS - 60 BEDHAMPTON HILL, HAVANT, HAMPSHIRE, PO9 3JP.
CLIENT - MR AND MRS MARIO SAMMIT.
DRAWING - EXISTING AND PROPOSED BLOCK PLAN + DETAILED BLOCK PLAN.
DRAWING NUMBER - 3JP 027. DATE - JANUARY 2026.
SCALE - BLOCK PLANS 1:200 @ A2.
DRAWN BY - TRISTAN DONALDSON CARPENTRY AND CONSTRUCTION.
ADDRESS - 2A MERTON ROAD, SOUTHSEA, HAMPSHIRE, PO5 2AG.