


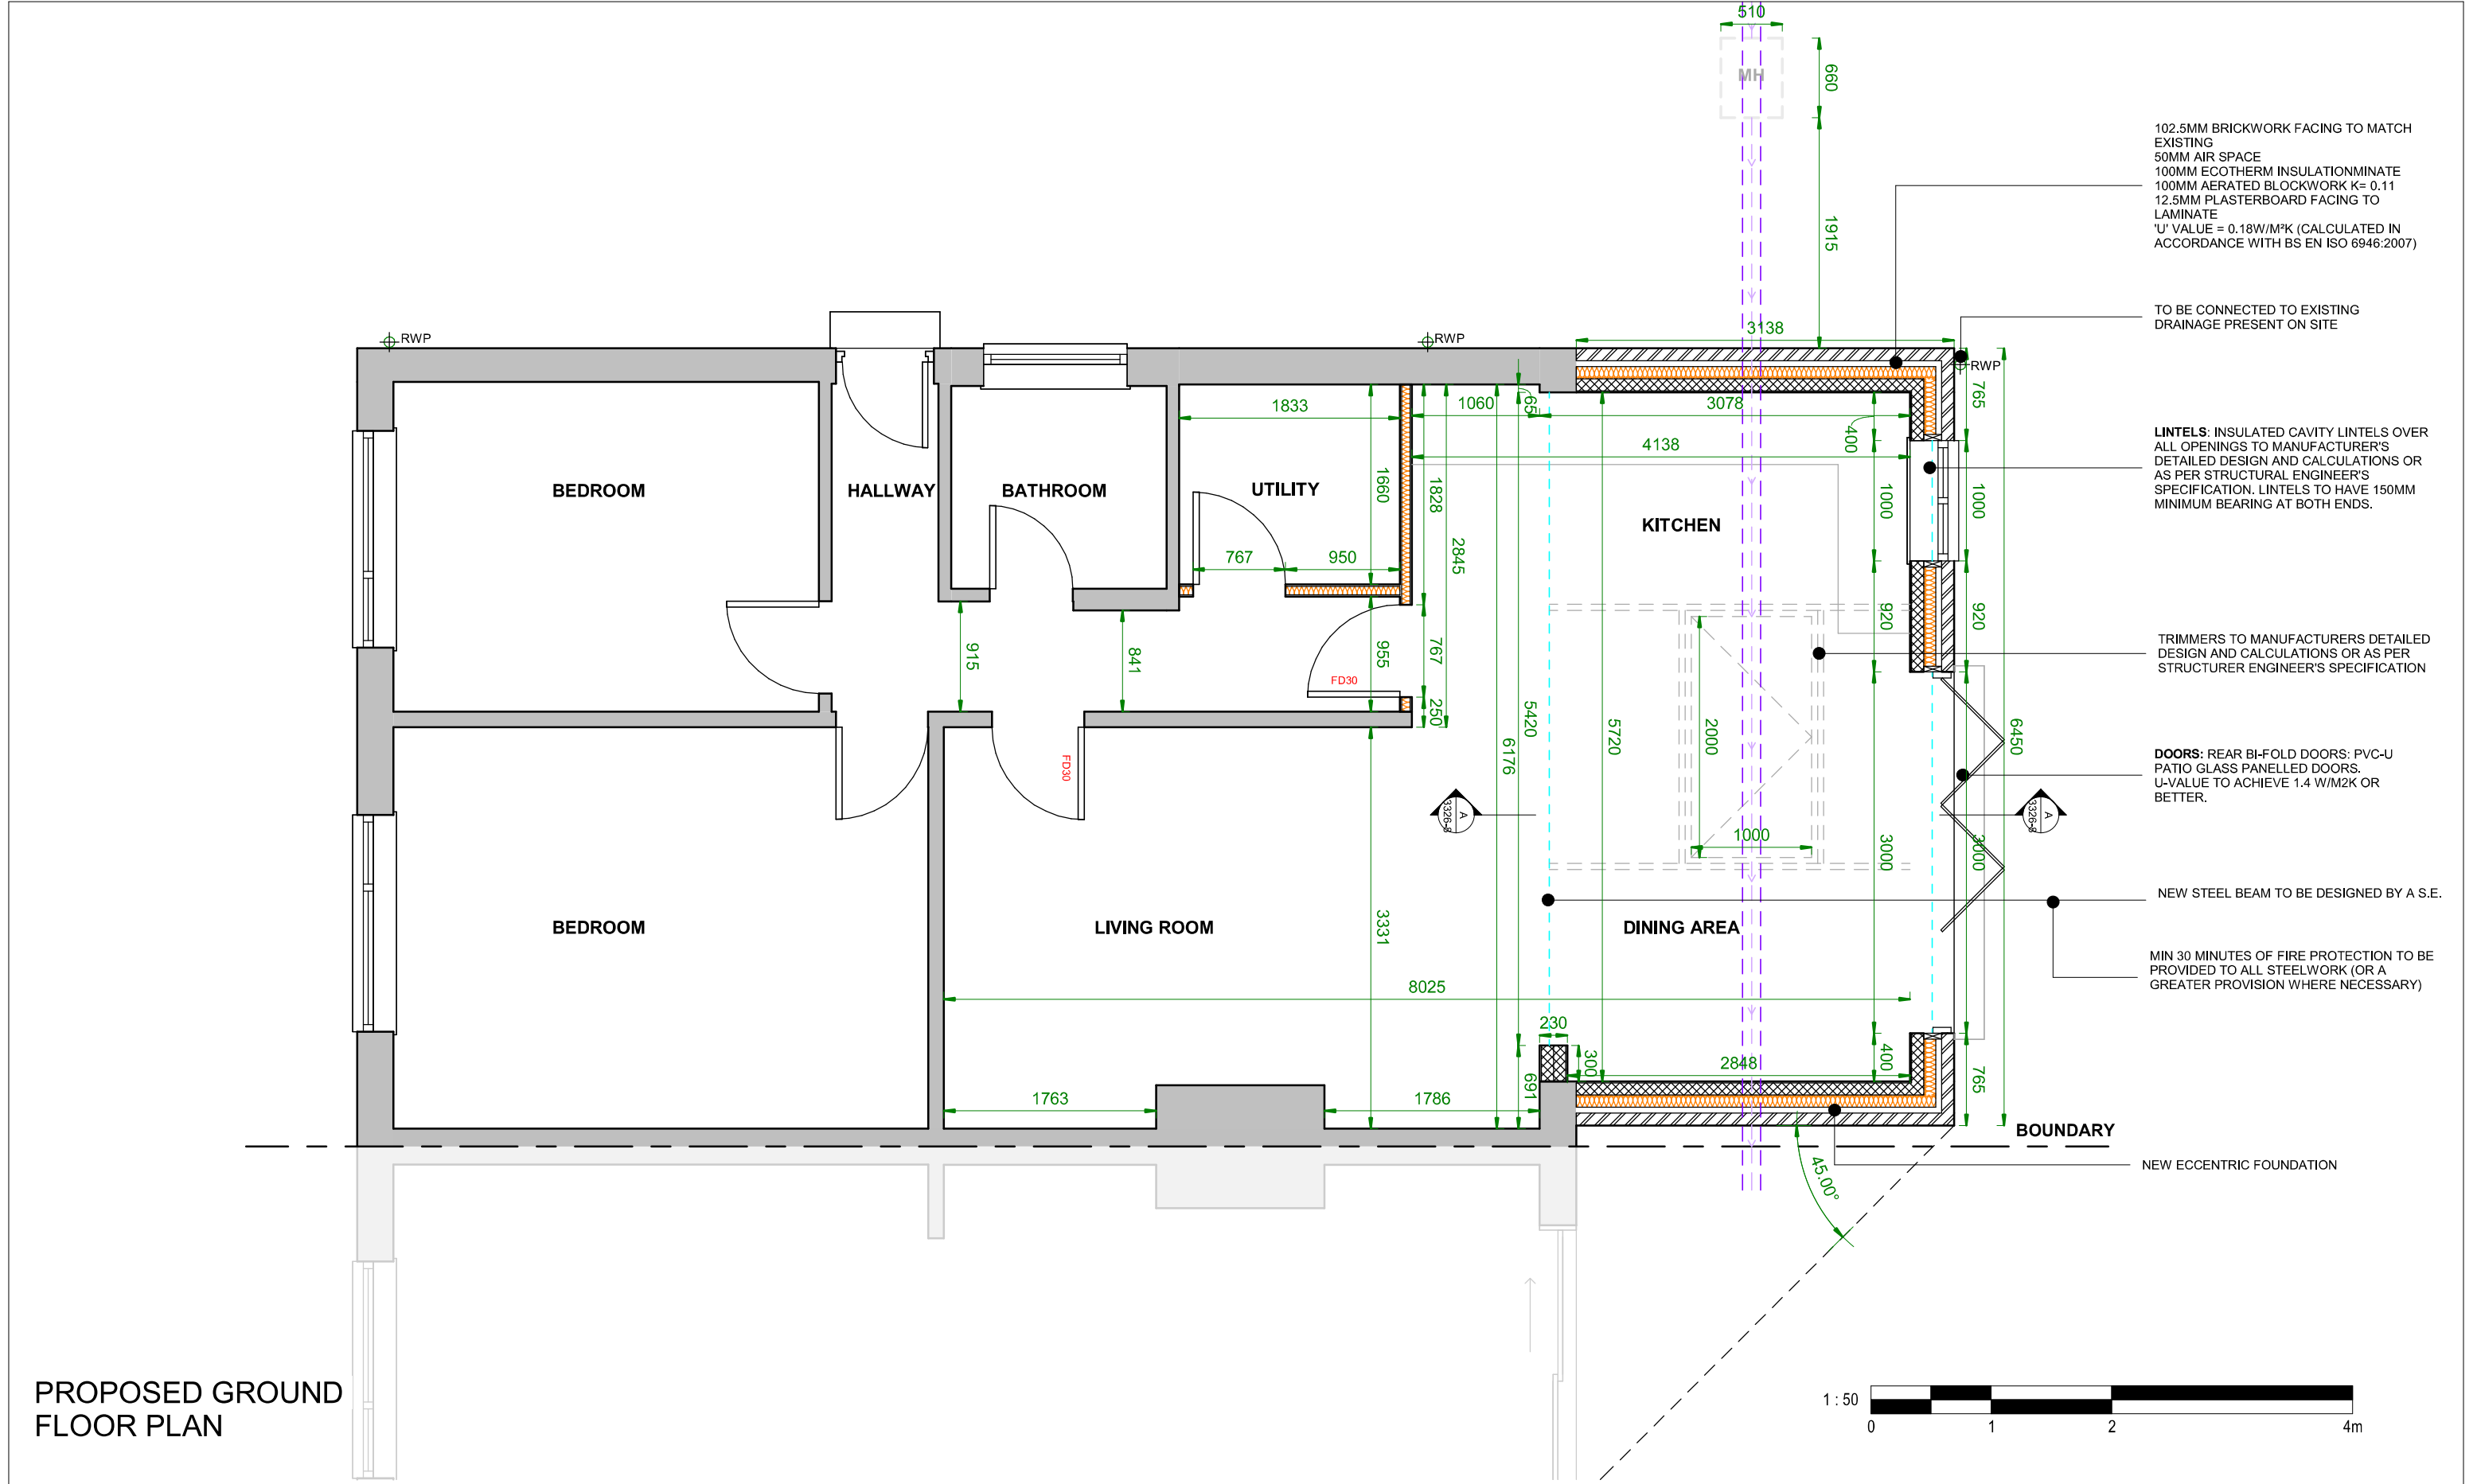

ALL DIMS IN MILLIMETERS UNLESS NOTED OTHERWISE DO NOT SCALE EXCEPT FOR PLANNING PURPOSES IF IN DOUBT - ASK THIS DRAWING IS CONFIDENTIAL AND IS THE PROPERTY OF KEENAN PROJECT DESIGNS LTD © COPYRIGHT	KEENAN PROJECT DESIGNS	KEENAN PROJECT DESIGNS 08002335787 INFO@KEENANPROJECTDESIGNS.COM WWW.KEENANPROJECTDESIGN.COM	CLIENT: Amelia Bryne	DATE: 08/01/2026	DRAWN BY: Chibuzo Chinwuko	SCALE: 1:50@A3 1:25@A1
			ADDRESS: 20 Buckland Cl, Waterlooille PO7 6EE, UK	PROJECT LEAD: Luke Keenan	DRAWING NO: 3326-3	REV: D