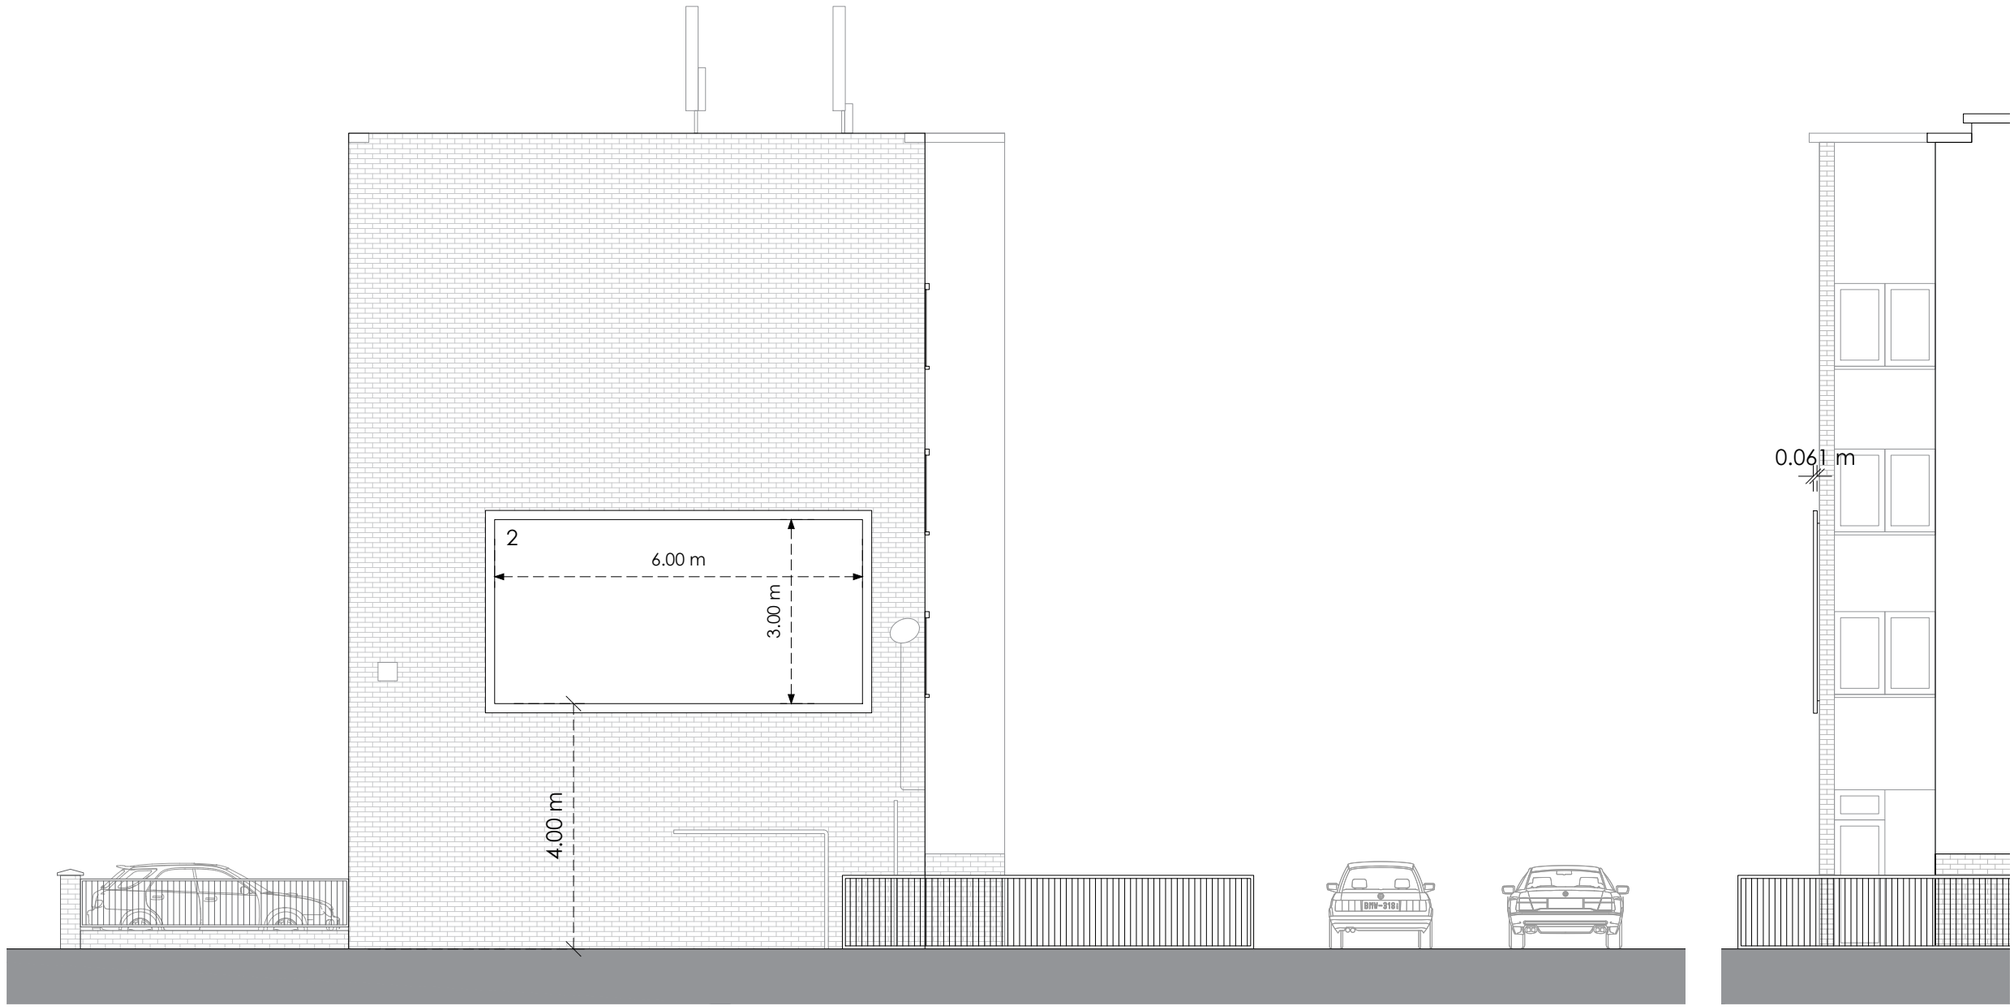

Front

Side

Proposed

0 4m 8m

Title
Proposed Elevations

Address
Raebarn House, Hulbert Road,
Waterlooville, PO7 7GP

Client

Job No.
25972

Issued
02/12/25

Scale
1:100 @ A3

Key

2. Proposed Digital Display

All information is to be checked on site for accuracy and fit. Only drawings with WD status with the most recent revision are to be used for construction.