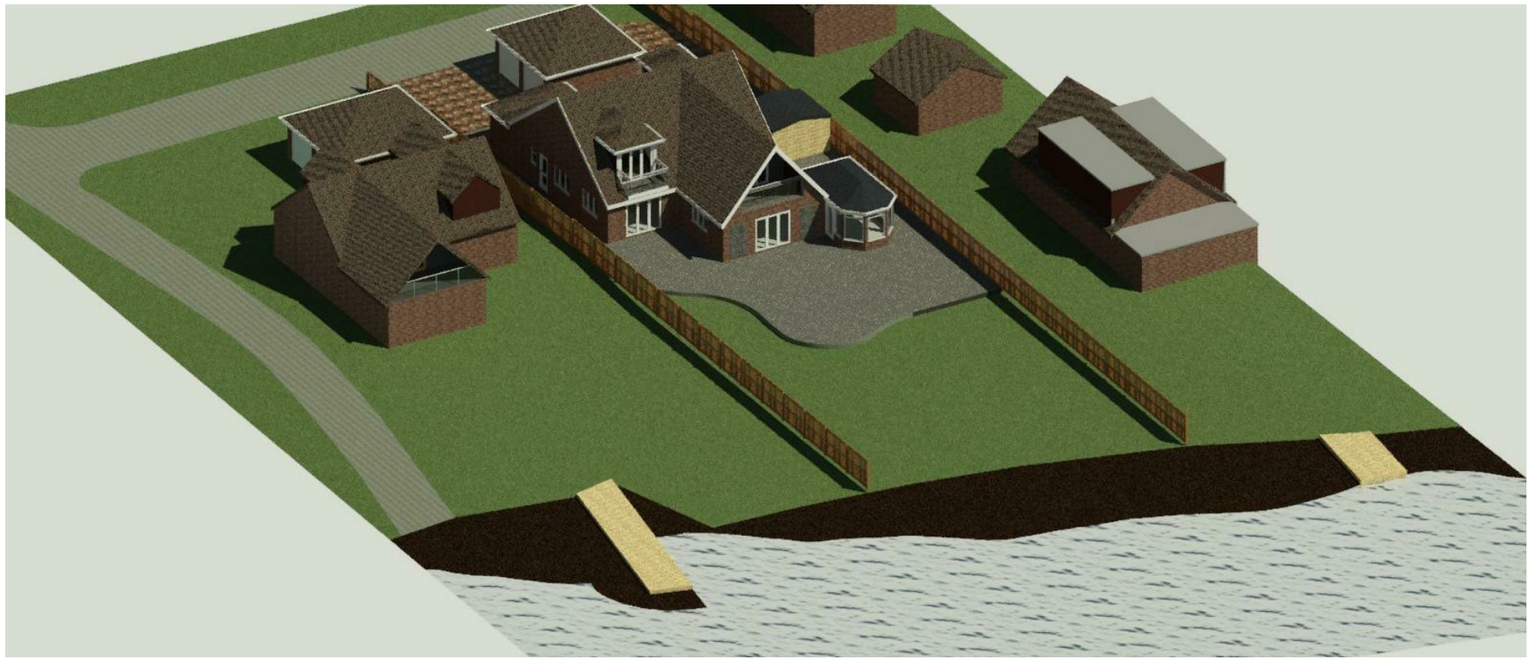

IJ Murray Associates Ltd

www.ijma.co.uk

CIAT

CHARTERED PRACTICE

I J Murray Associates Ltd
200 Seafront
Hayling Island
Hampshire
PO11 9HR
Phone 07779 246915
e-mail ian@ijma.co.uk

These drawings are the property of IJ Murray Associates Ltd and should not be reproduced or used in any way without the permission of a Director of IJ Murray Associates Ltd

These drawings are for planning and, if specified, building regulation purposes only and are not for construction. All dimensions should be checked on site before work commences

Tihana and John

11c Salterns Lane HI
Proposed V2

Site Overviews

Project number	Project Number		A116
Date	Issue Date		
Drawn by	Author		
Paper size	A3 (Print 100% no borders)	Scale	1 : 1

27/11/2025 16:05:16