

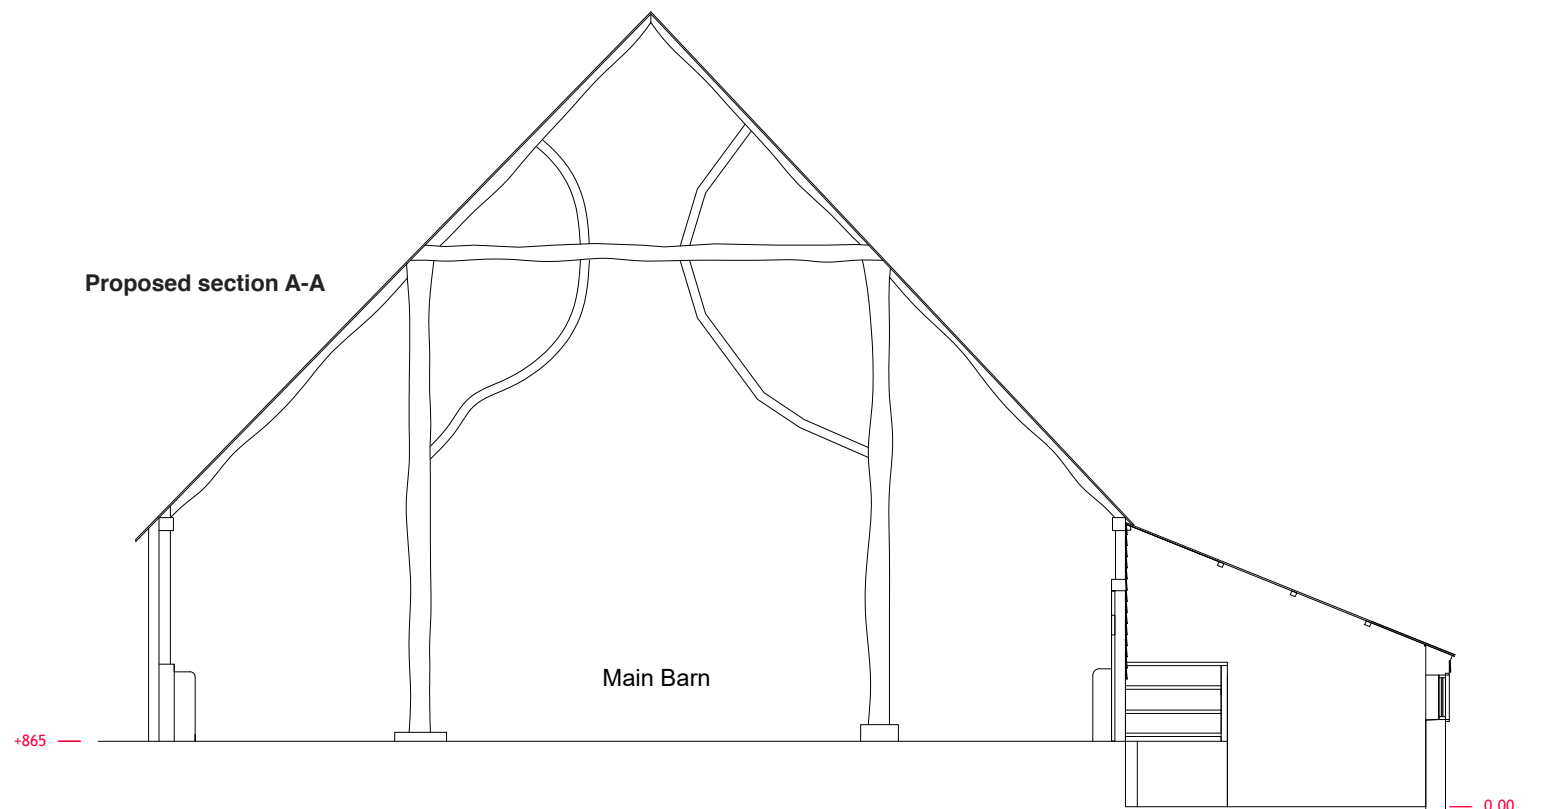


Proposed section A-A

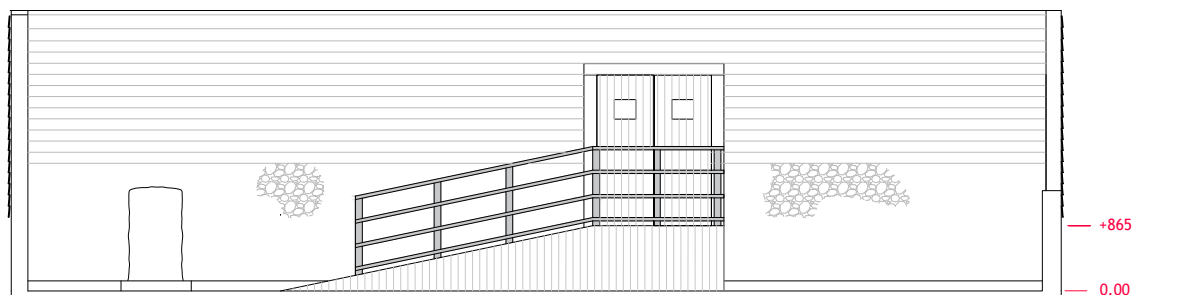

Proposed section B-B

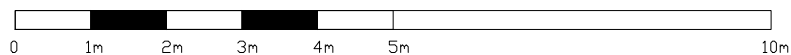

All dimensions are to be verified on site prior to the start of
work, and any discrepancies notified in writing

This drawing and information shown are the
copyright of 2scale ltd

KEY

2Scale Ltd
Holmbushes Farmhouse Roundstreet Common
Wisborough Green
West Sussex RH14 0AL
Tel : 07903 198764
email : lisa.couse@2scale.co.uk

Client Simon Walter
Project The Black Barn
Manor Farm, Manor Road
Hayling Island
PO11 0QW

Title Proposed sections A-A, B-B

Scale 1:50 @ A2 Date 19.11.25

Drawn By LJP Checked By

Project No 0880 Draw No 08 Rev.