


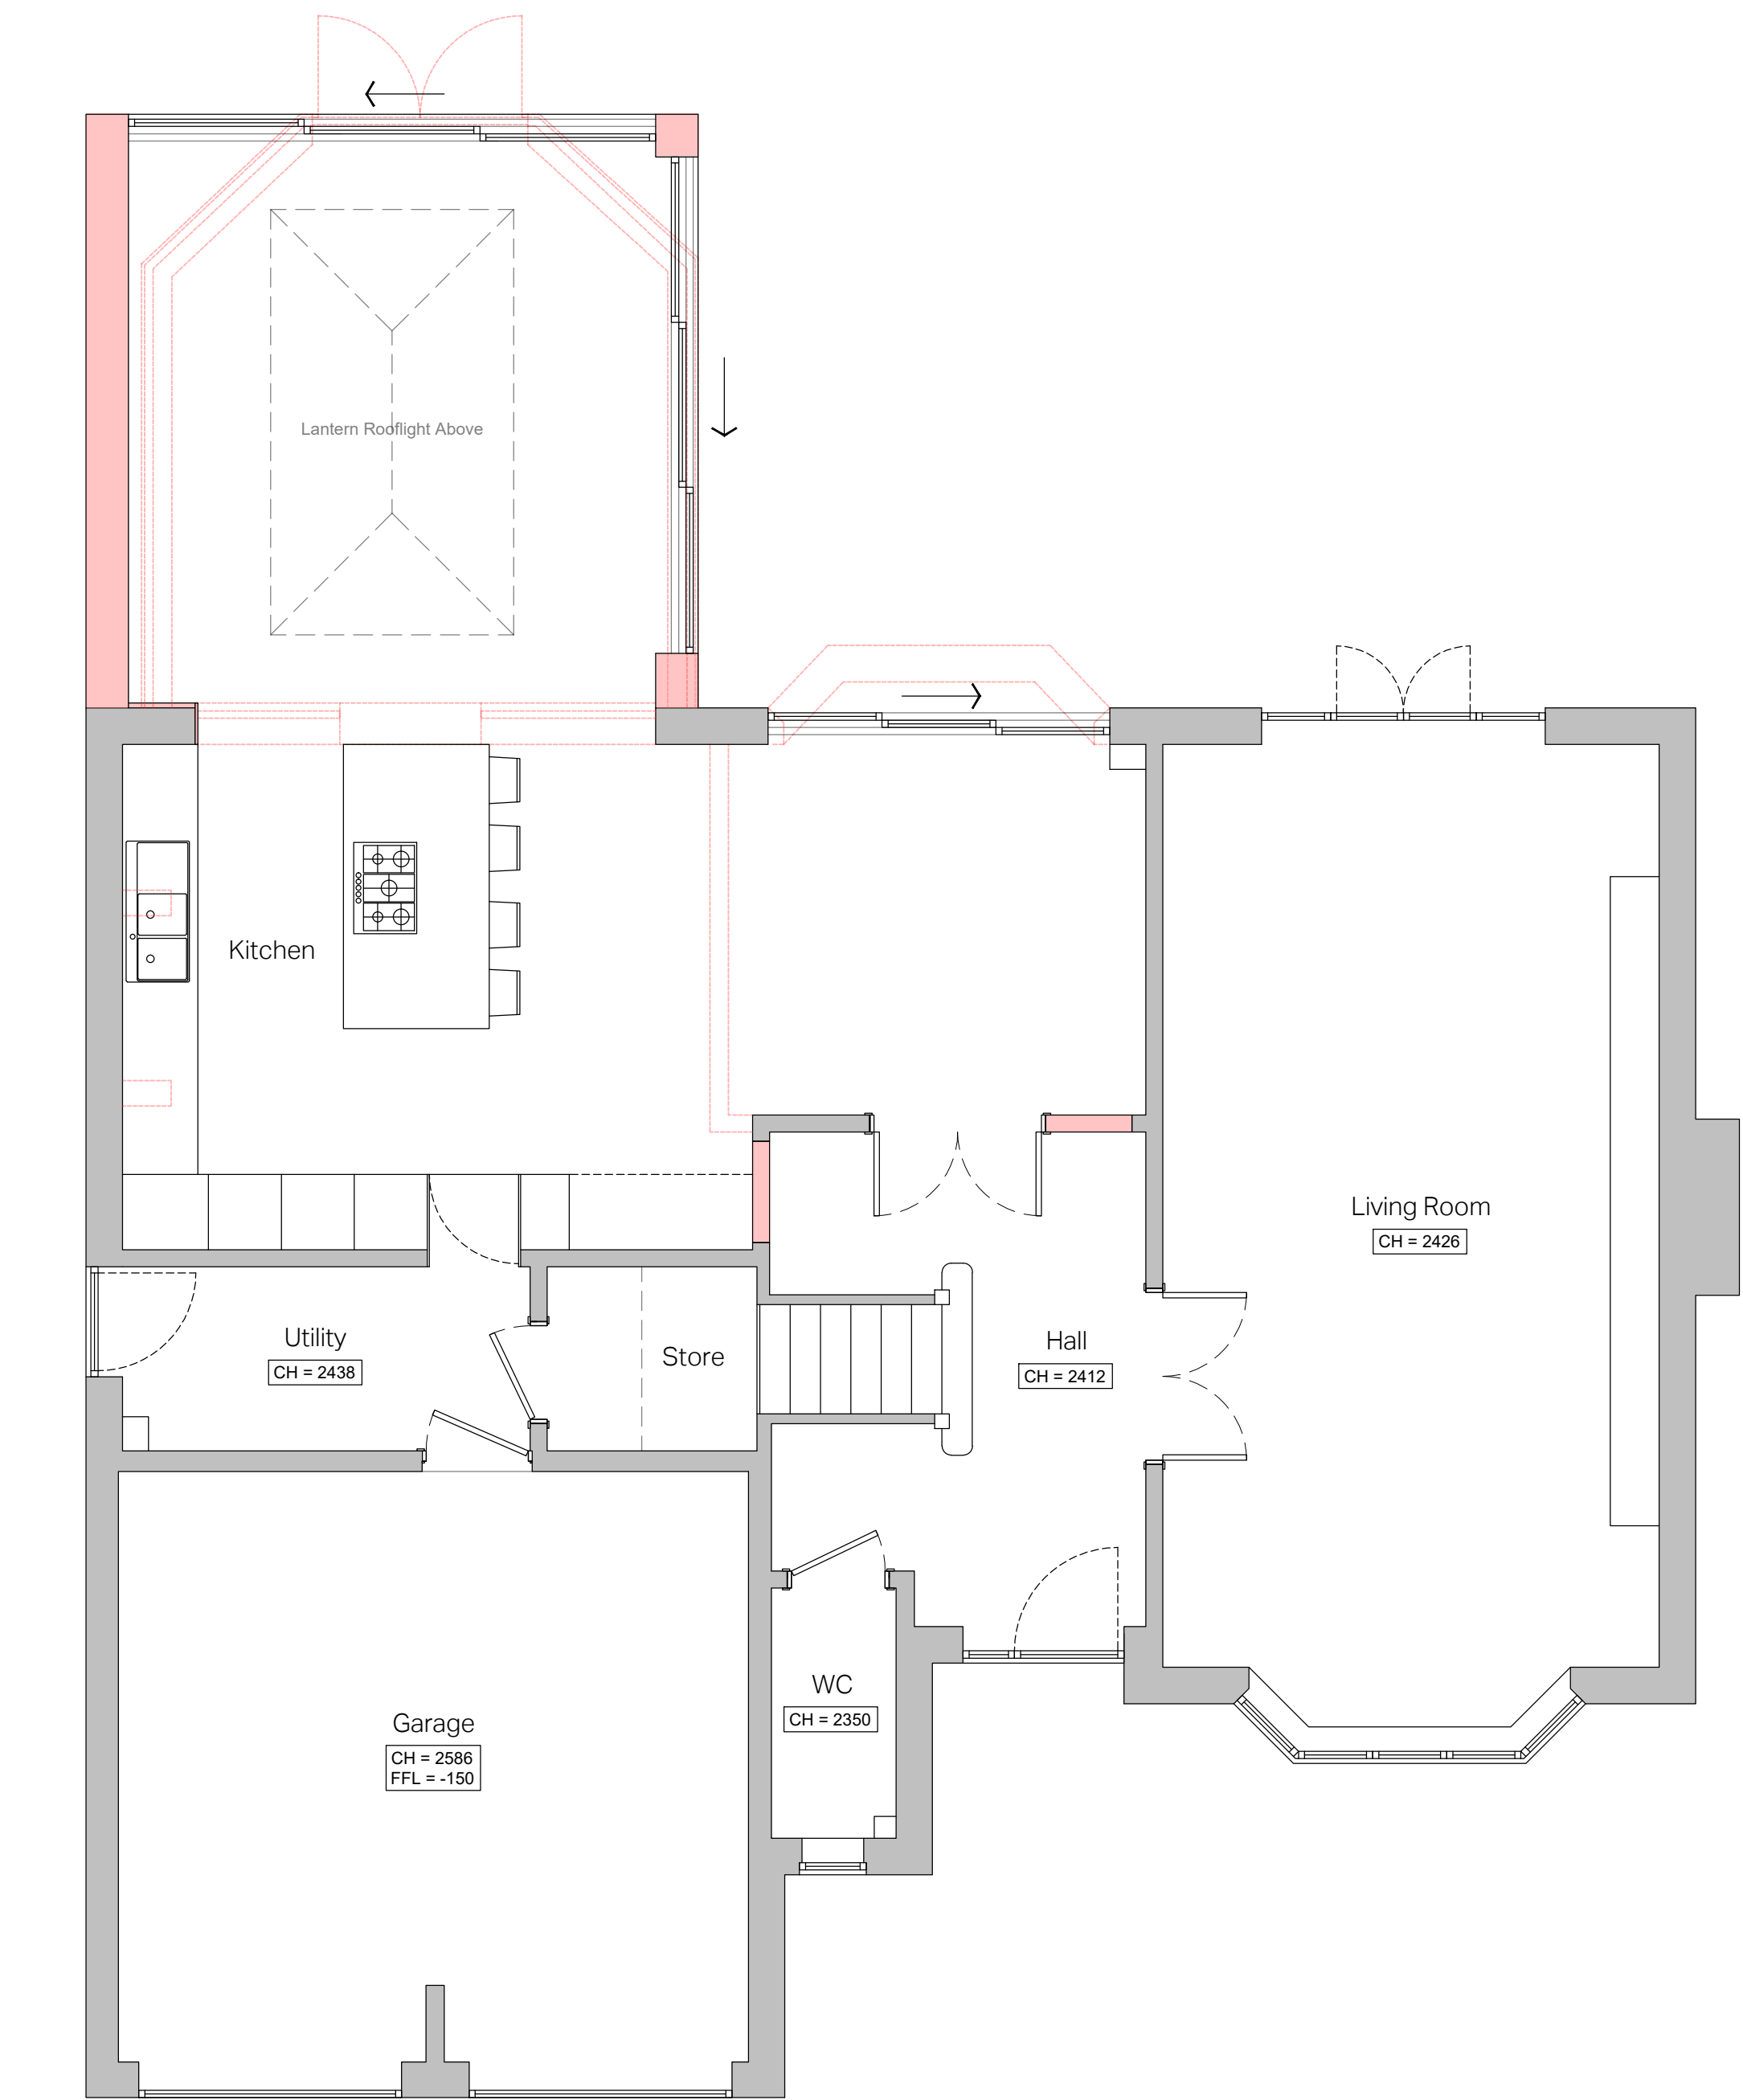

Ground Floor Plan - 1:50



Site Plan - 1:500