SITE BLOCK PLAN

1 : 200

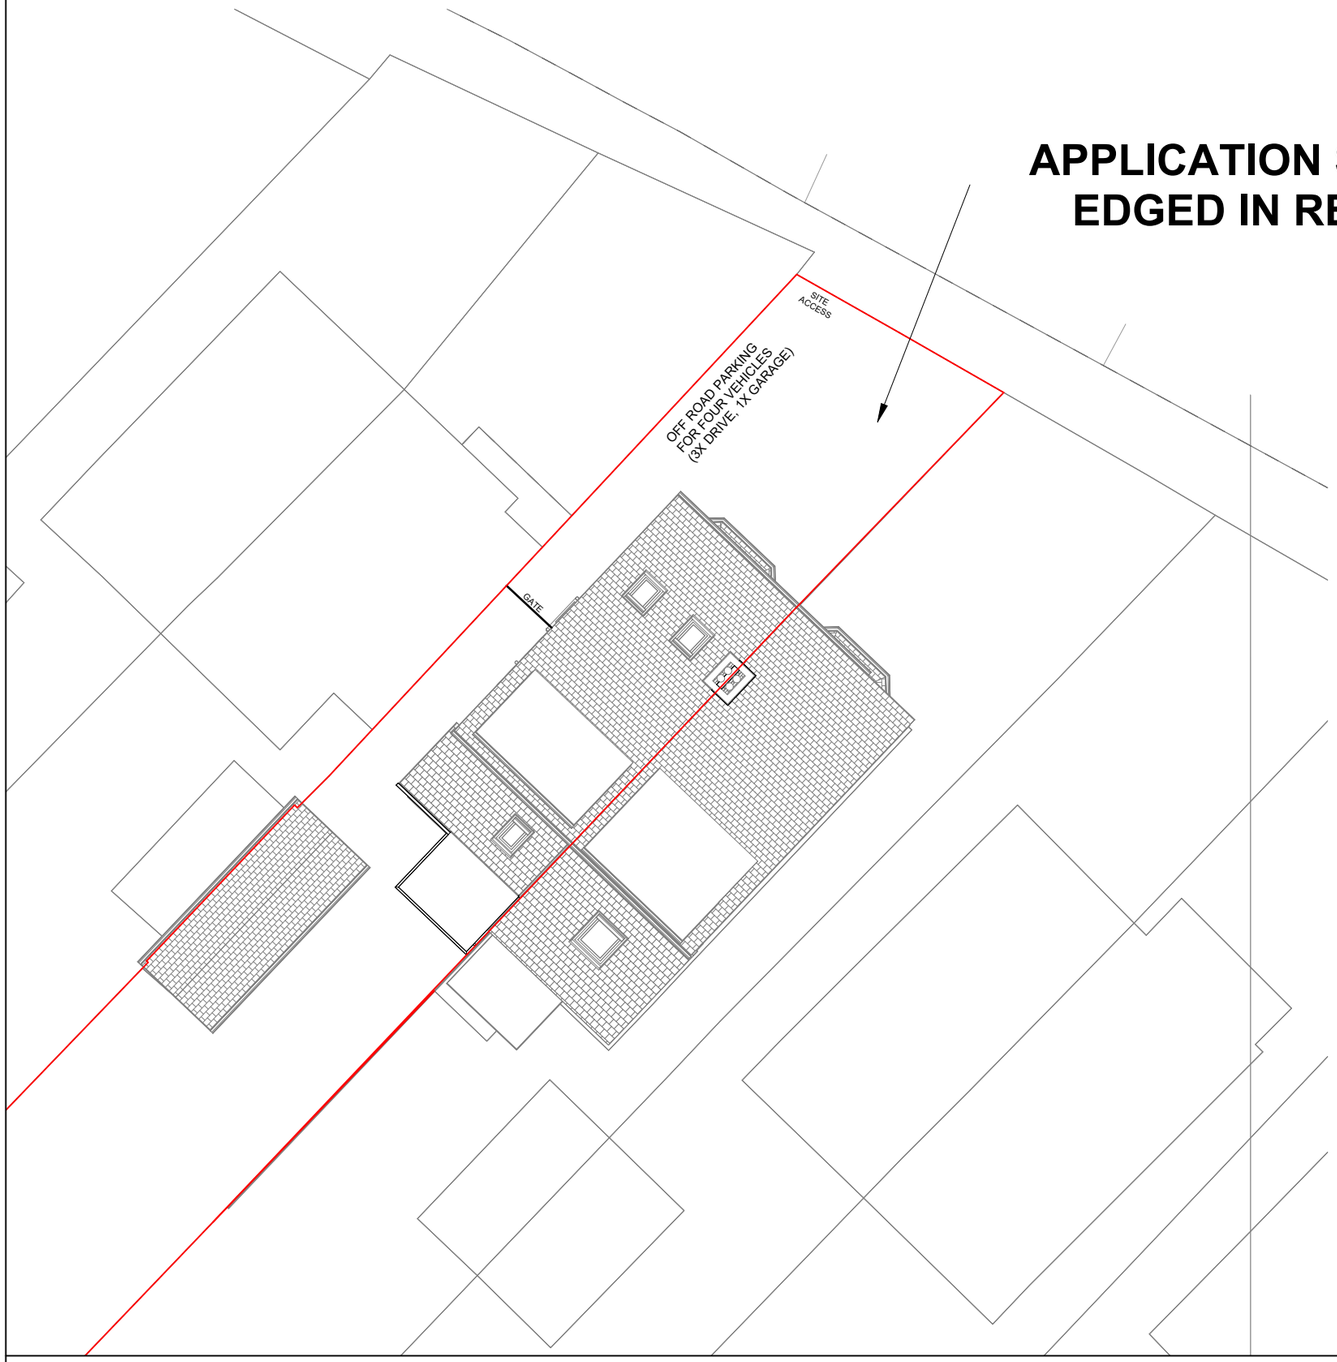

APPLICATION SITE EDGED IN RED

North

LOCATION PLAN (2HA)

1 : 1250

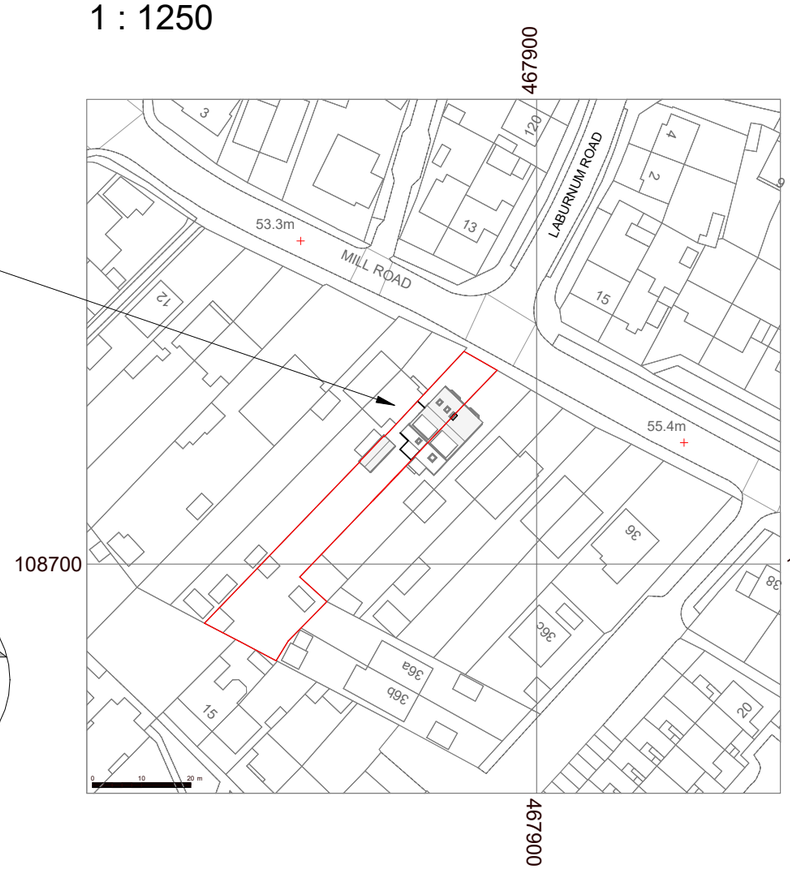

0m 2m 4m 6m 8m 10m

VISUAL SCALE 1:200 @ A3

0m 12.5m 25m 37.5m 50m 62.5m

VISUAL SCALE 1:1250 @ A3

Property Address:
24 Mill Road, Waterlooville, Hampshire PO7 7AR

OS Grid Ref: SU 67875 08735
Latitude: 50°52'27"N
Longitude: 1°2'12"W
Altitude: 56 m

Local Authority: Havant

Produced 16 January 2025 from the Ordnance Survey National Geographic Database and incorporating surveyed revision available at this date. Reproduction in whole or part is prohibited without the prior permission of the Ordnance Survey. © Crown Copyright and database rights 2025 OS 100047474.

The representation of a road, track or path is no evidence of a right of way. The representation of features as line is no evidence of a property boundary.

The Planning Service
Architectural Design & Technical Drawing
Building Survey & Planning Services

The Planning Service
Office, 135 North Lane
Clanfield, Waterlooville
Hampshire PO8 0RL

T: 023 92 597364
F: 0845 519 1103
E: info@theplanningservice.co.uk

All dimensions to be checked on site and not to be scaled from drawings.
The contractor to ensure the works are inspected and completed to the satisfaction of the Local Authority.
These drawings have been produced for planning approval purposes only and should not be used for any other purpose. Compliance with building regulations is not to be assumed.
© These plans remain the copyright of the Planning Service and must not be copied or reproduced in any way without written permission, with the exception of Local Authorities for planning purposes.

Mr & Mrs Doe

24 Mill Road
Waterlooville PO7 7AR

PROPOSED AMENDED LOCATION & BLOCK PLANS

Project number	1357
Date	16/12/2025
Drawn by	JJ
Status	Planning

PA001

Scale 100% @ A3 As indicated

16/12/2025 16:43:40