

Mr & Mrs Doe


24 Mill Road
Waterlooville PO7
7AR

PROPOSED
ELEVATIONS,
GROUND FLOOR
PLAN, CROSS
SECTION

Project number	1357
Date	28/03/2025
Drawn by	JJ
Project Status	Planning

P002


Scale	1 : 100
-------	---------

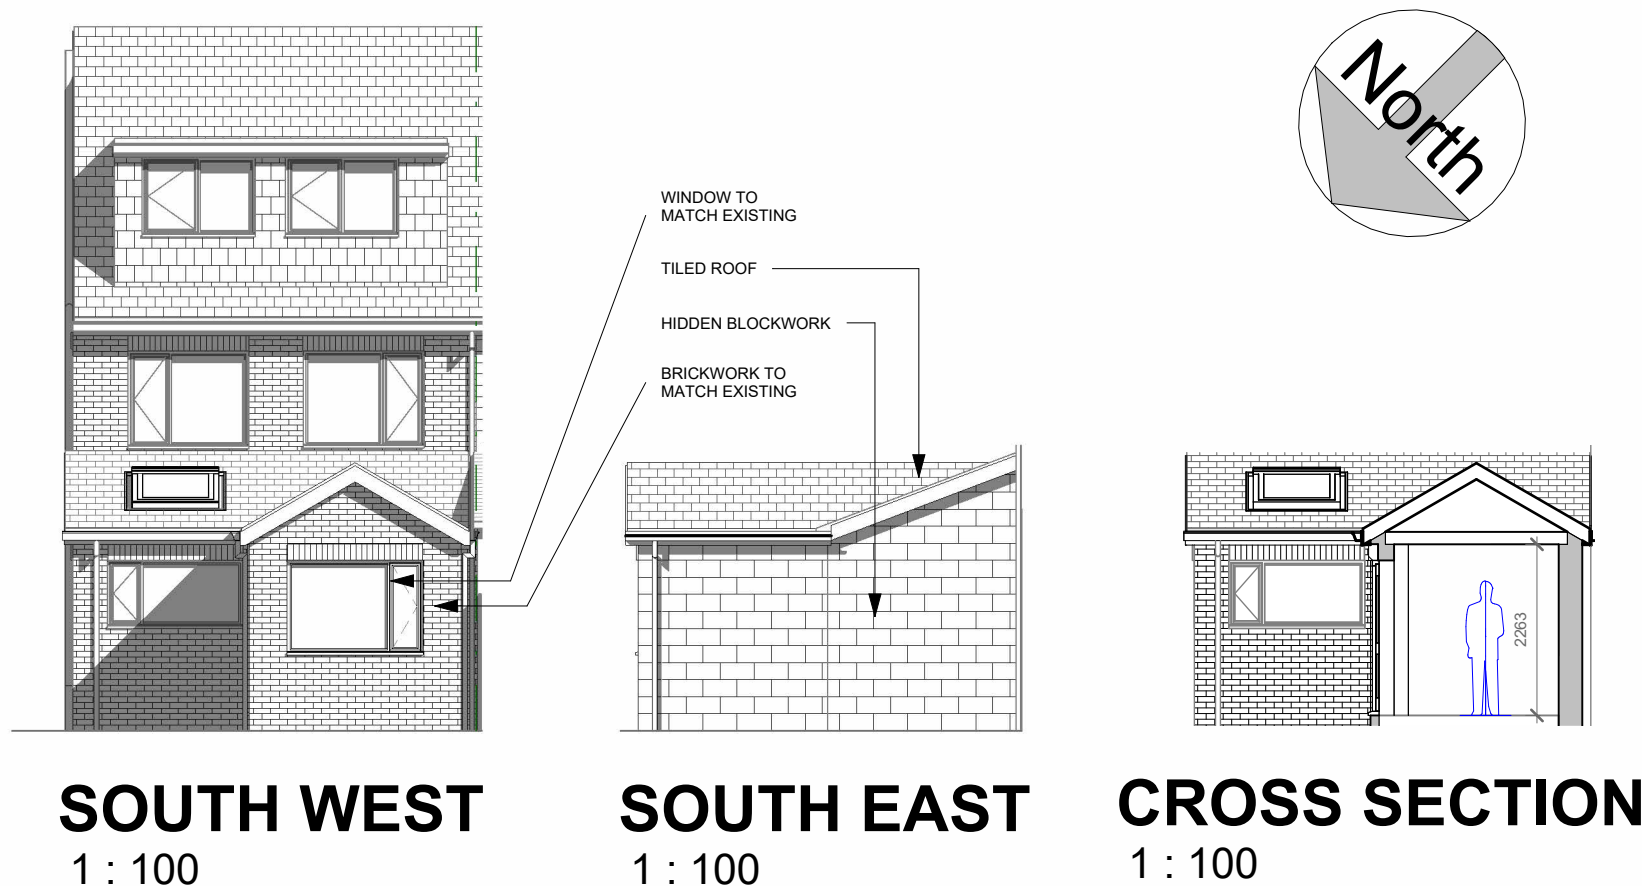

SOUTH WEST
1 : 100


SOUTH EAST
1 : 100

CROSS SECTION
1 : 100

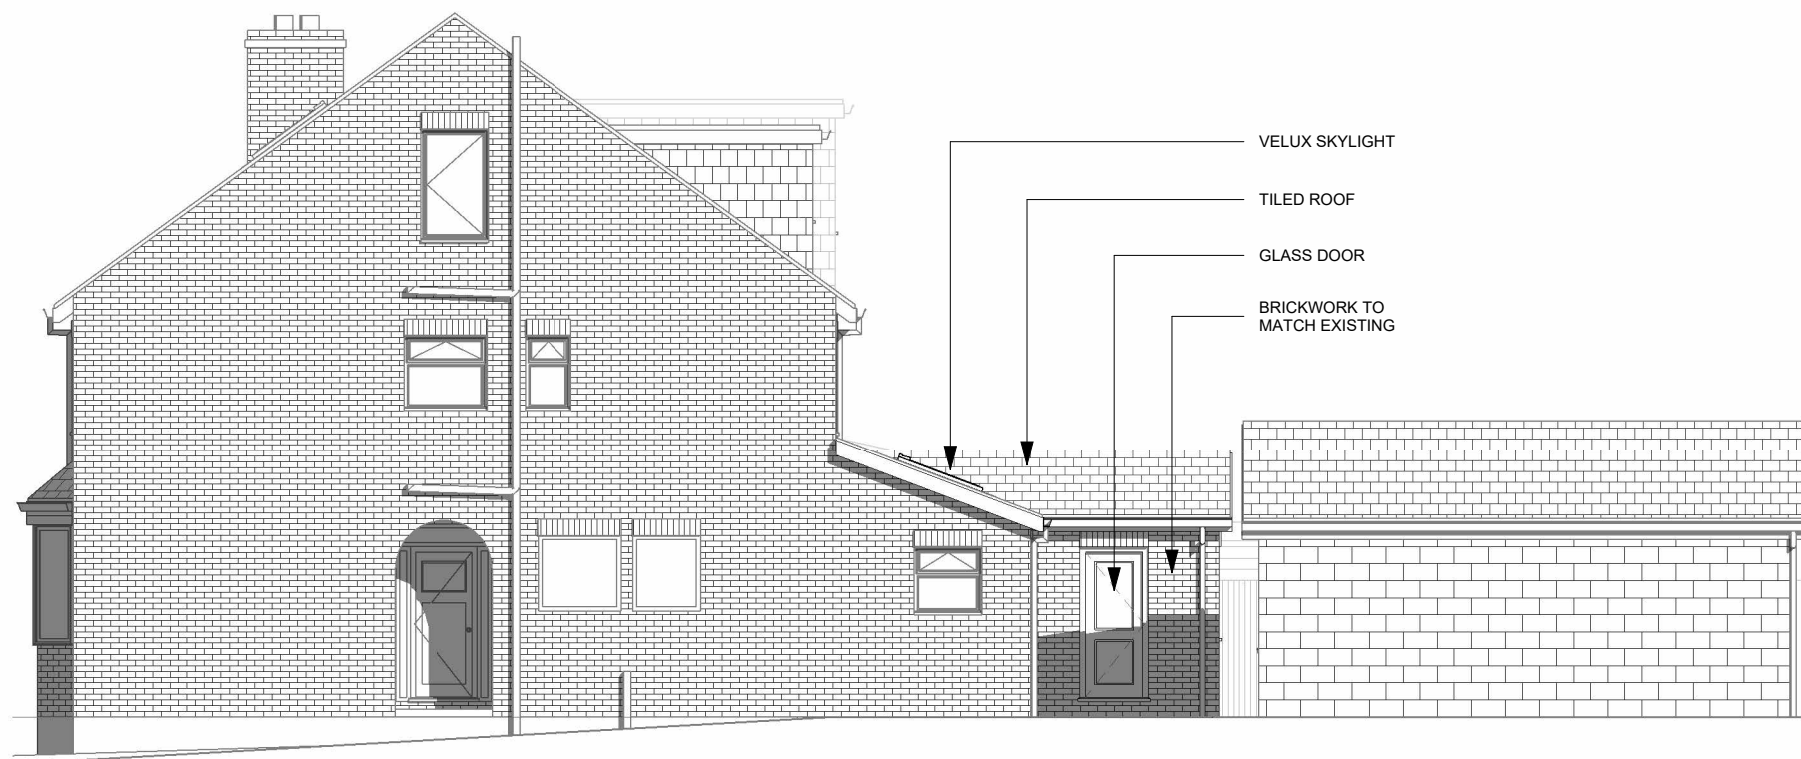

NORTH WEST
1 : 100

0m 1m 2m 3m 4m 5m
VISUAL SCALE 1:100 @ A3

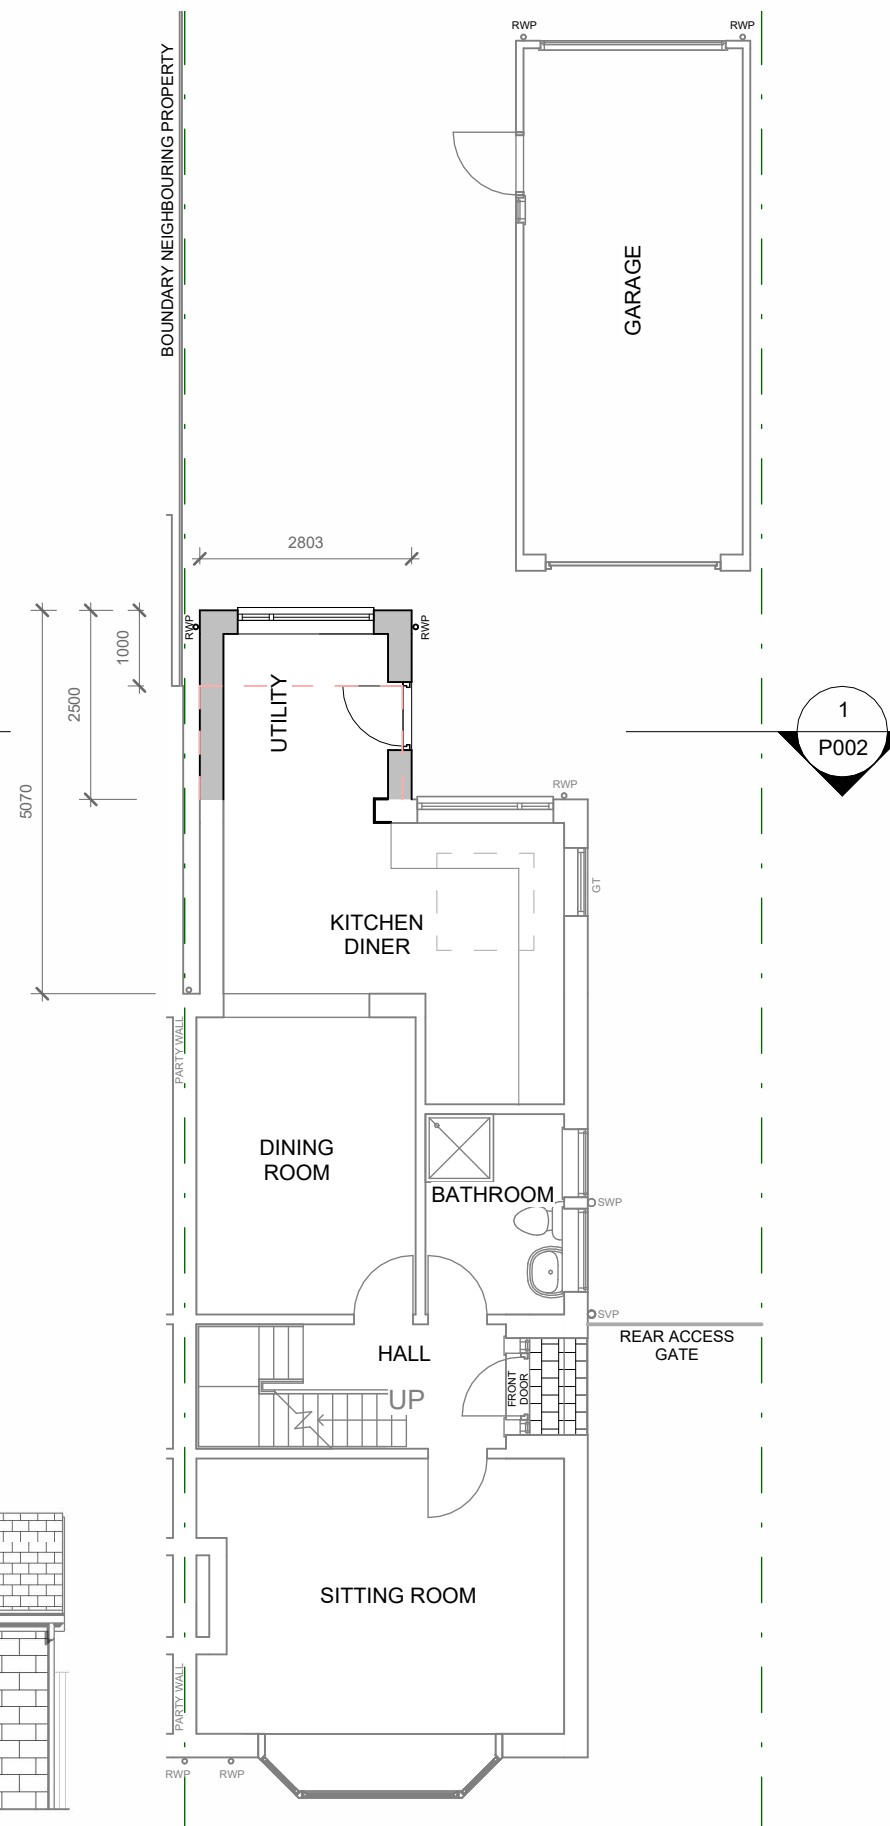

GROUND FLOOR
1 : 100