

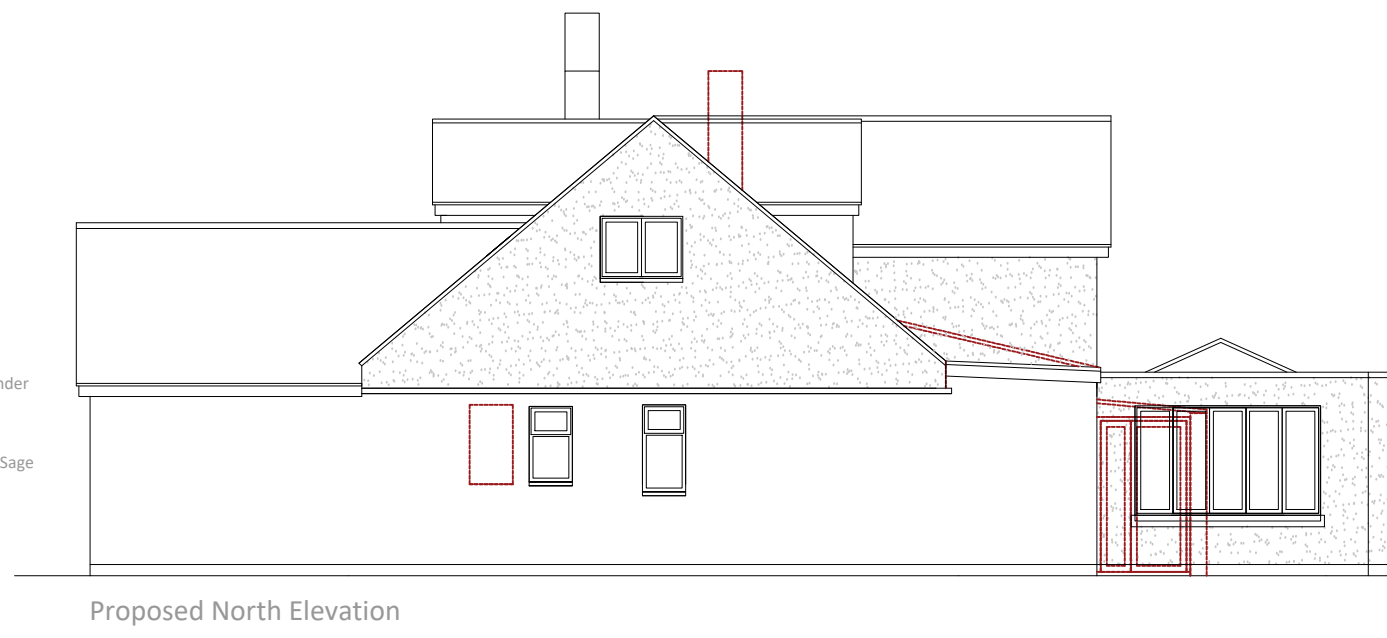
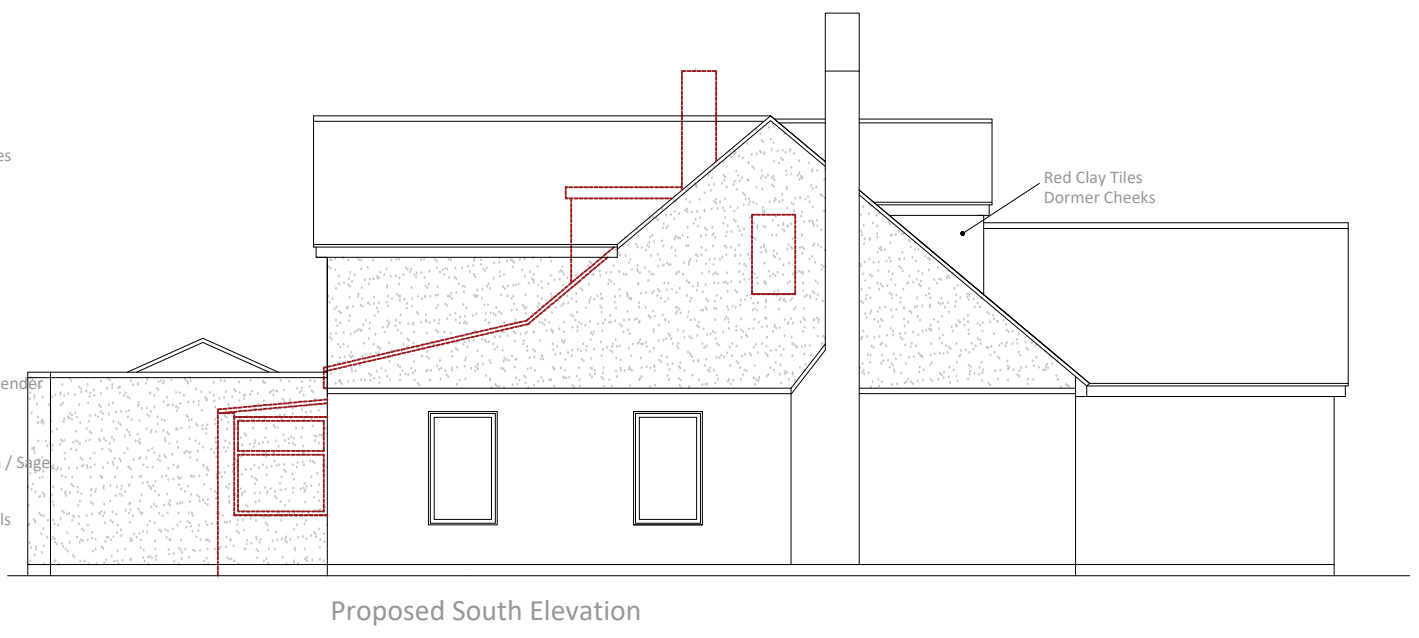
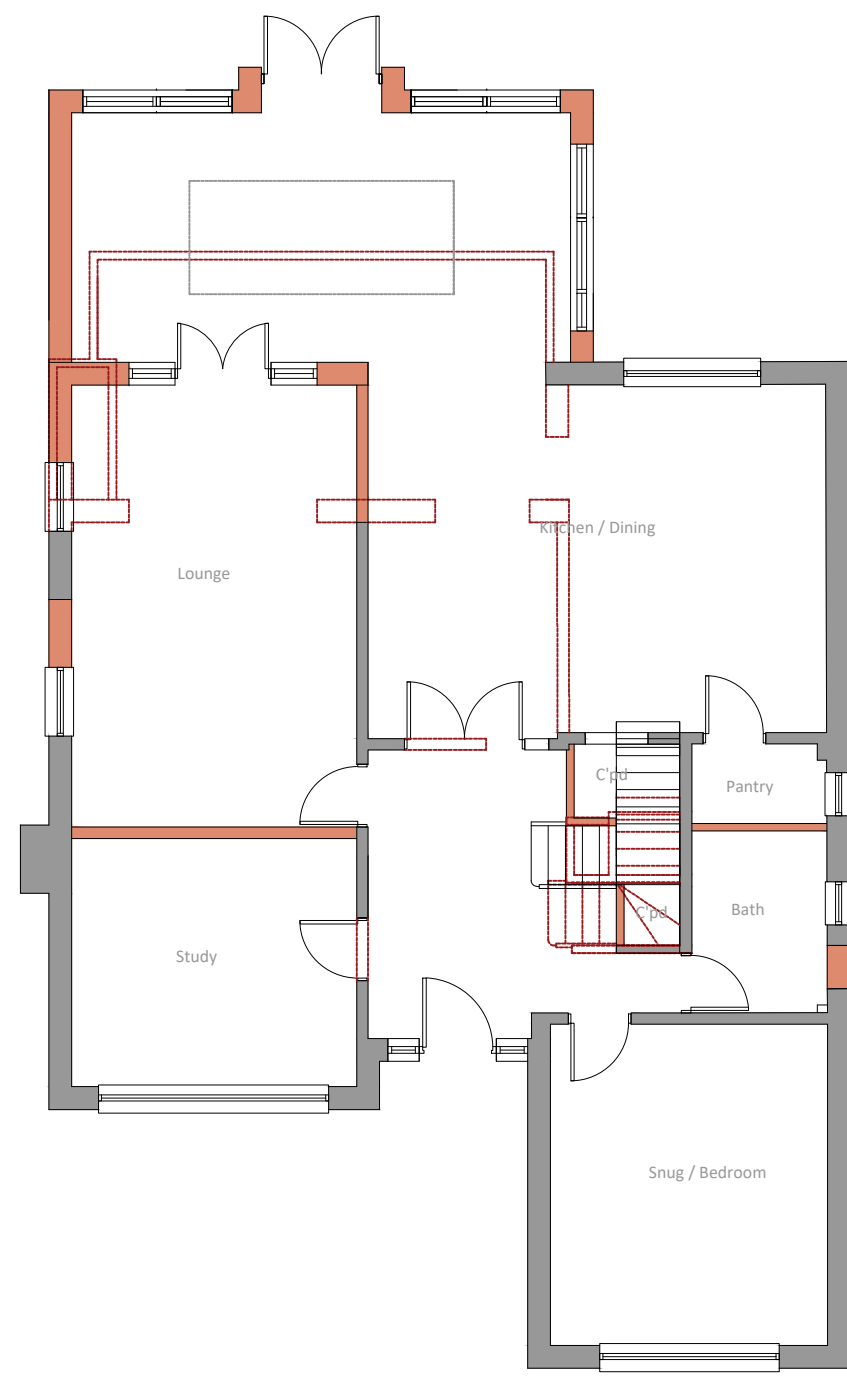


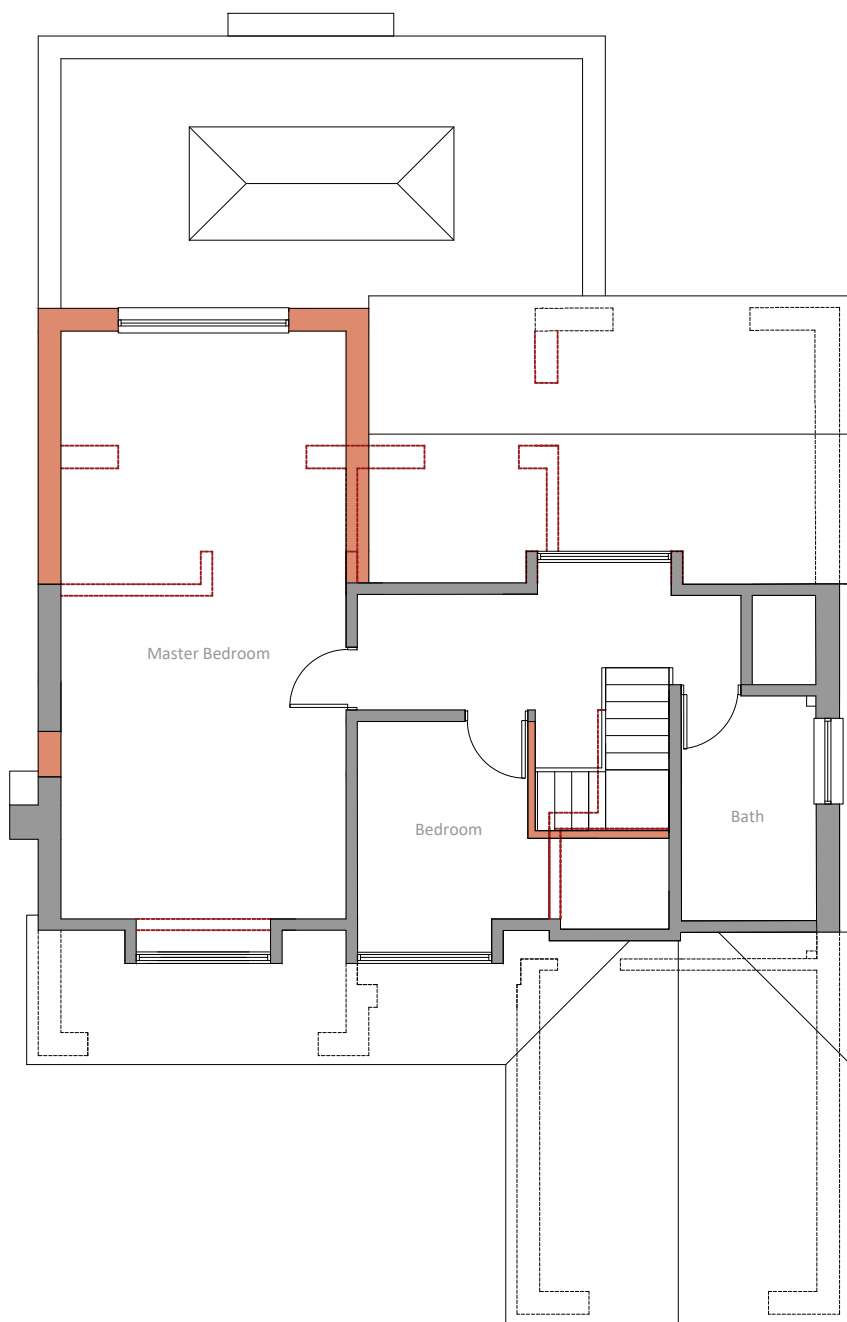

Rev D - Amendments to client comments - 08-01-26
Rev C - Amendments to client comments - 07-01-26
Rev B - Amendments to client comments - 17-12-25
Rev A - Amendments to client comments - 10-12-25

detail
3 Southbrook Close
Proposed Plans

a1 scale	a3 scale	rev
1:100	1:200	D

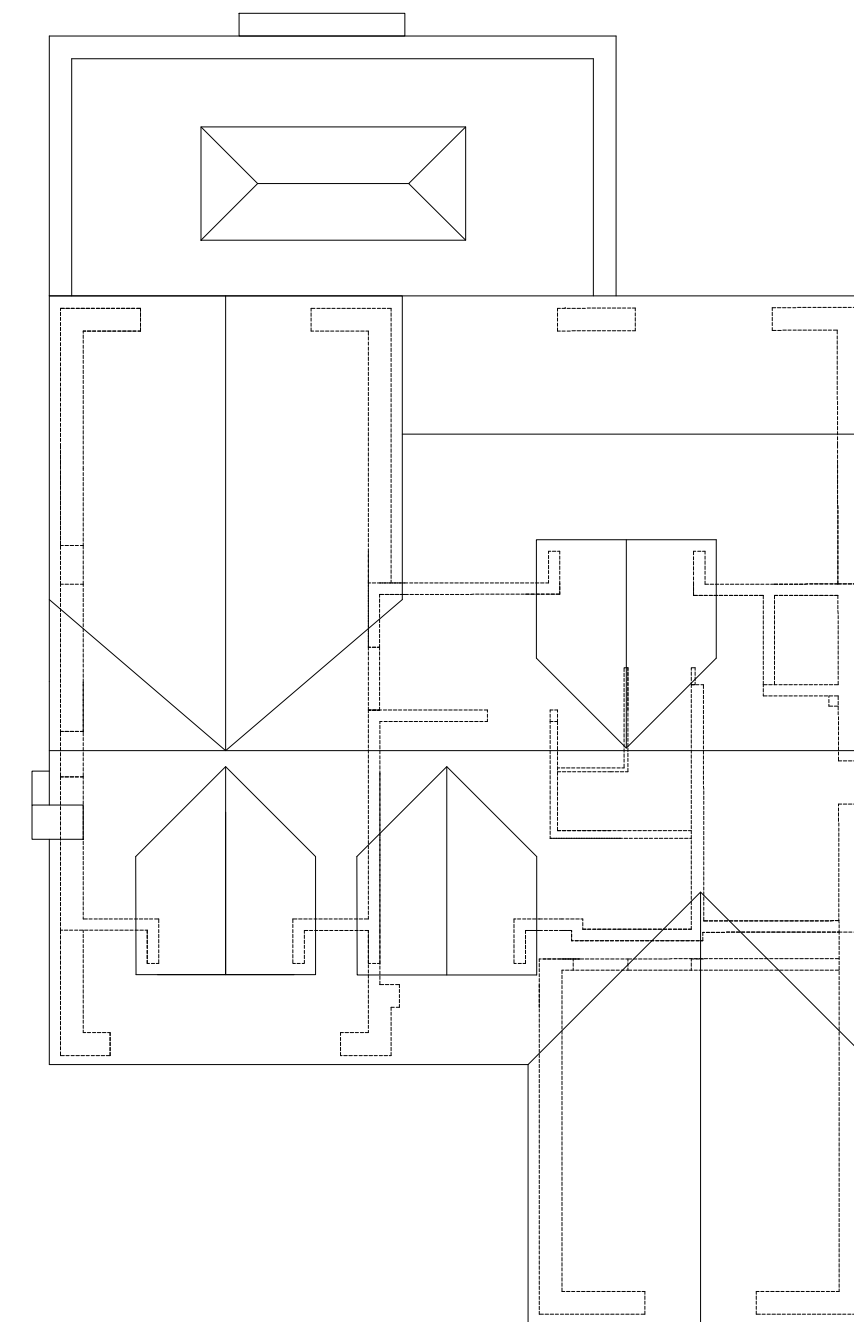