30 HULBERT OD PO7 7NU

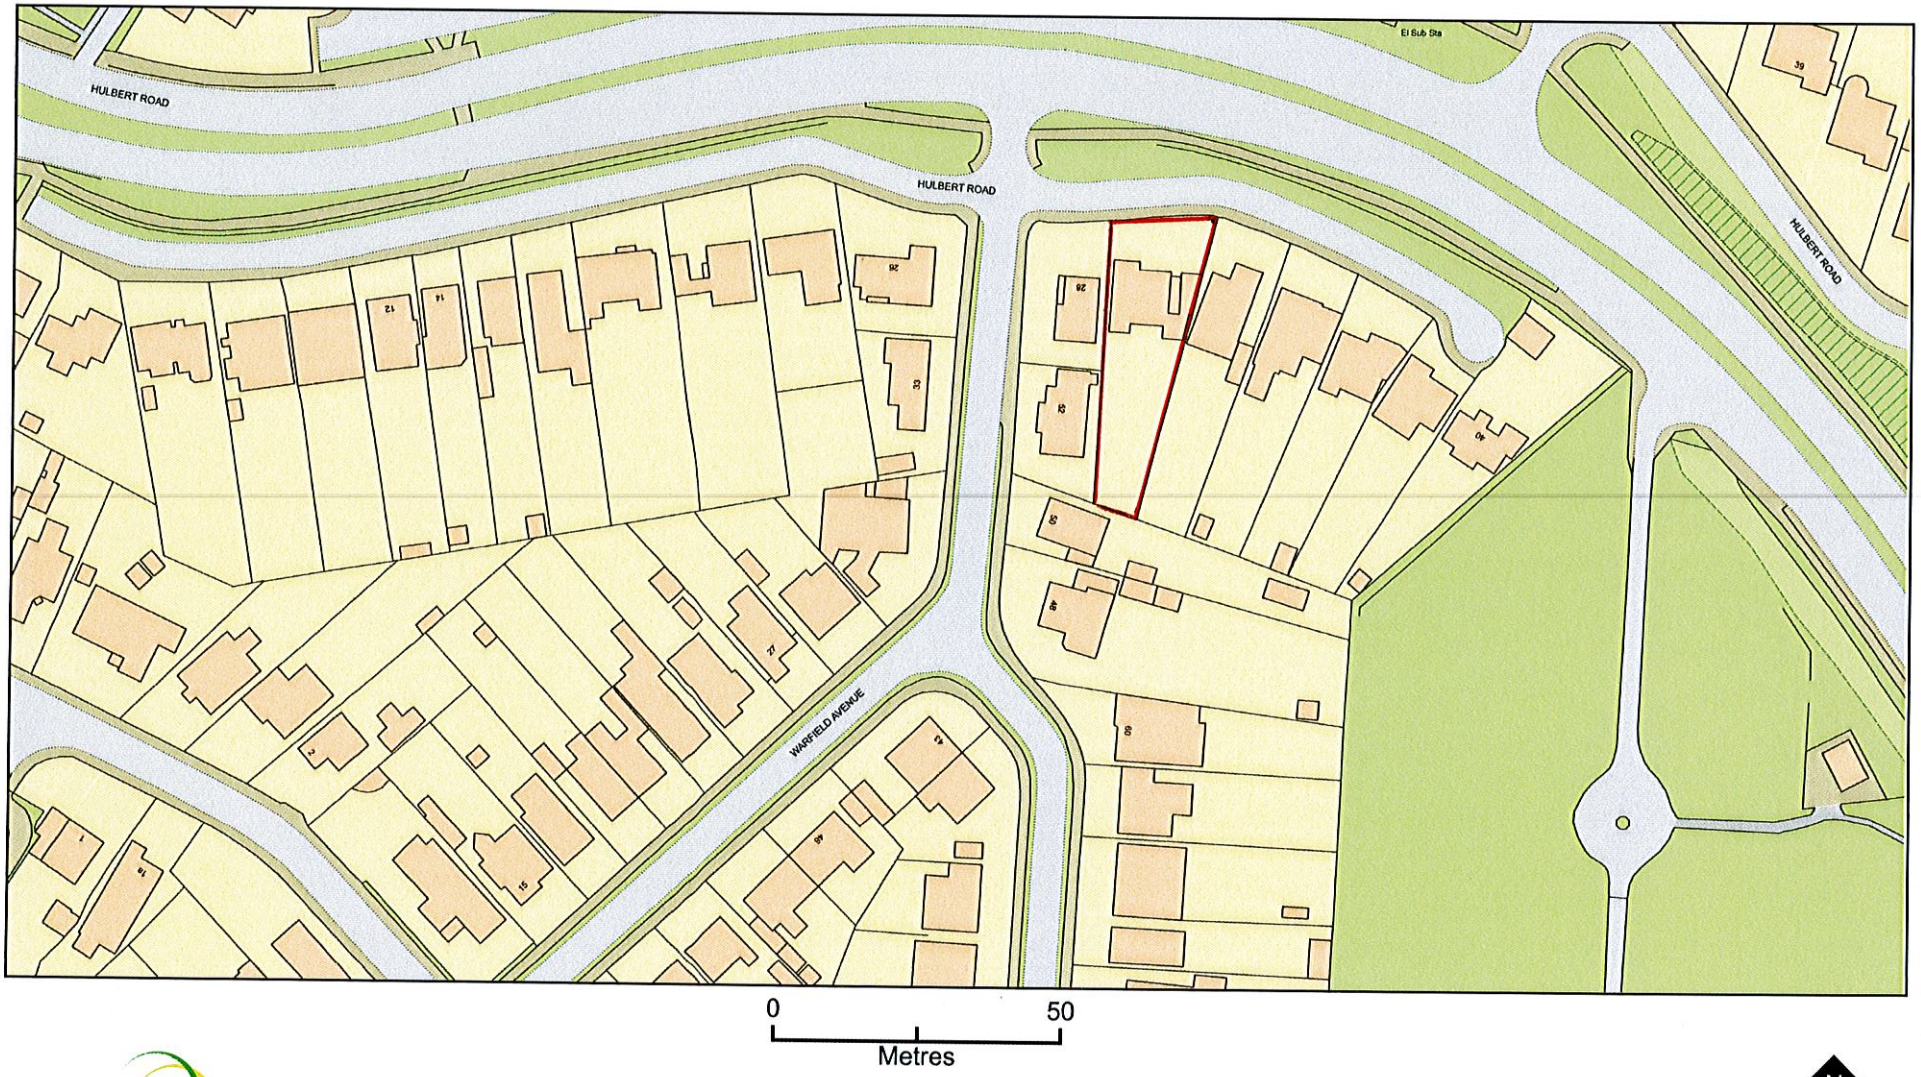

ReQuestaPlan

Plan Produced for: GRAHAM WILLIS

Date Produced: 12 Jan 2026

Plan Reference Number: TQRQM26012143704291

Scale: 1:1250 @ A4

© Crown copyright and database rights 2025 OS 100042766