



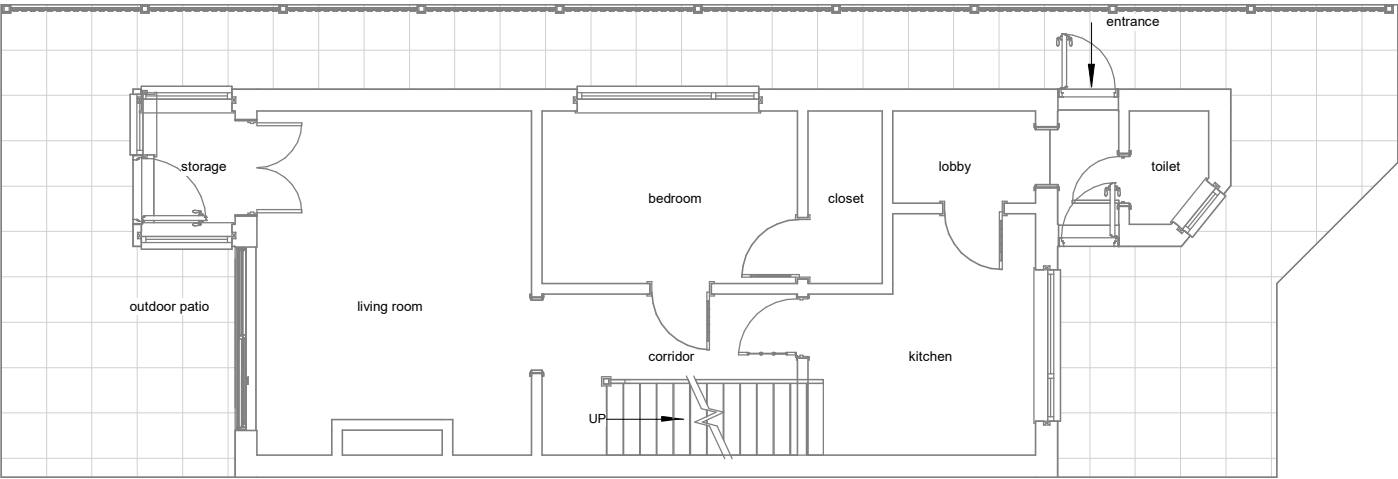

Existing Ground Floor

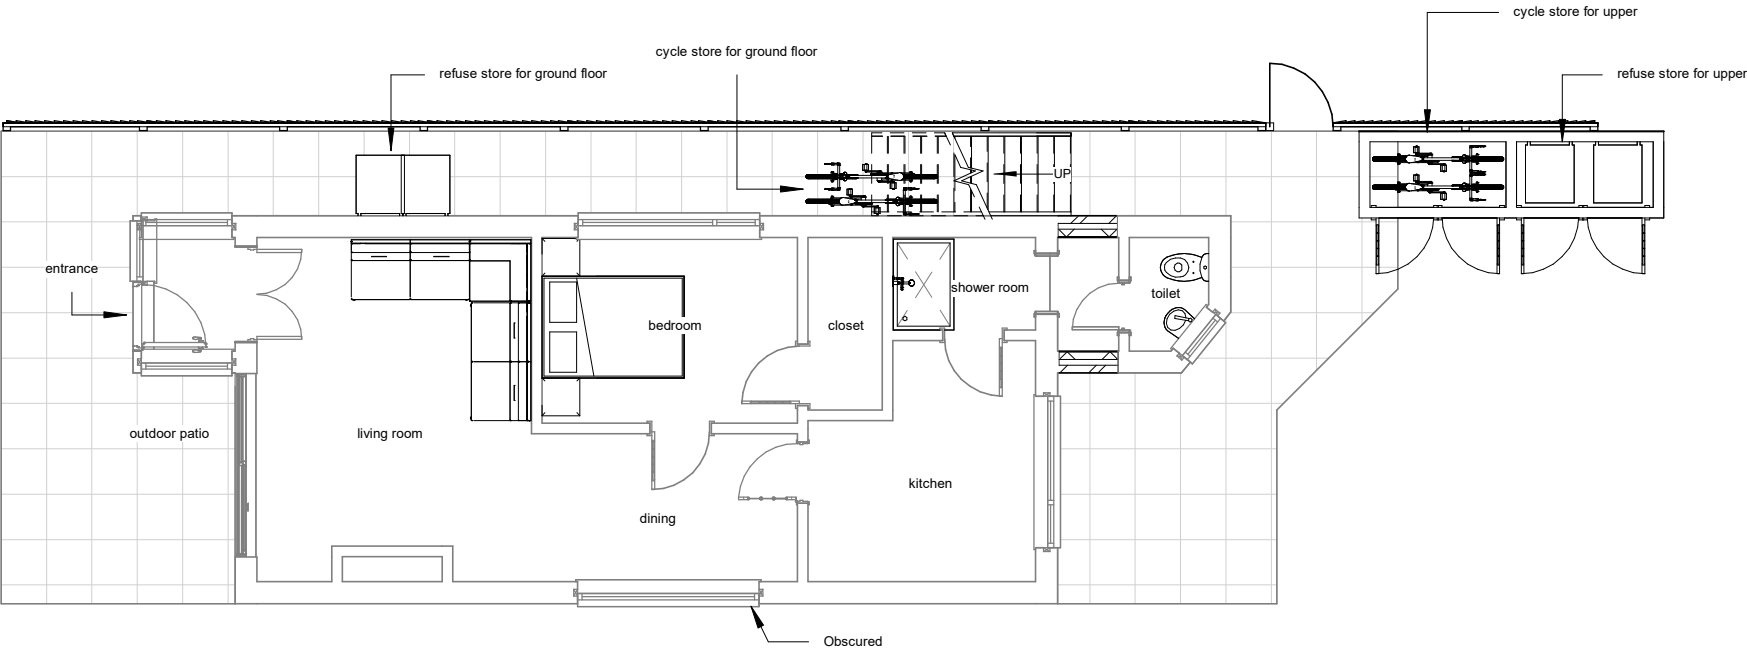

Proposed Ground Floor



Parkers Design Limited - No.3 - PO9 6AH
www.parkersdesign.co.uk
info@parkersdesign.co.uk
Tel: 07776 008822

1:500							50
1:200							20
1:100							10
1:50							5

All measurement to be checked on site prior to any commenment

(C) Copyright of Parkers Design (Southern) Limited. Any reproduction of these drawings will require written authority from the copyright owner.

PROJECT	4 Anthony Way PO10 7RZ		CLIENT Justice-Crisp	
	SHEET Ground Floor		Date Issue Date Scale (@ A3) 1 : 100	REV
		Drawn by Checked by	SW SR	DRAWING NUMBER P 1