
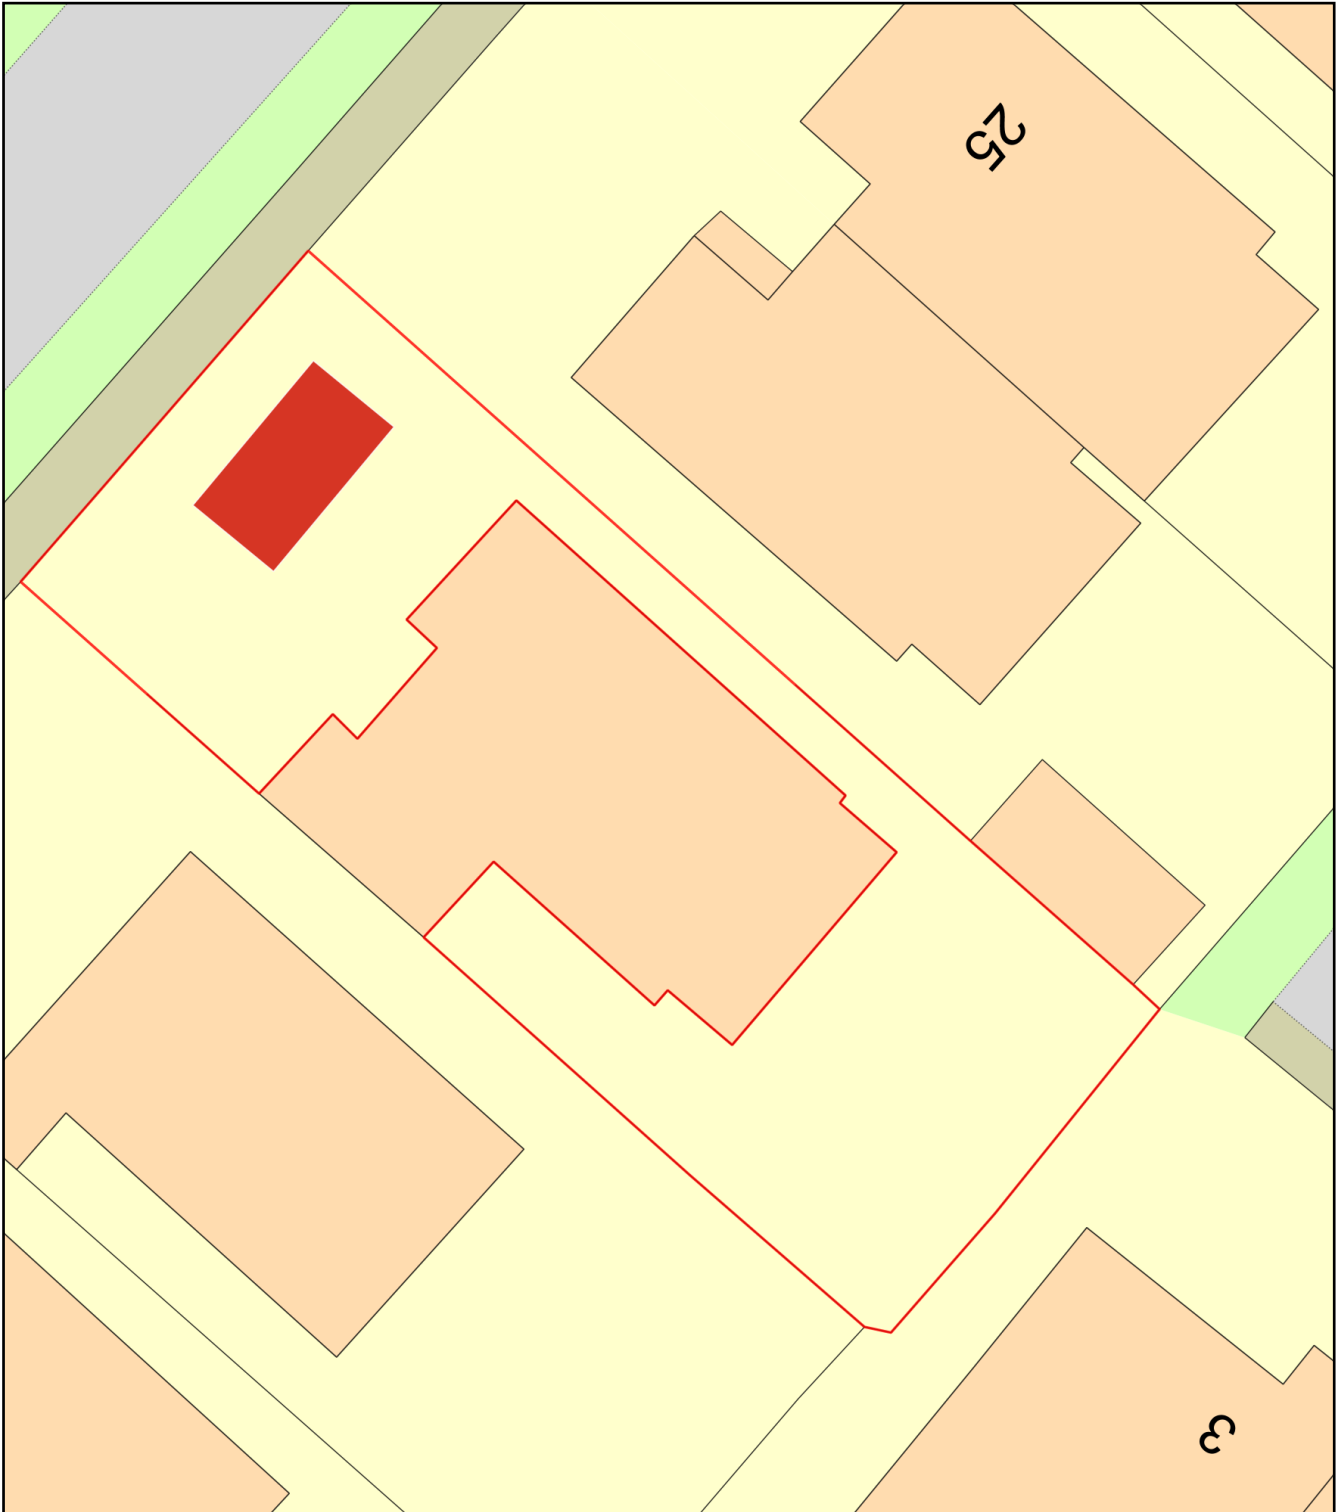


29 Margaret Close

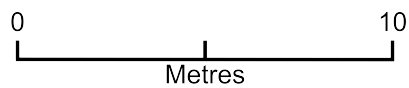

Plan Produced for: Shed installation

Date Produced: 13 Jan 2026

Plan Reference Number: TQRQM26013143231370

Scale: 1:200 @ A4