



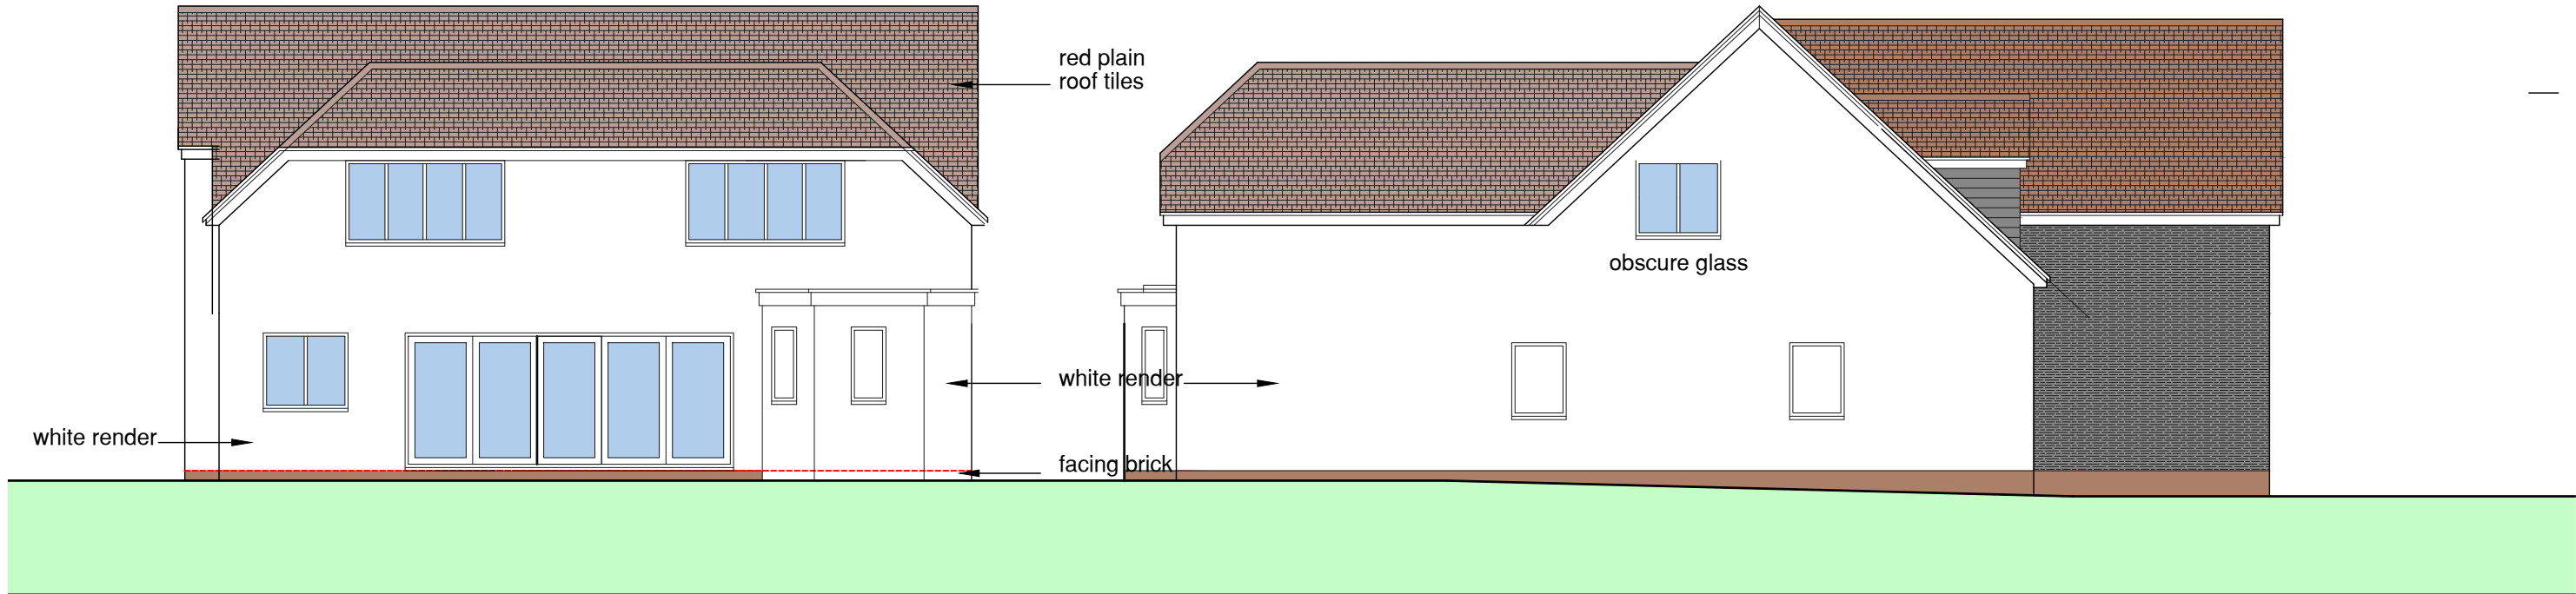

Rear

Side

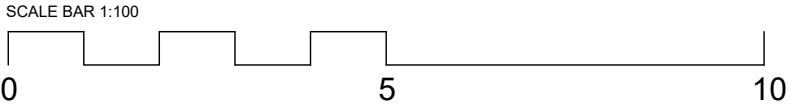

C	First floor revised	mw 12.01.26
B	First floor revised	mw 08.01.26
A	Windows revised	mw 13.12.23
Revision		Date

Wychwood
Thompsons Lane
Denmead
Hampshire
PO7 6NB
T: 07941 573934
E: malcolm.w@m2architecture.com

Client Mr J Murray

Project Proposed Alterations
27 Park Lane, Cowplain

Drawing Title Elevations
Proposed

Scale 1:100@A3 Drawn mw

Date 21/09/23 Checked

Project Number 2312

Drawing No 201 Revision C

This drawing is copyright of the architect & must not be reproduced without permission. Any discrepancies should be reported to the architect.