


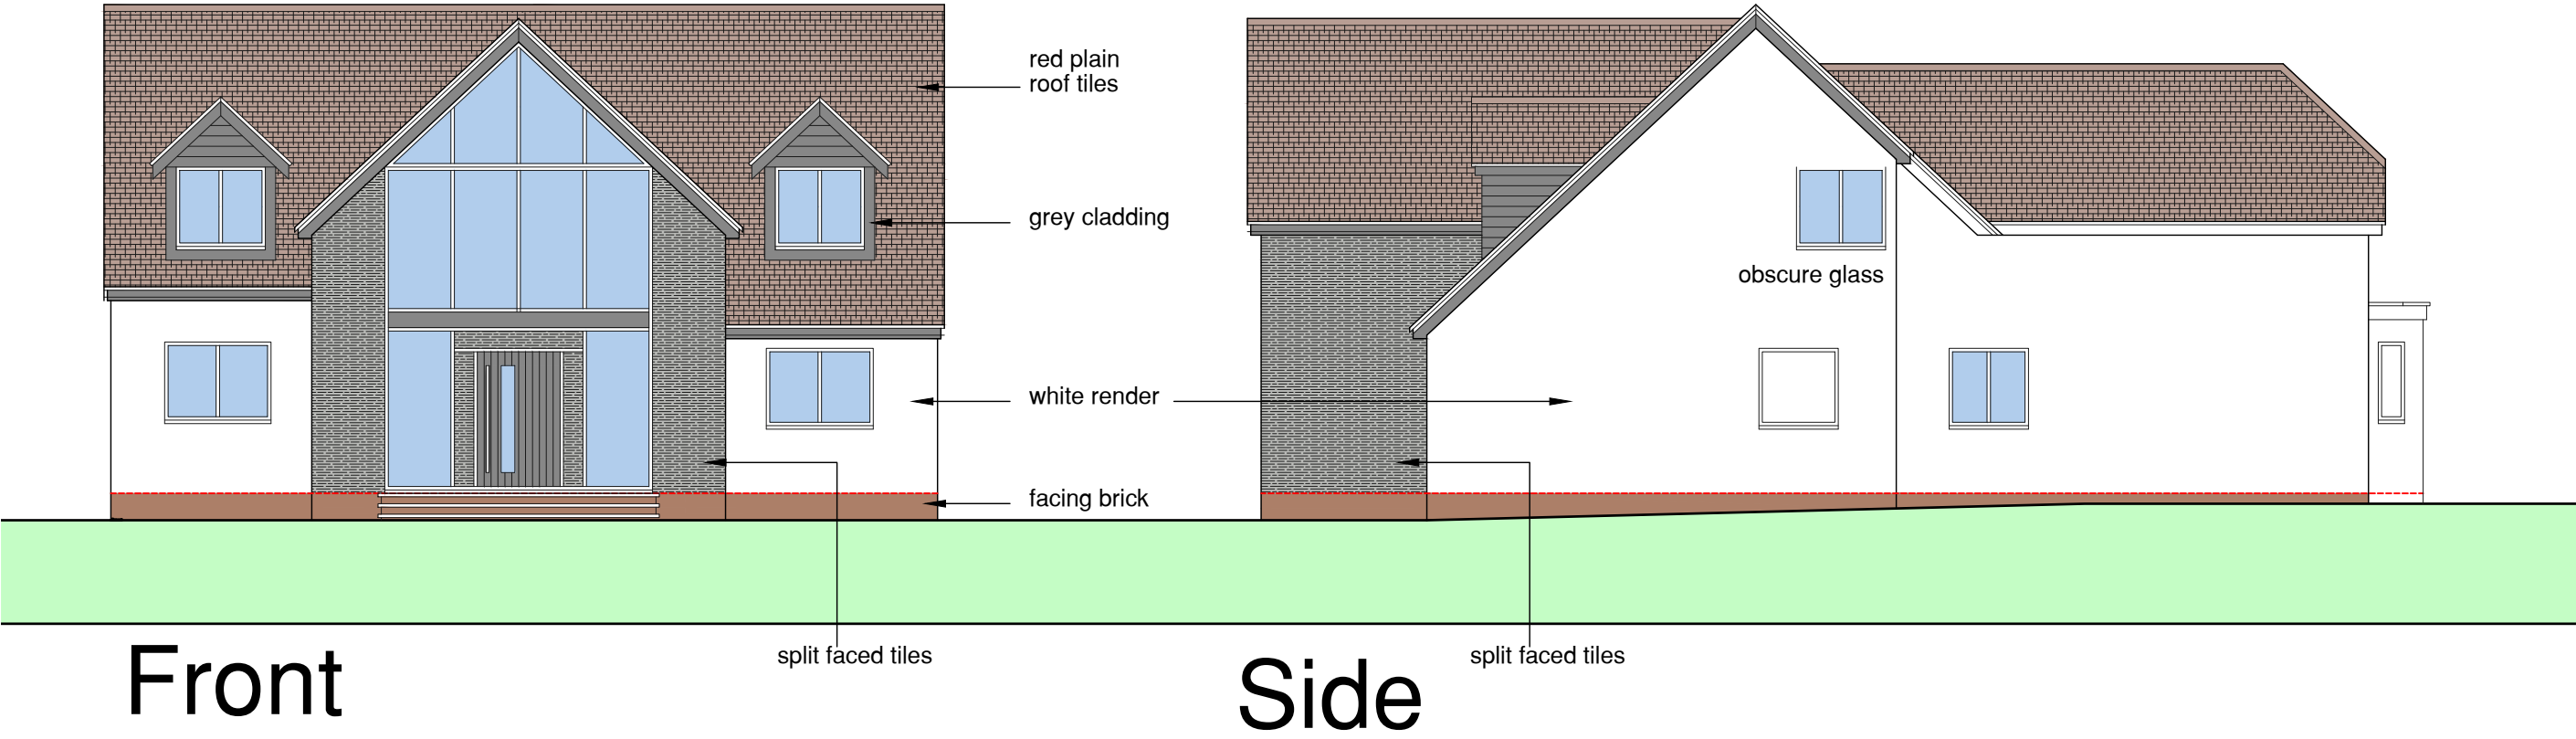

| C        | First floor revised | mw   | 12.01.26 |
|----------|---------------------|------|----------|
| B        | First floor revised | mw   | 08.01.26 |
| A        | Windows revised     | mw   | 13.12.23 |
| Revision |                     | Date |          |

Wychwood  
Thompsons Lane  
Denmead  
Hampshire  
PO7 6NB  
T: 07941 573934  
E: malcolm.w@m2architecture.com

Client **Mr J Murray**

Project **Proposed Alterations  
27 Park Lane, Cowplain**


Drawing Title **Elevations  
Proposed**

Scale **1:100@A3** Drawn **mw**

Date **21/09/23** Checked

Project Number **2312**

Drawing No **200** Revision **C**

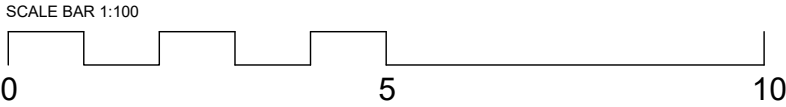

This drawing is copyright of the architect & must not be reproduced without permission. Any discrepancies should be reported to the architect.