




SCALE BARS

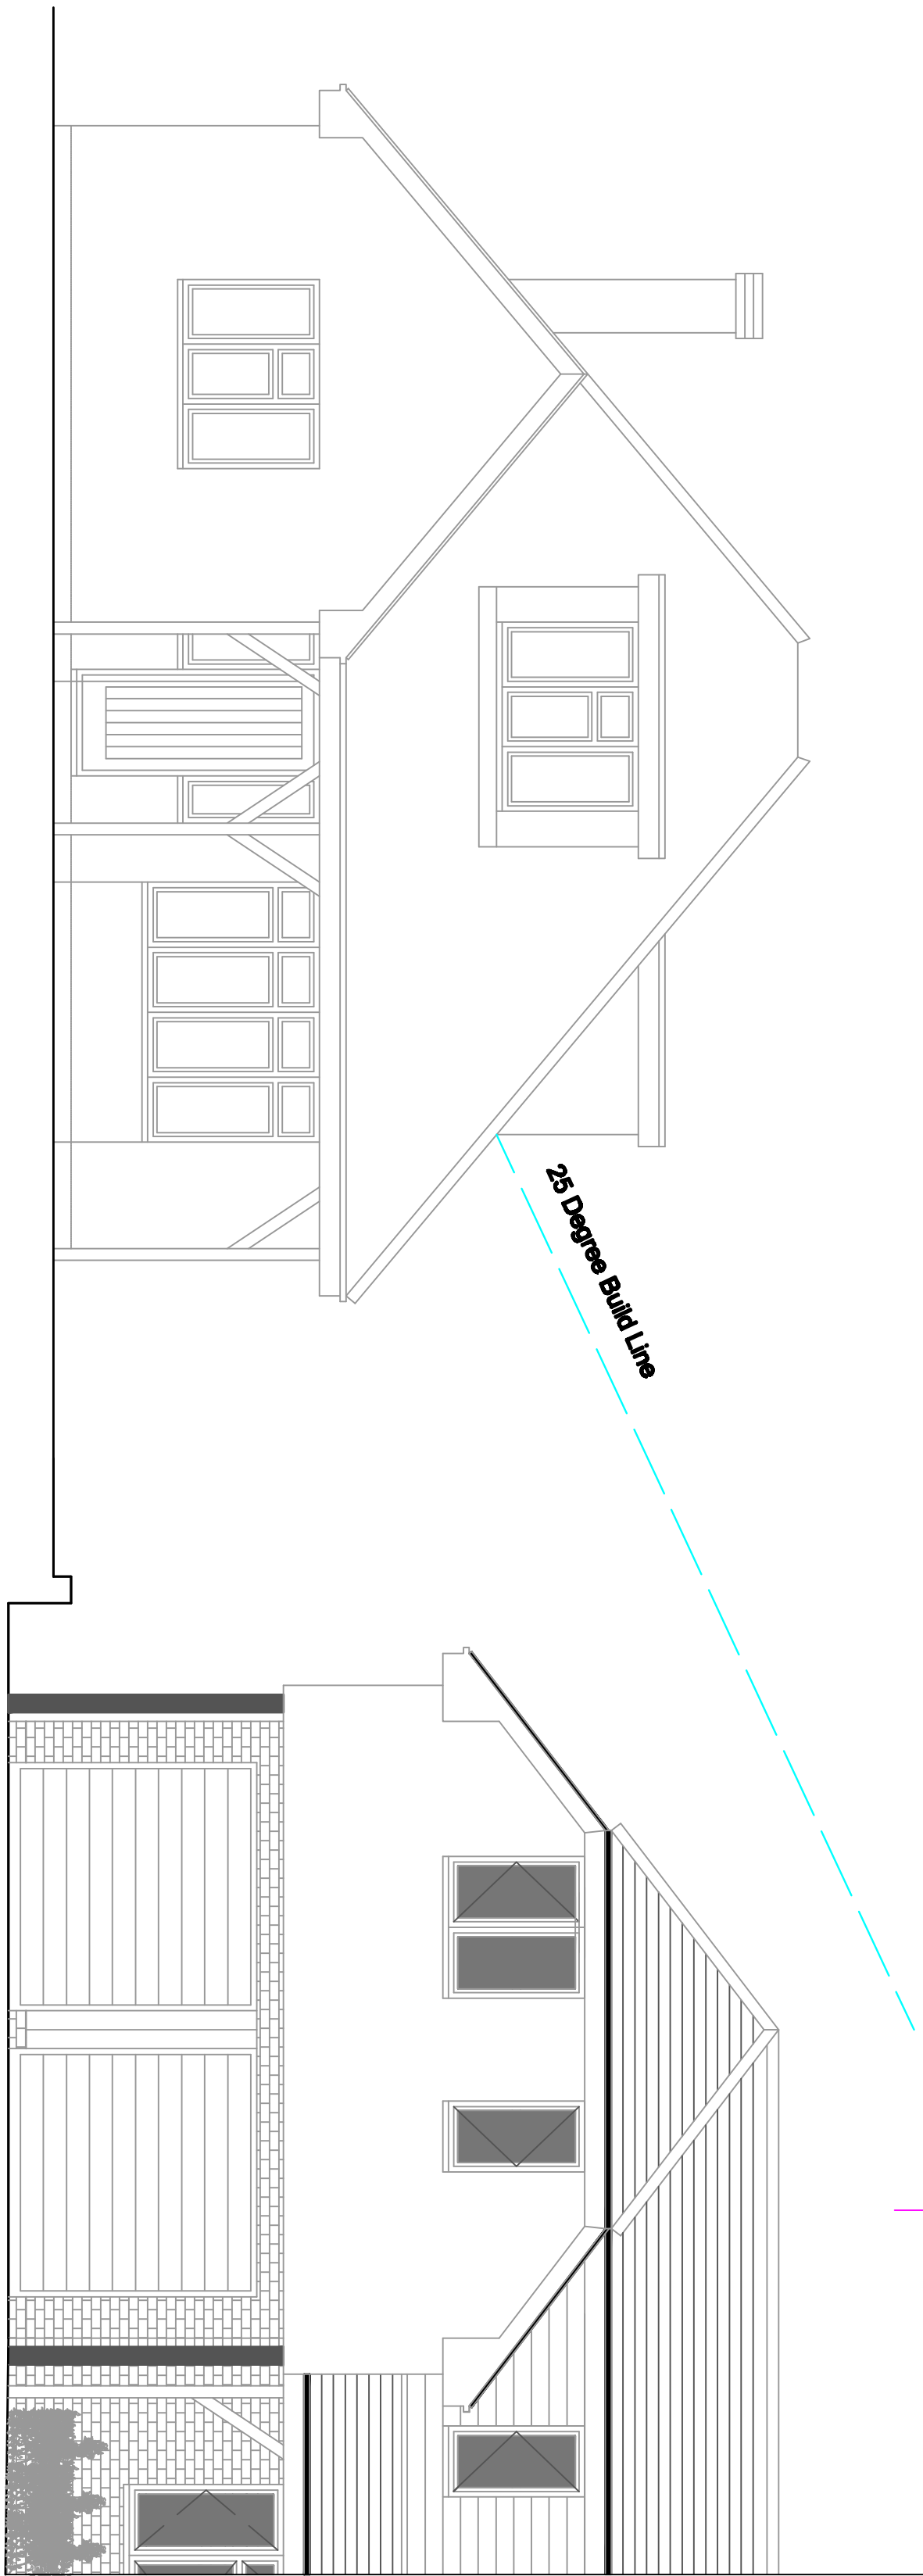

Proposed Ground Floor Plan

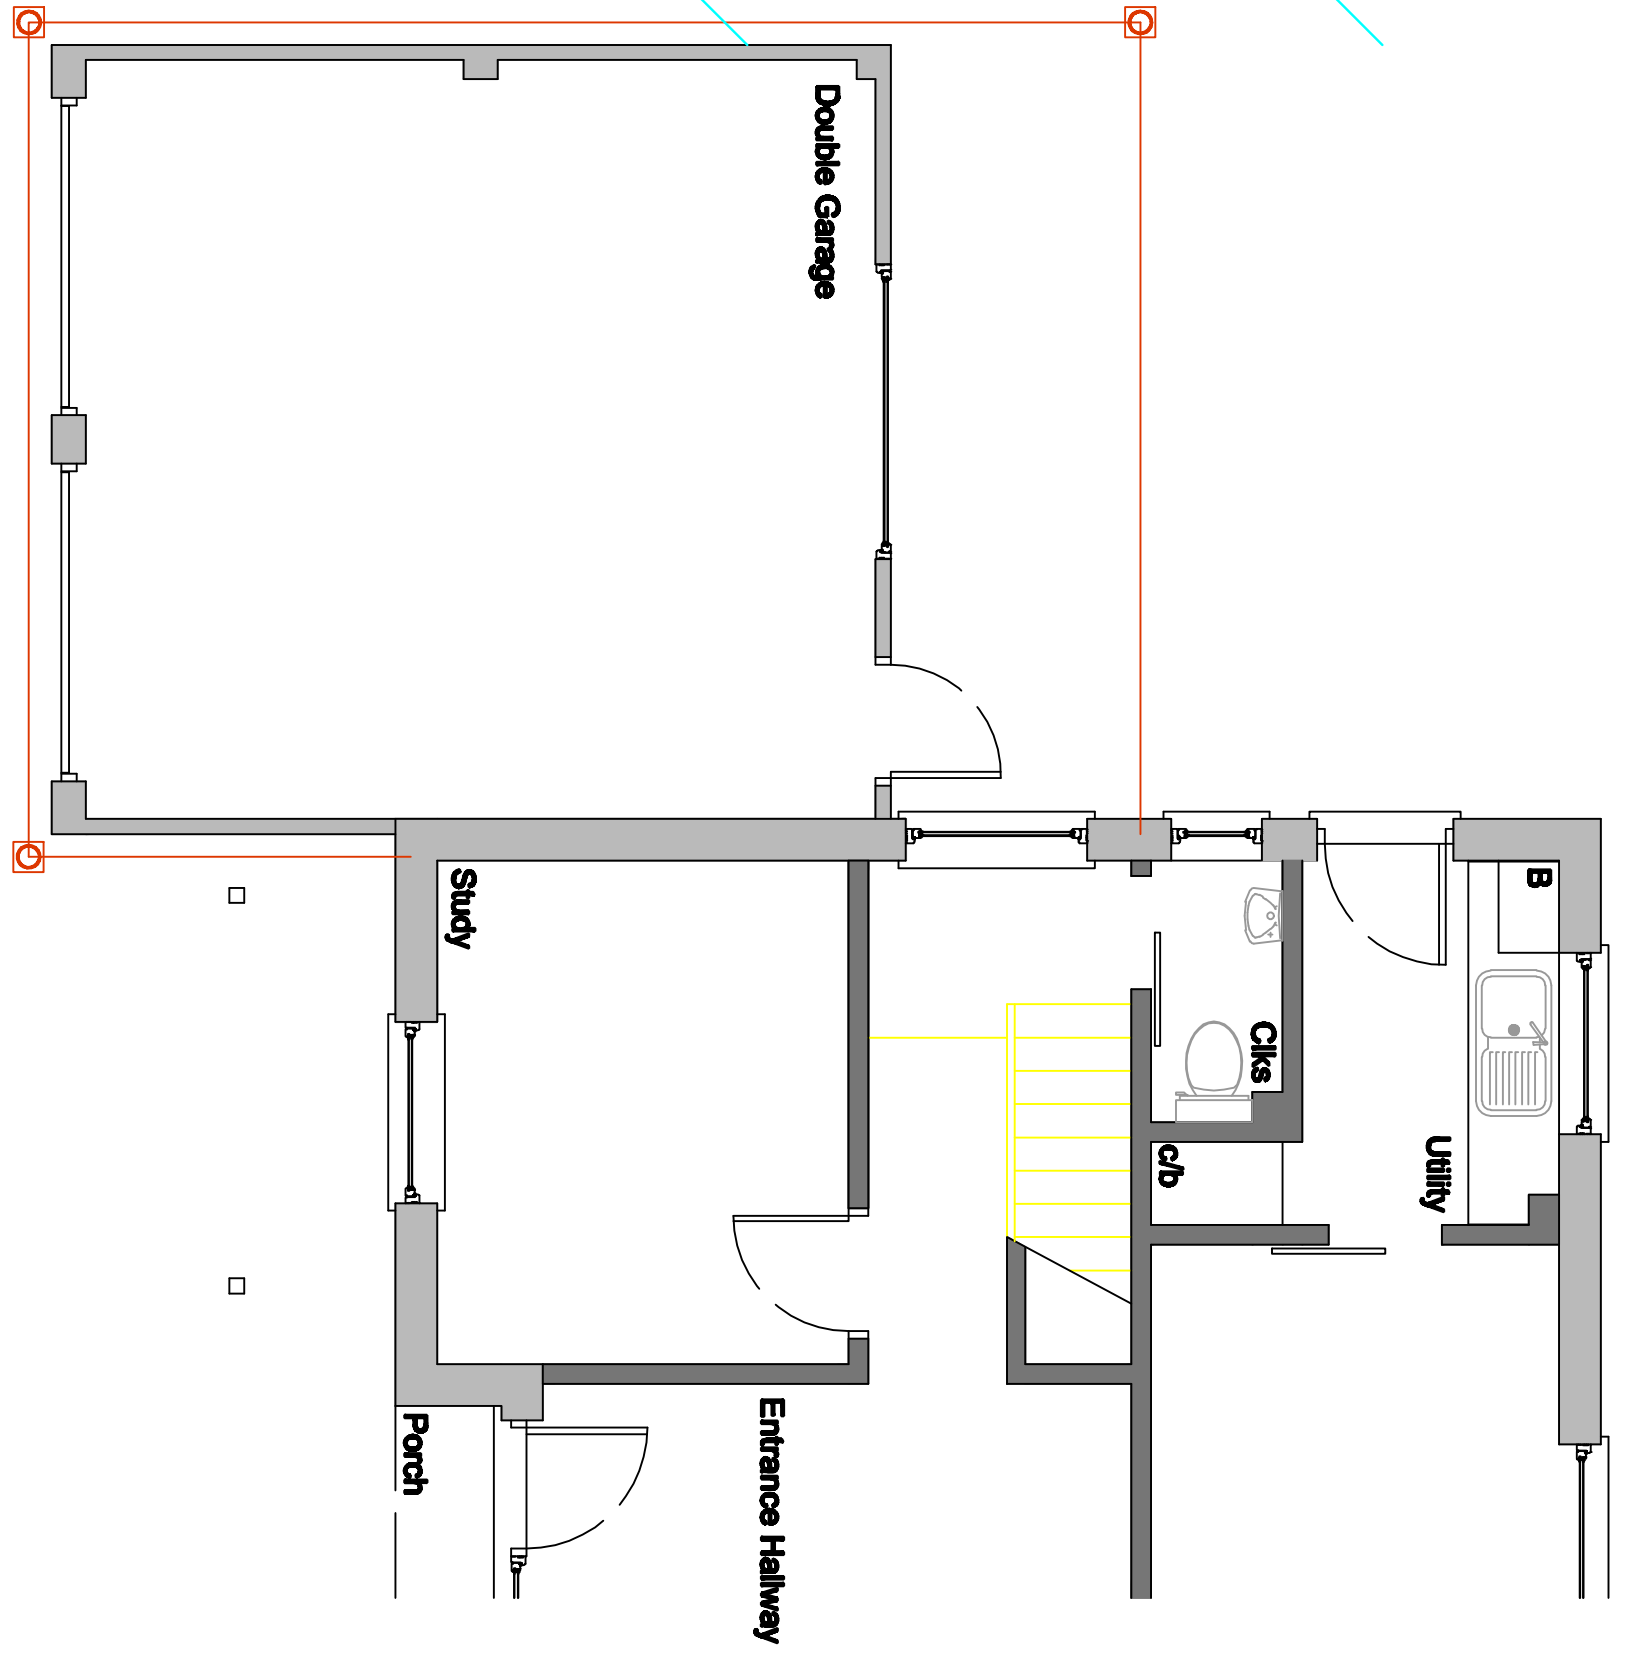

Proposed First Floor Plan

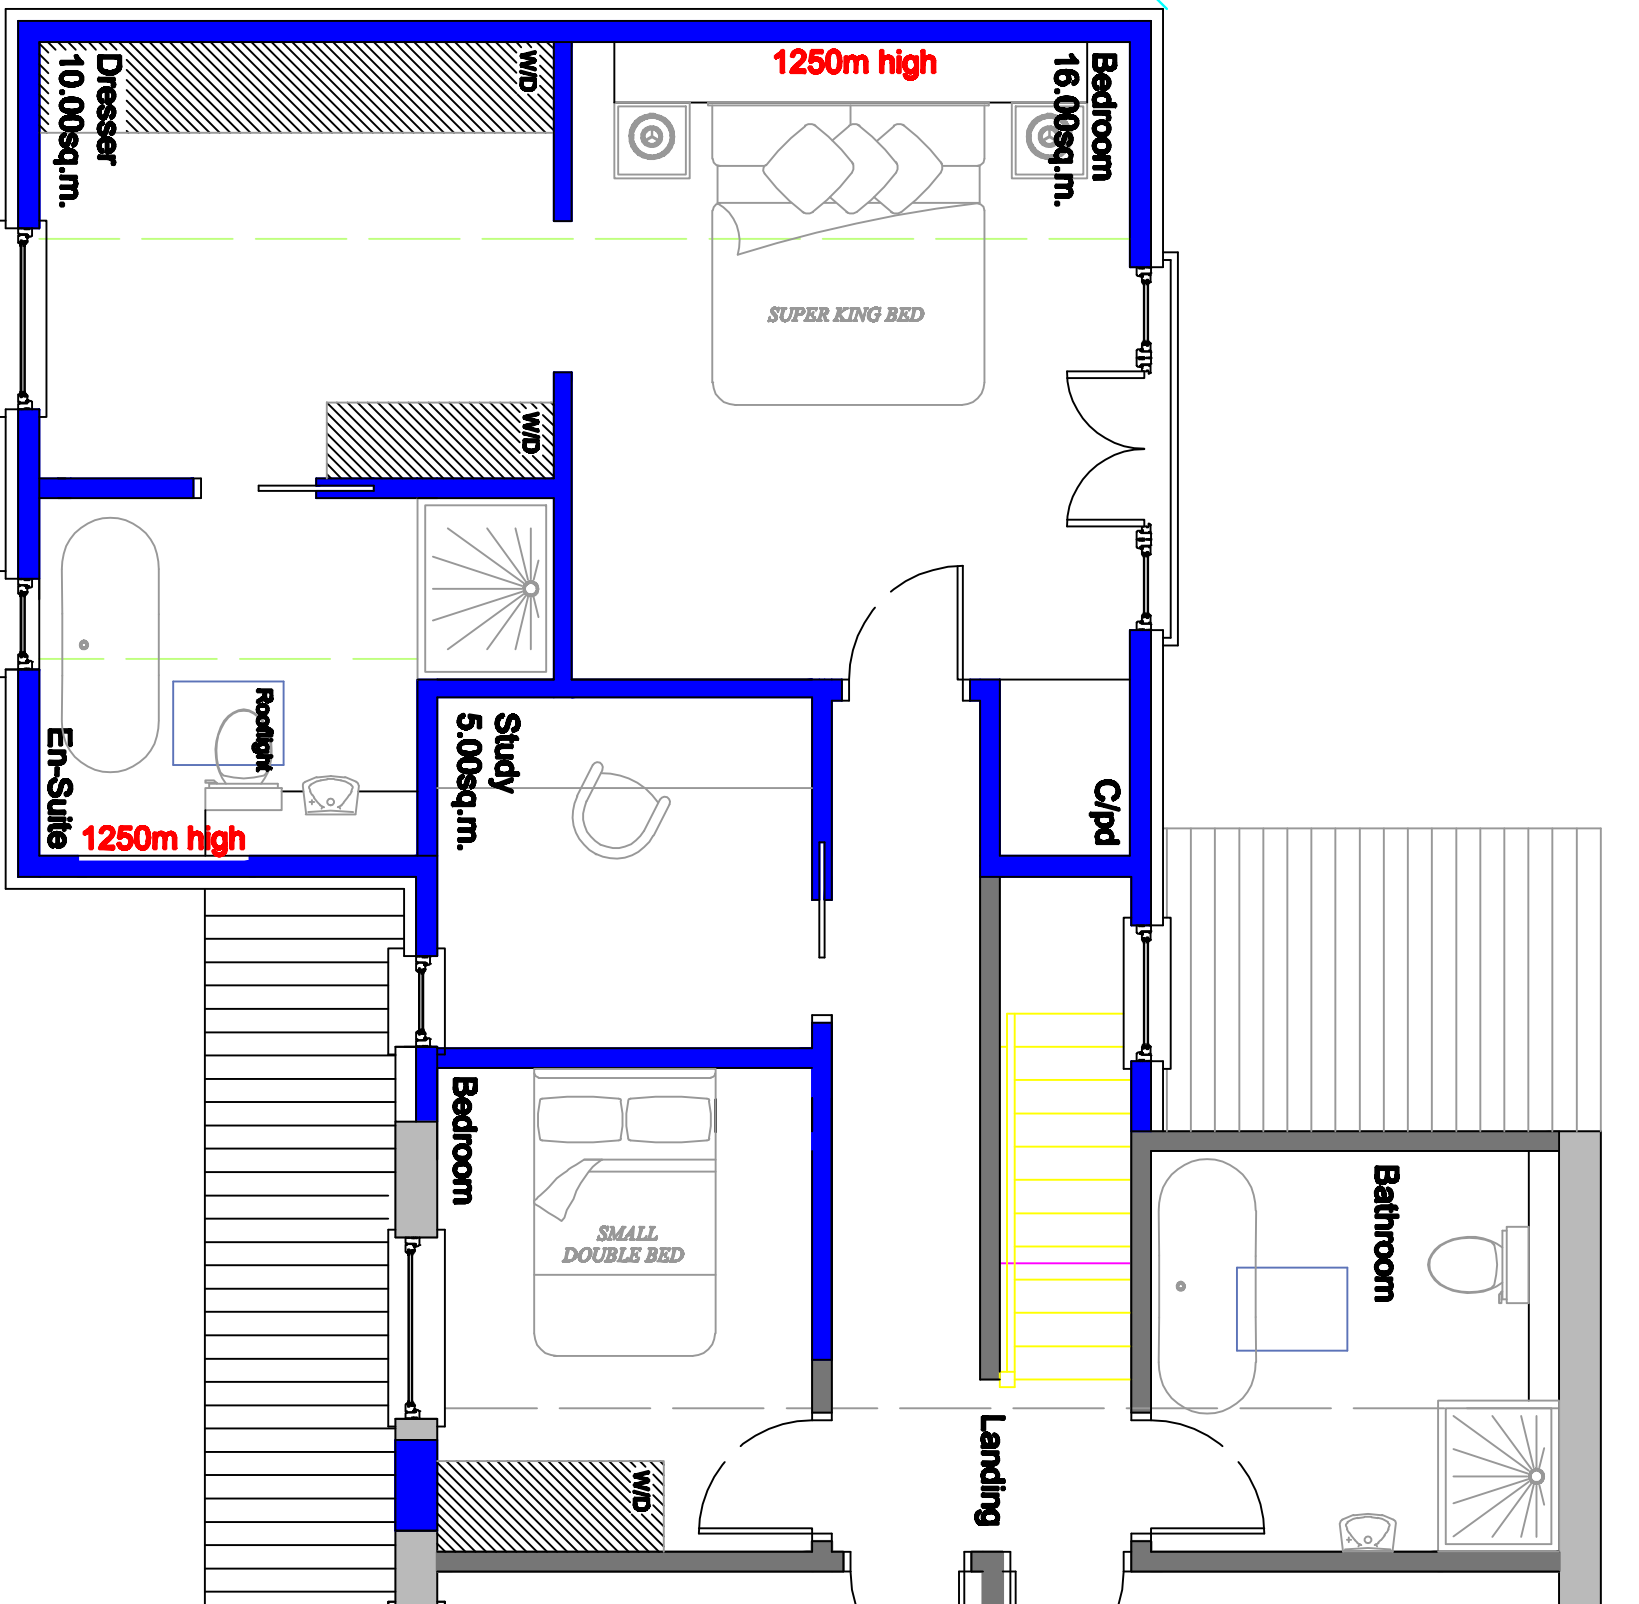

Dual Aspect Living
Area No. 6 Old Van
Diemans Road.
Single Storey Rear
Extension Approved
under Application
Number APP/22/00394

