



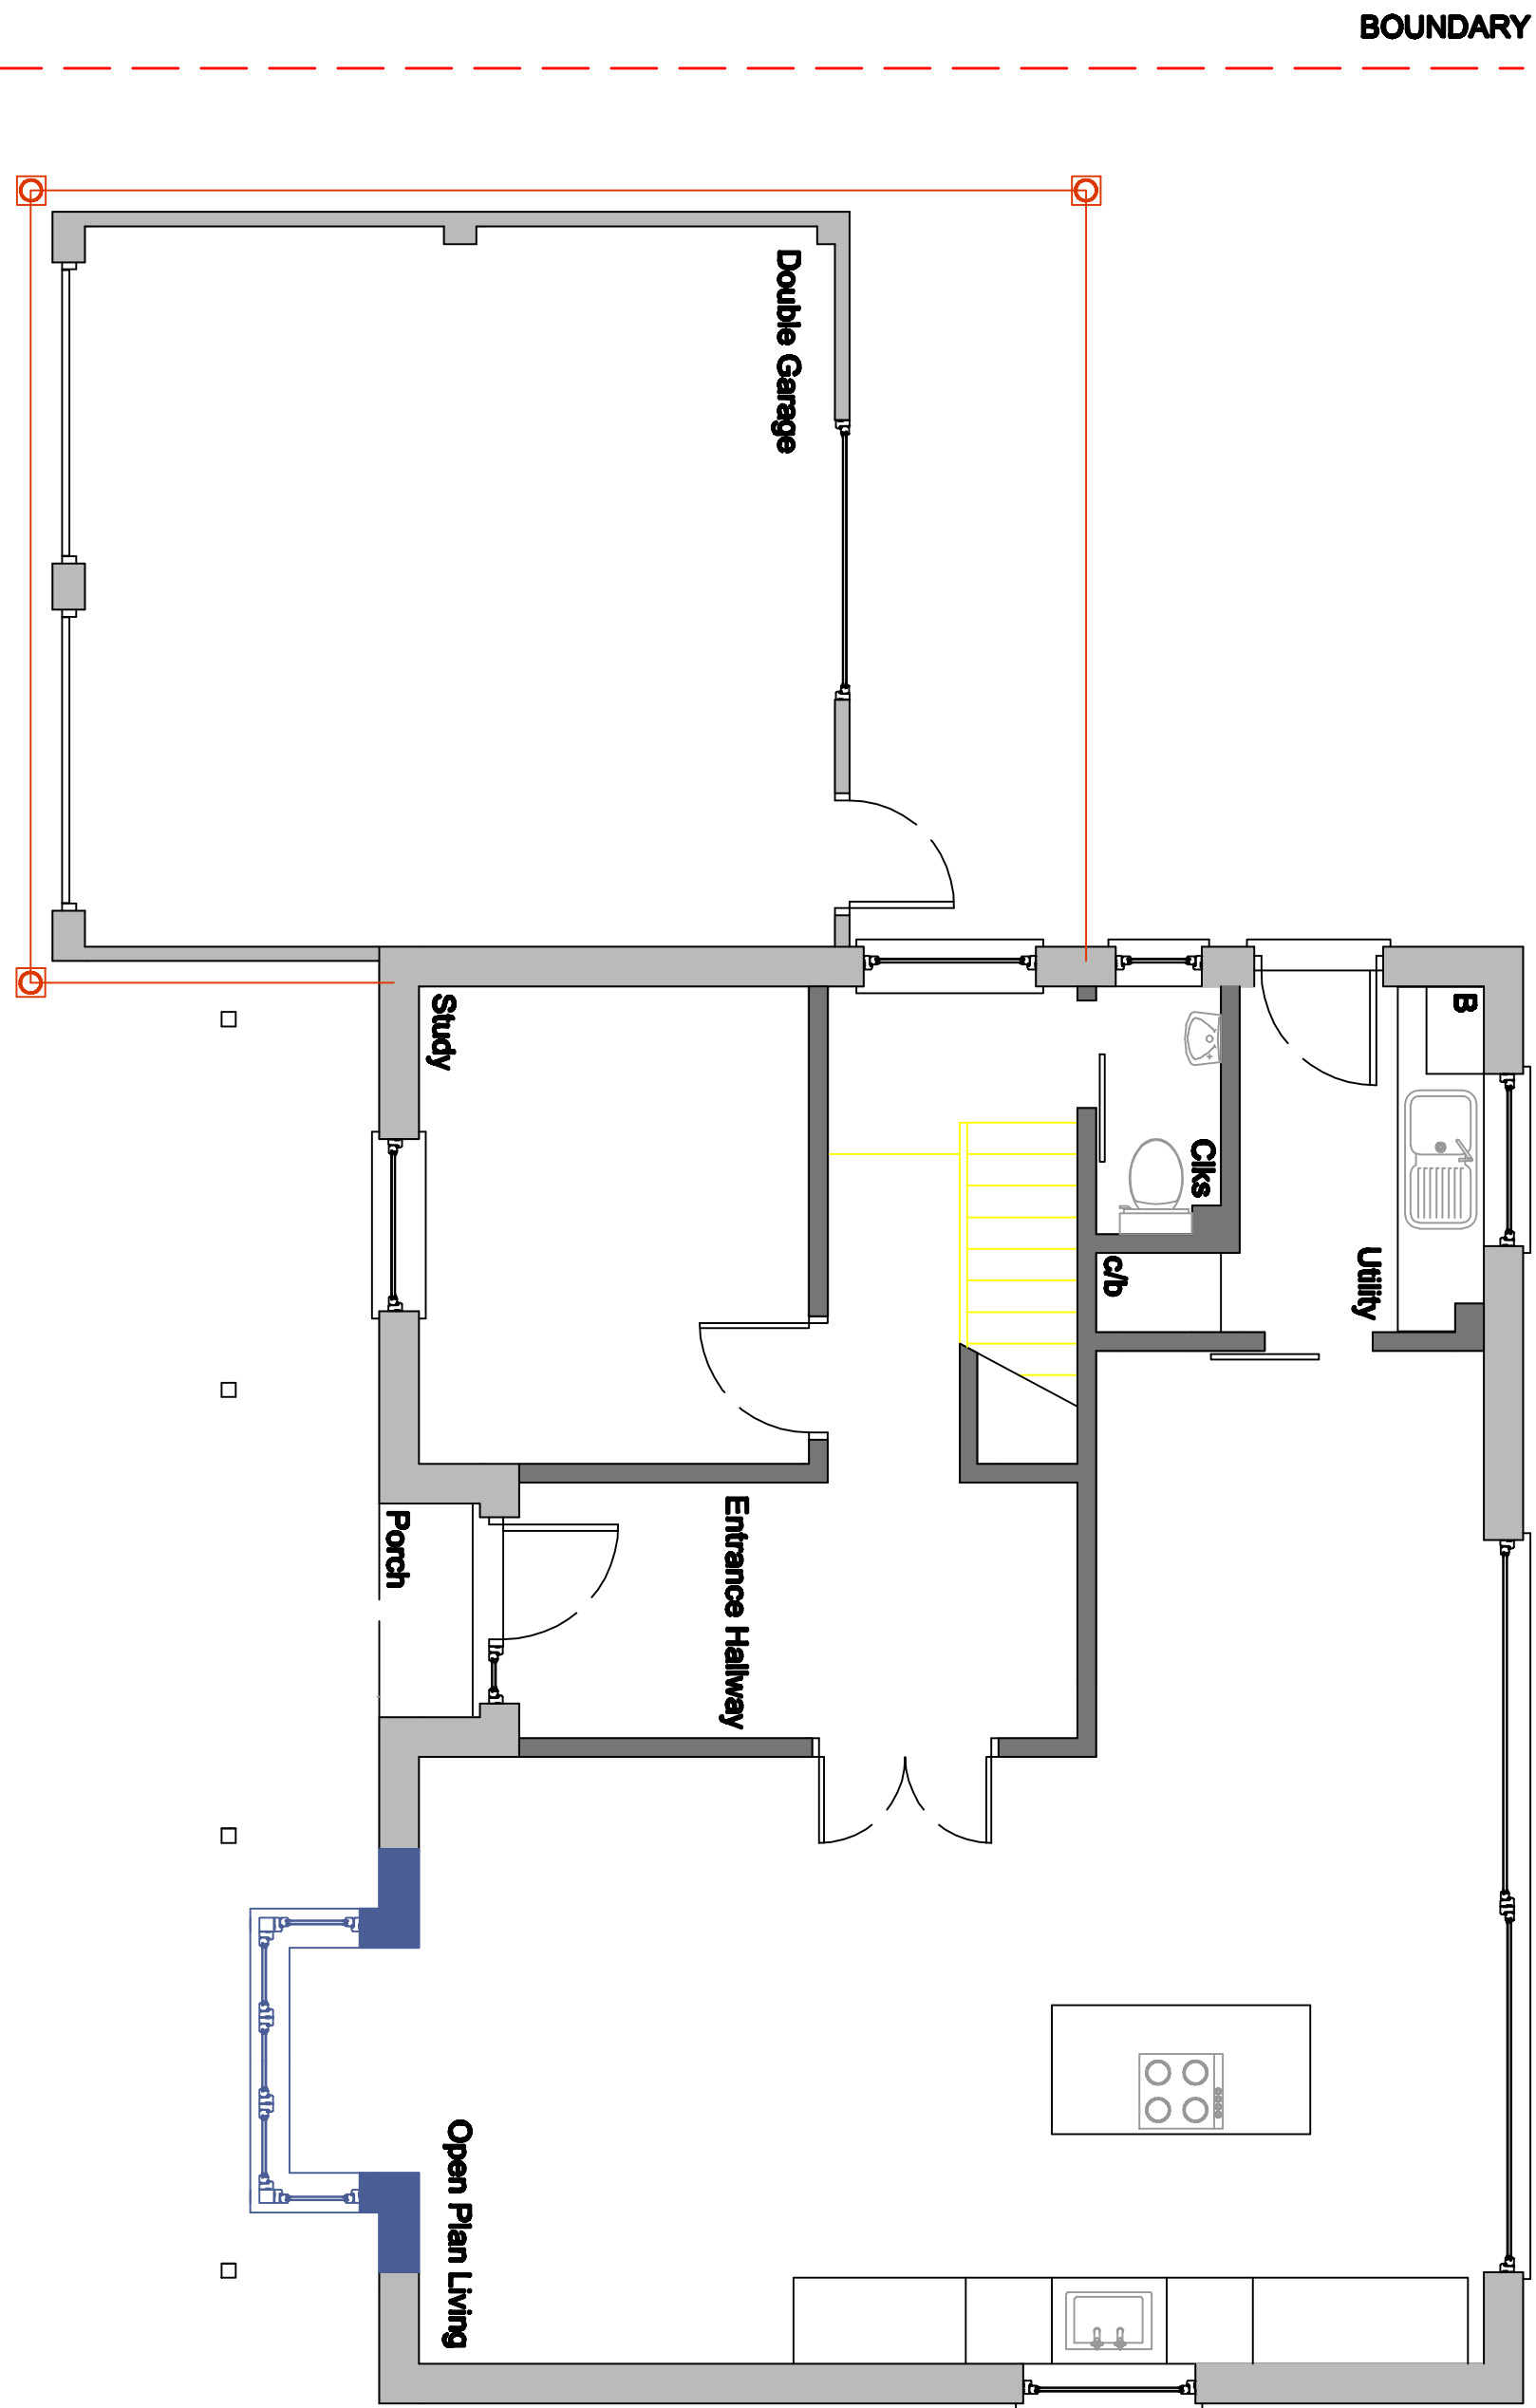


Proposed Ground Floor Plan

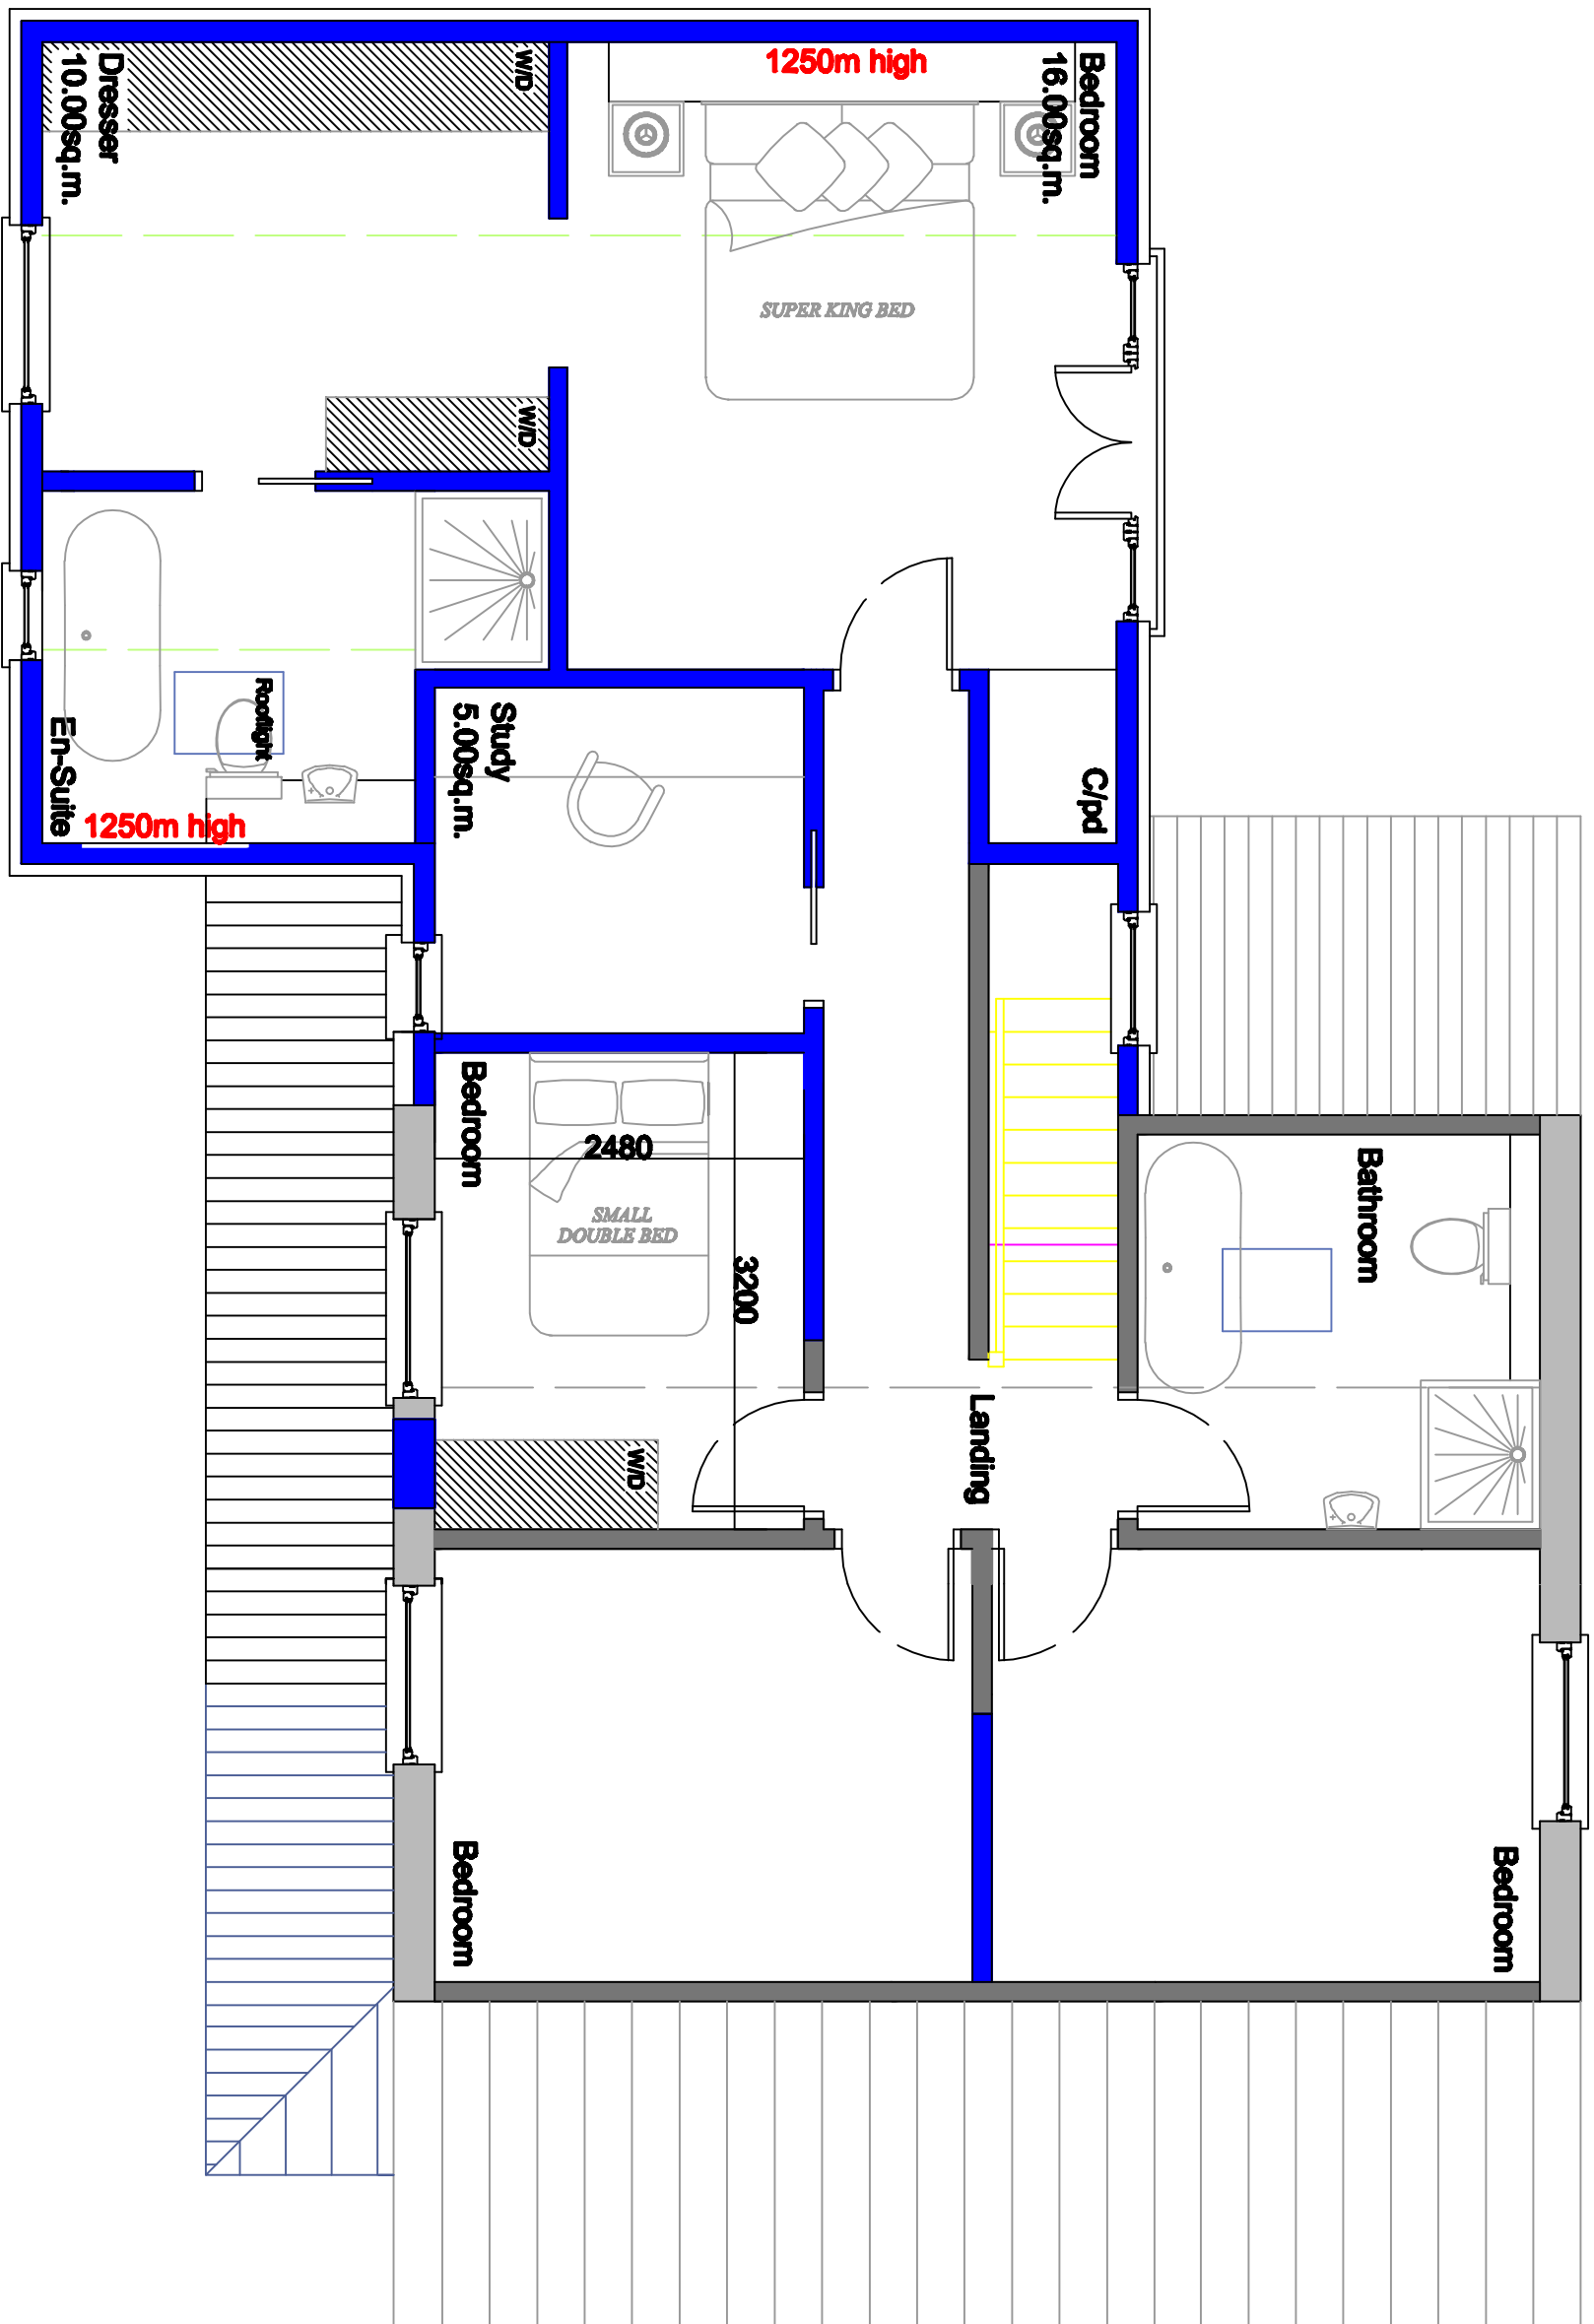

Proposed First Floor Plan

Proposed Ground Floor Plan
Gross External (inc. garage) = 108.50 sq.m.
Gross Internal (inc. garage) = 96.00 sq.m.

Proposed First Floor Plan
Gross External = 117.50 sq.m.
Gross Internal = 90.00 sq.m.

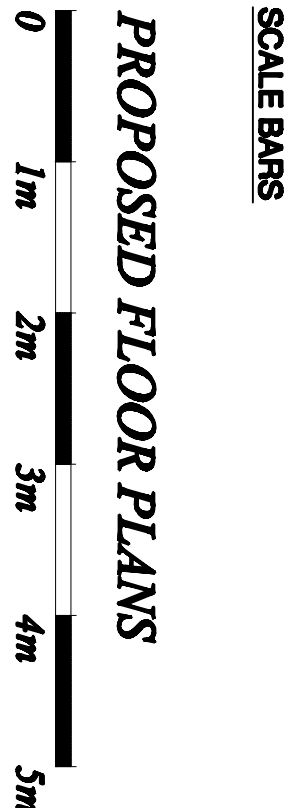

Proposed Extensions at: No. 7 Old Van Diemens Road Puttrick PO7 BLT	PLANNING DRAWINGS			PROPOSED FLOOR PLANS	
	Designed by	Checked by	Date	Scale	Sheet
	PJM	PJM	09/2025	1/50	
P911-01-08B					A1