



- ① Timber support post
- ② Render finish
- ③ Aluminum doors & window
- ④ Roof tiles to match existing
- ⑤ Composite front door
- ⑥ Weatherboard cladding
- ⑦ uPvc windows & door
- ⑧ Skylight - Velux or similar product

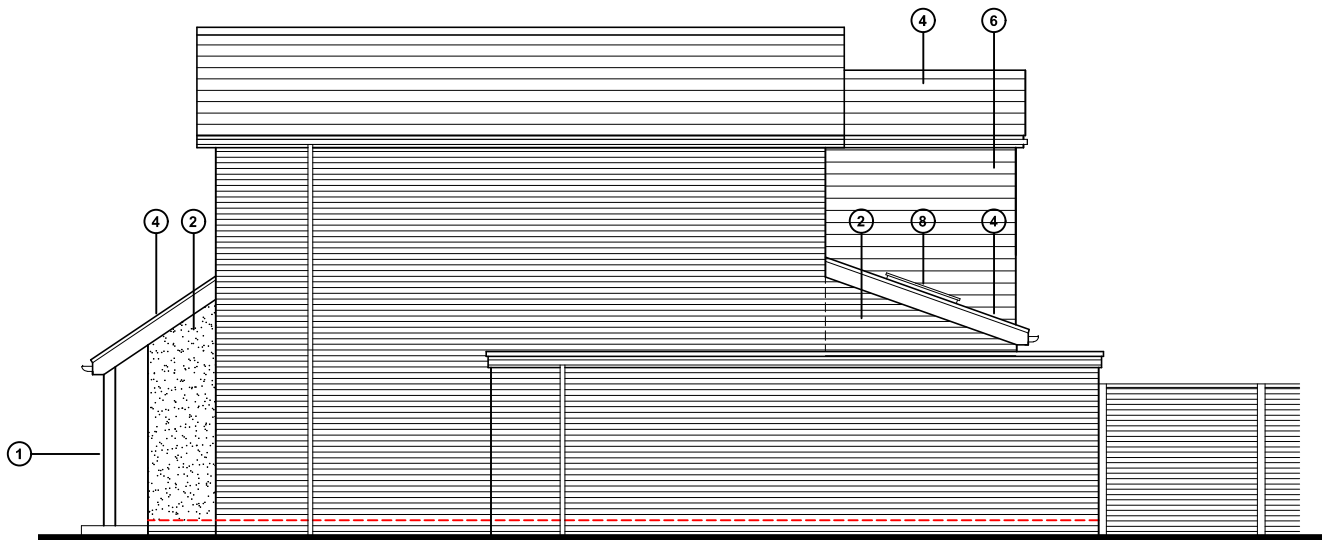


North (side) elevation



East (front) elevation

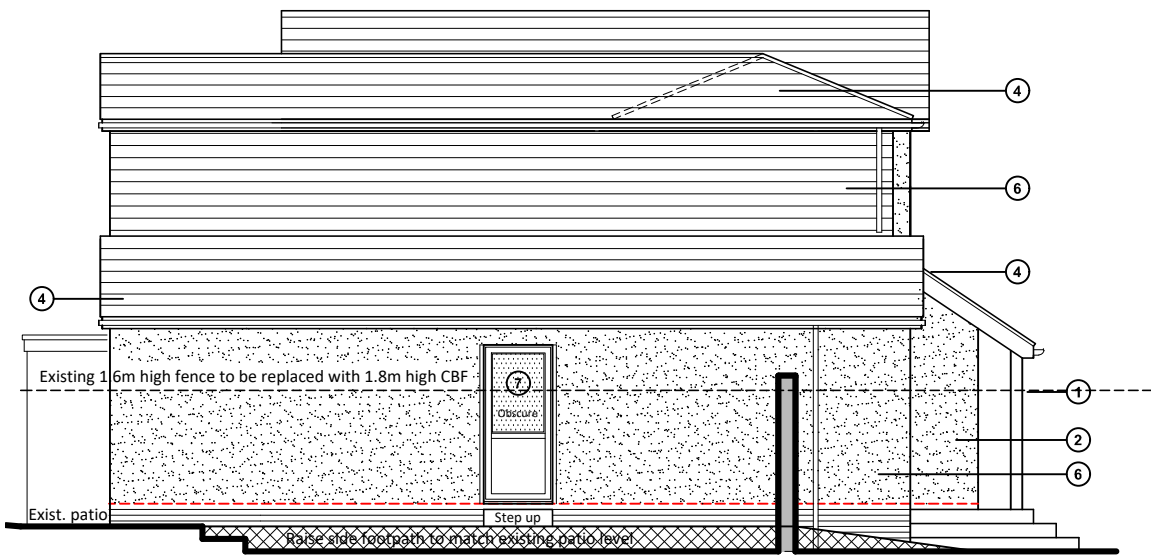

South (side) elevation

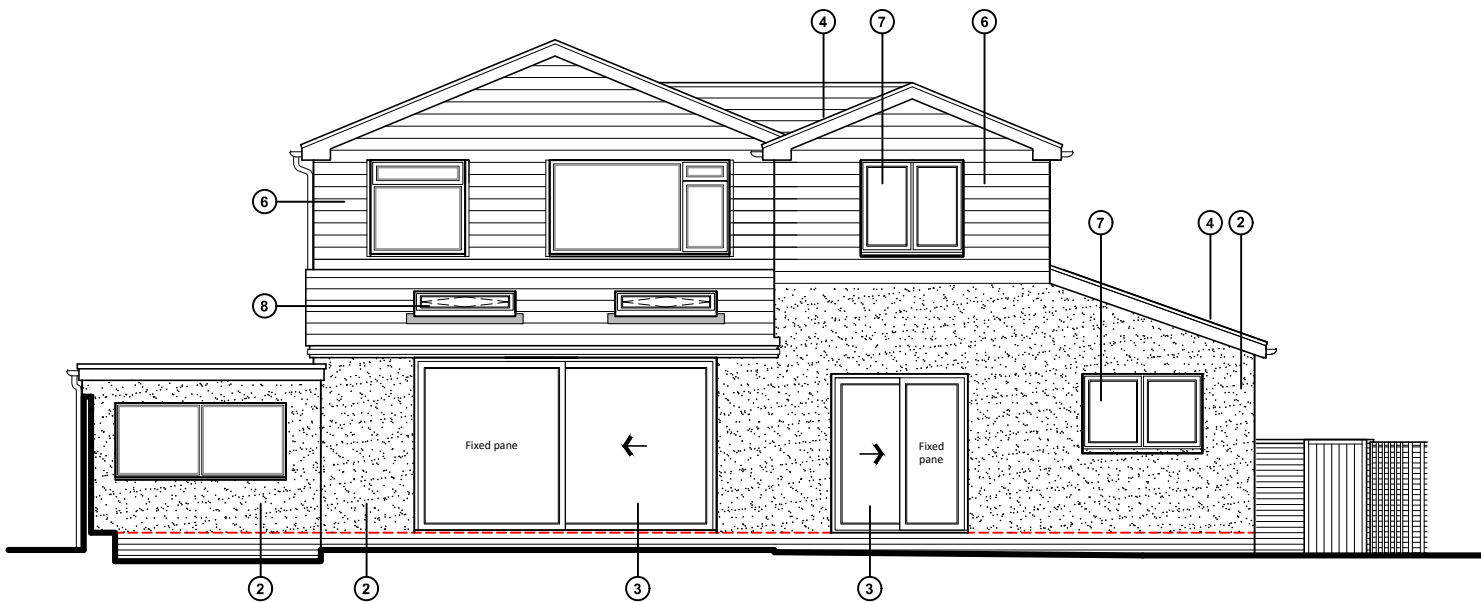

West (rear) elevation

Proposed elevations scale 1:100



For MR & MRS JOYCE	Title PROPOSED ELEVATIONS			Office Tel: 01243 933732
Project PROPOSED EXTENSION AT 23 WRAYSBURY PARK DRIVE, EMSWORTH, PO10 7UU	Date NOV 2025	Drawn JB	Scale 1:100 @ A3	Checked -
	Job Number PL3.834.25	Drawing Number 34	Revision A	Email: admin@jb-architecturedesign.com Web: www.jb-architecturedesign.com

