


Pos. 001, Quantity: 1
 Window 1
 Job: Extension Work - Cross Sections
 System: AluK GB 58BW / 58BD Residential HI - 58BW ST, Heritage, 58BW & 58BD(F) Square Slide In
 Exterior View

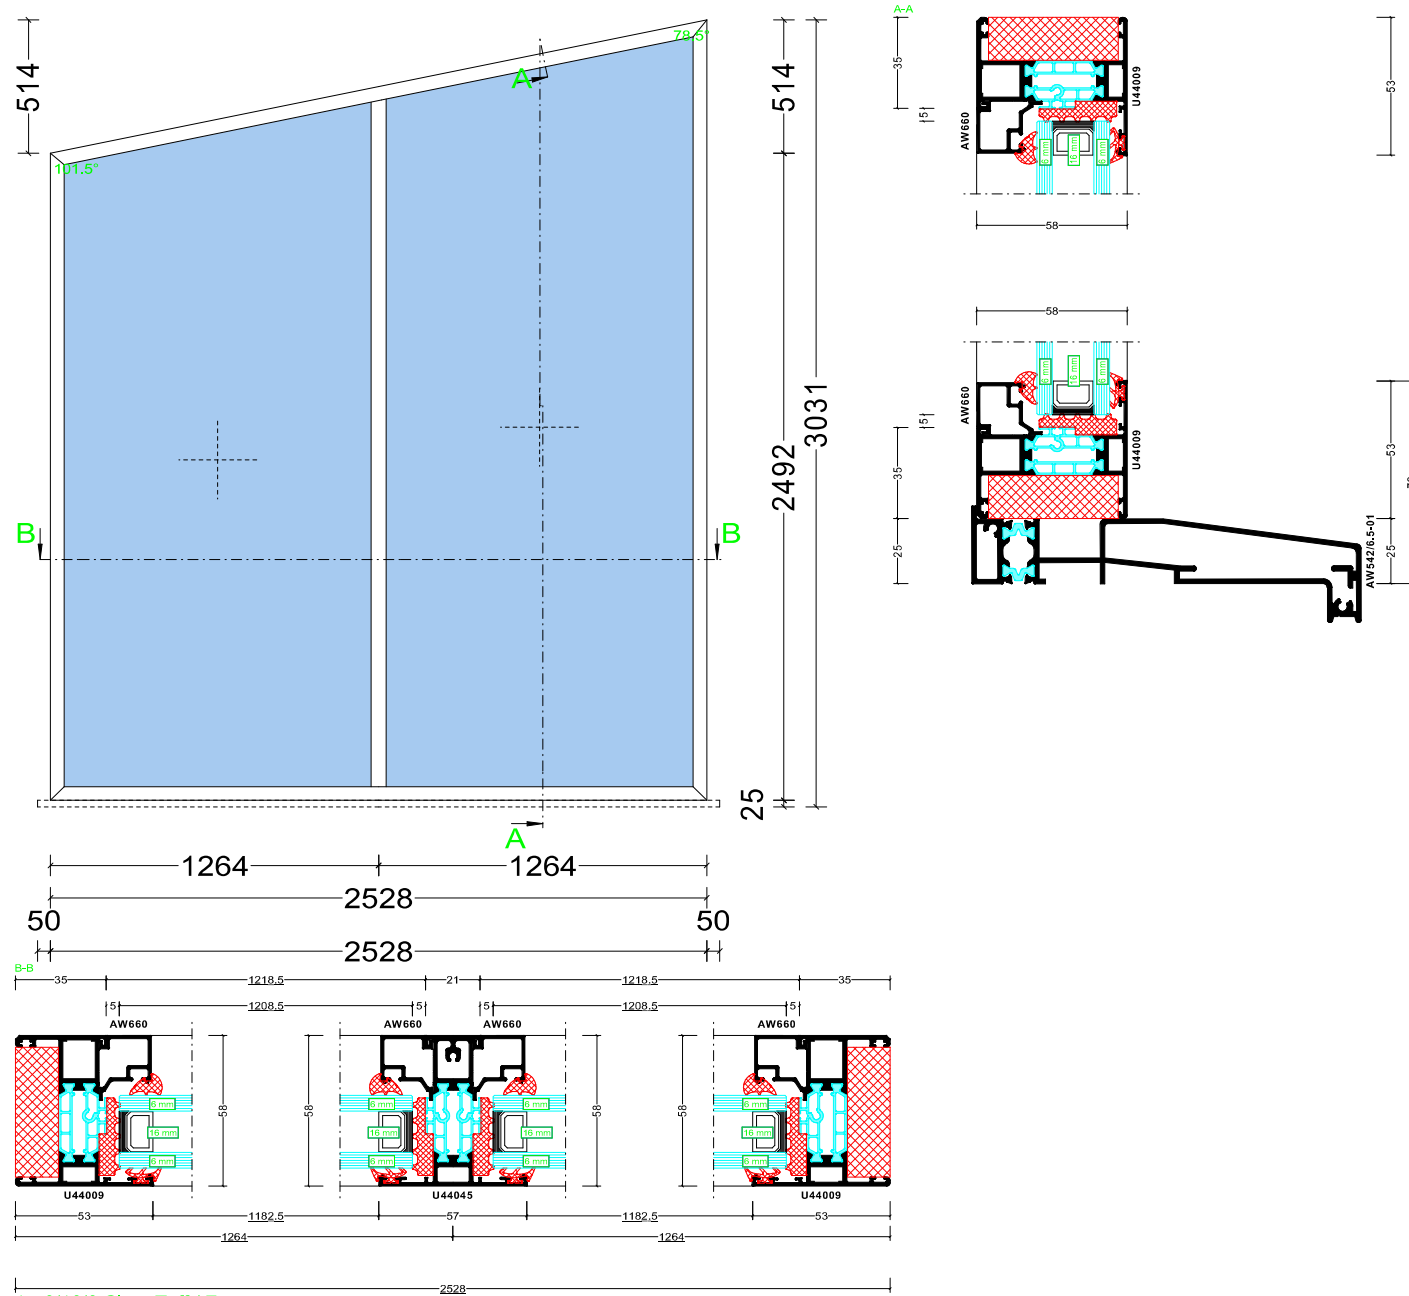

1x 6/16/6 Clear Tuff / Ecopane
 28mm 3.22 m² 1209 x 2665mm
 Shaped Glass
 1x 6/16/6 Clear Tuff / Ecopane
 28mm 3.53 m² 1209 x 2917mm
 Shaped Glass
 1 A-GS-305
 2 A-GS-305