



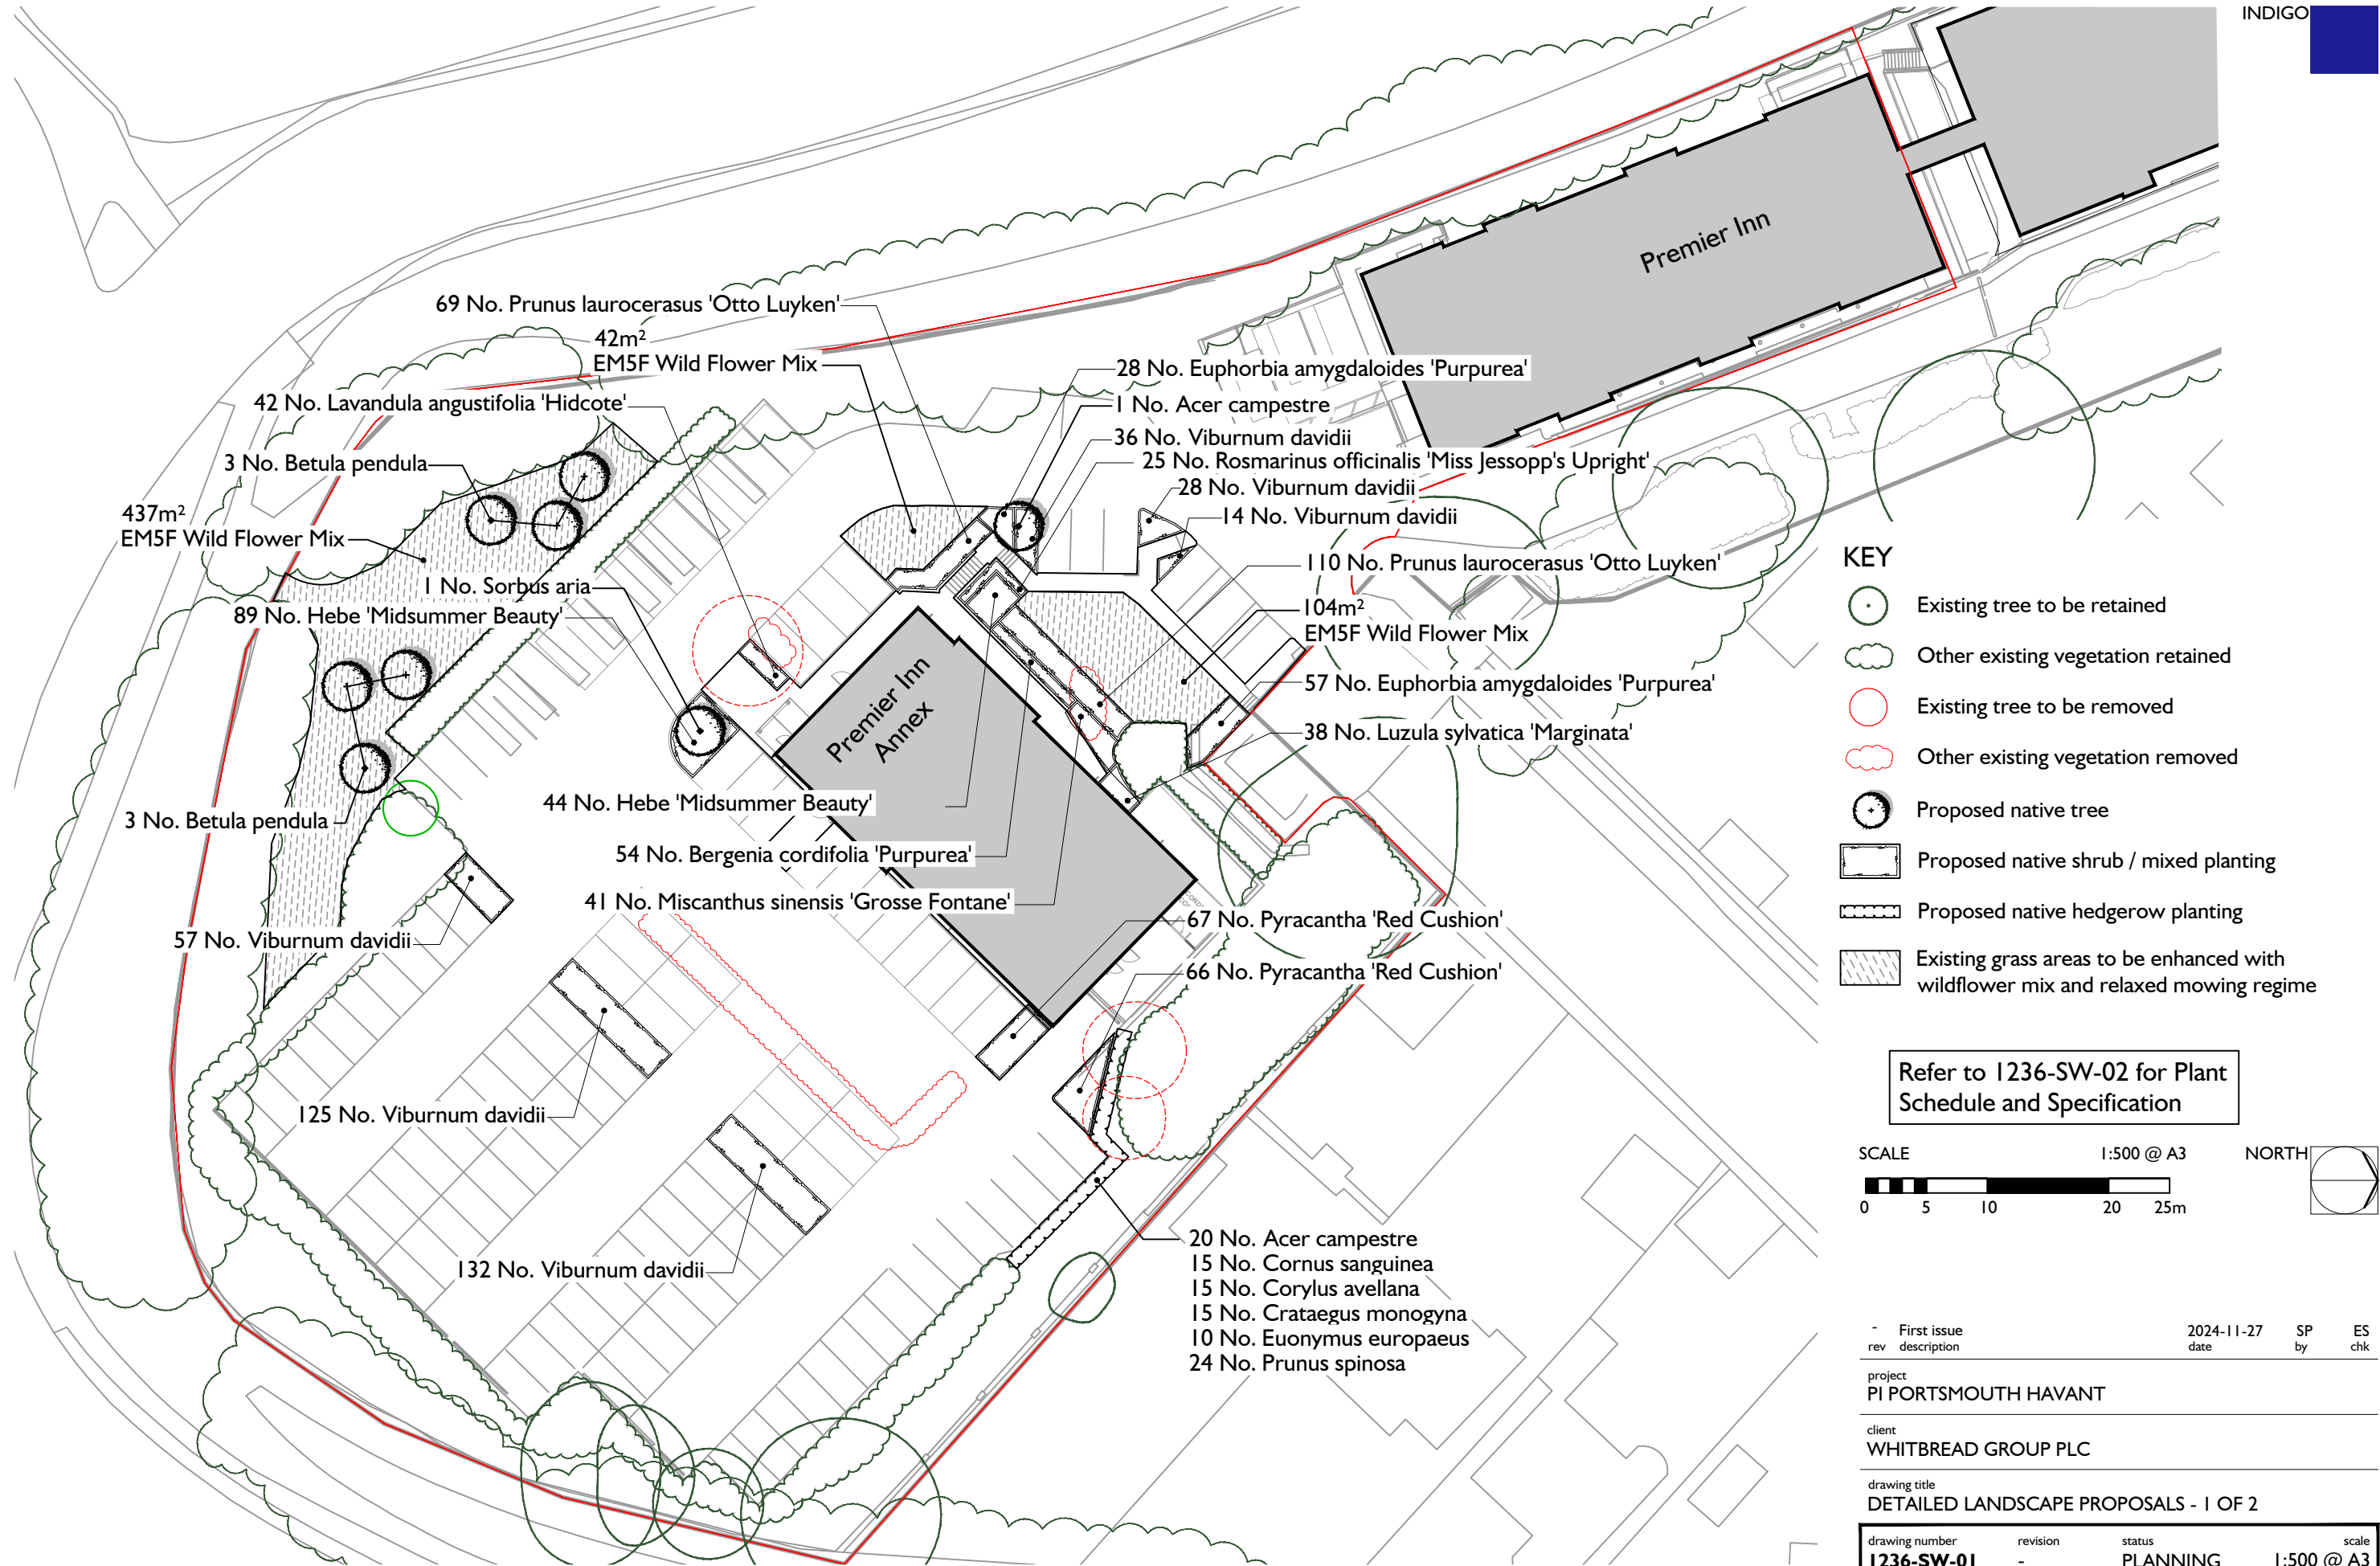

- KEY**
- Existing tree to be retained
 - Other existing vegetation retained
 - Existing tree to be removed
 - Other existing vegetation removed
 - Proposed native tree
 - Proposed native shrub / mixed planting
 - Proposed native hedgerow planting
 - Existing grass areas to be enhanced with wildflower mix and relaxed mowing regime

Refer to 1236-SW-02 for Plant Schedule and Specification

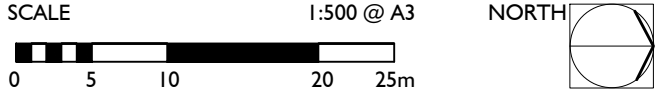

rev	description	date	by	chk
-	First issue	2024-11-27	SP	ES
project PI PORTSMOUTH HAVANT				
client WHITBREAD GROUP PLC				
drawing title DETAILED LANDSCAPE PROPOSALS - 1 OF 2				
drawing number 1236-SW-01	revision -	status PLANNING	scale 1:500 @ A3	

GENERAL NOTES:
This drawing is to be read in conjunction with all other relevant disciplines drawings, schedules, specifications and supporting information. Any discrepancies are to be reported to Indigo Landscape Architects Limited and resolution sought prior to proceeding. This drawing is subject to copyright.