



Langstone FCERM: Footpath Temporary Diversion Plan FD1 Rev.A

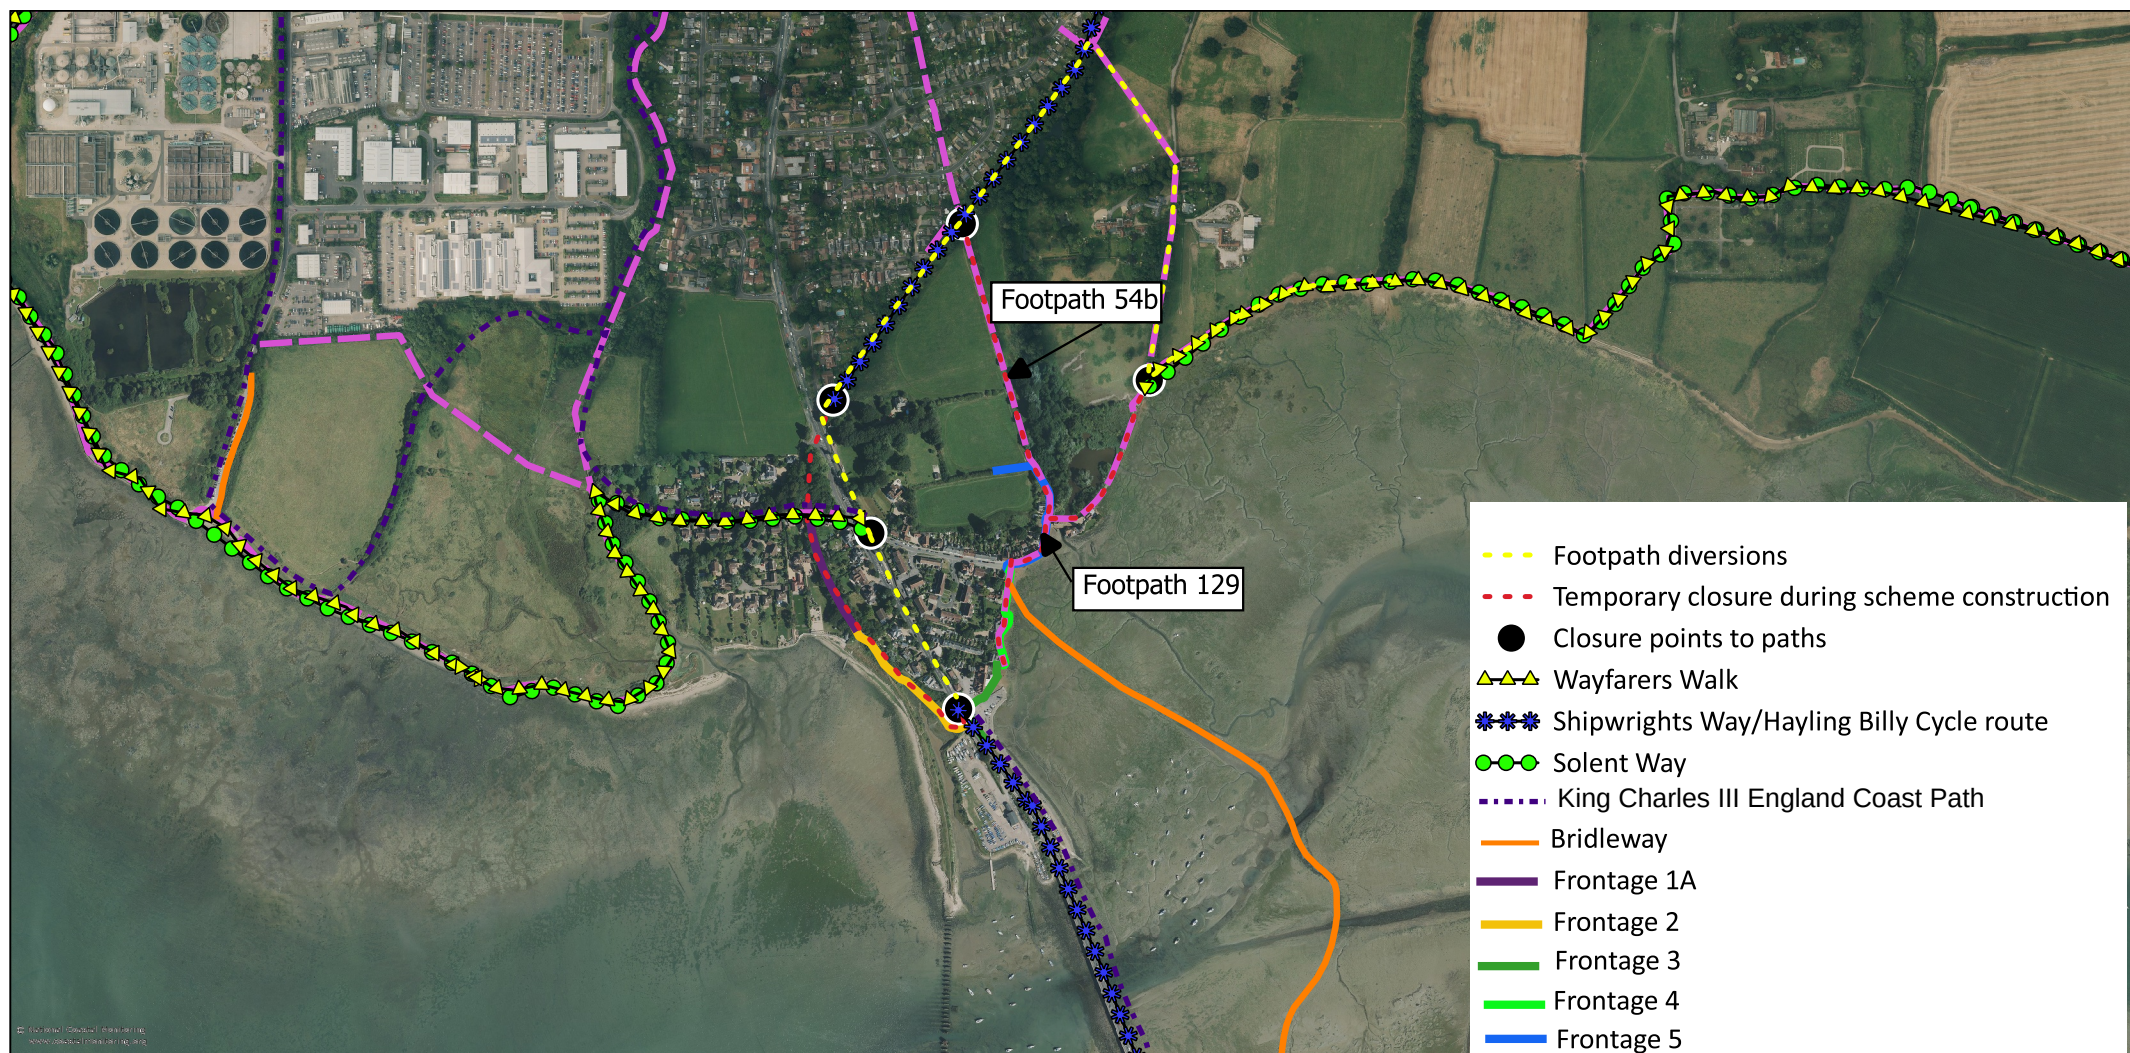

Location: Langstone FCERM Scheme

Title: Footpath Temporary Diversion Plan FD1

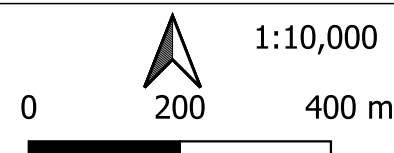

Checked by:
HJ

Drawn by:
MH

Date: 05/03/2025

Background Mapping: Aerial Photography 2016: Image Courtesy of Channel Coastal Observatory

Langstone FCERM: Public Rights of Way Plan RW1 Rev. A



Hampshire Rights of Way

— Bridleway

— Footpath

▲▲▲ Wayfarers Walk

*** Shipwrights Way/Hayling Billy Cycle route

●●● Solent Way

--- King Charles III England Coast Path(Portsmouth to South Hayling)


— Frontage 1A

— Frontage 2

— Frontage 3

— Frontage 4

— Frontage 5

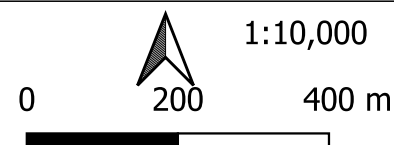

Checked by:
HJ

Drawn by:
MH

Date: 05/03/2025

Background Mapping: Aerial Photography 2016: Image Courtesy of Channel Coastal Observatory

Stopping Up and Diversion Plan - Langstone FCERM Frontage 2



- Existing footpath
- New diverted footpath
- Stopping Points



1:1,000
0 10 20 m


Checked by:

Drawn by: MH

Date: 05/03/2025

Background Mapping: Aerial Photography 2016: Image Courtesy of Channel Coastal Observatory

Stopping Up and Diversion Plan - Langstone FCERM Frontage 4 FD3

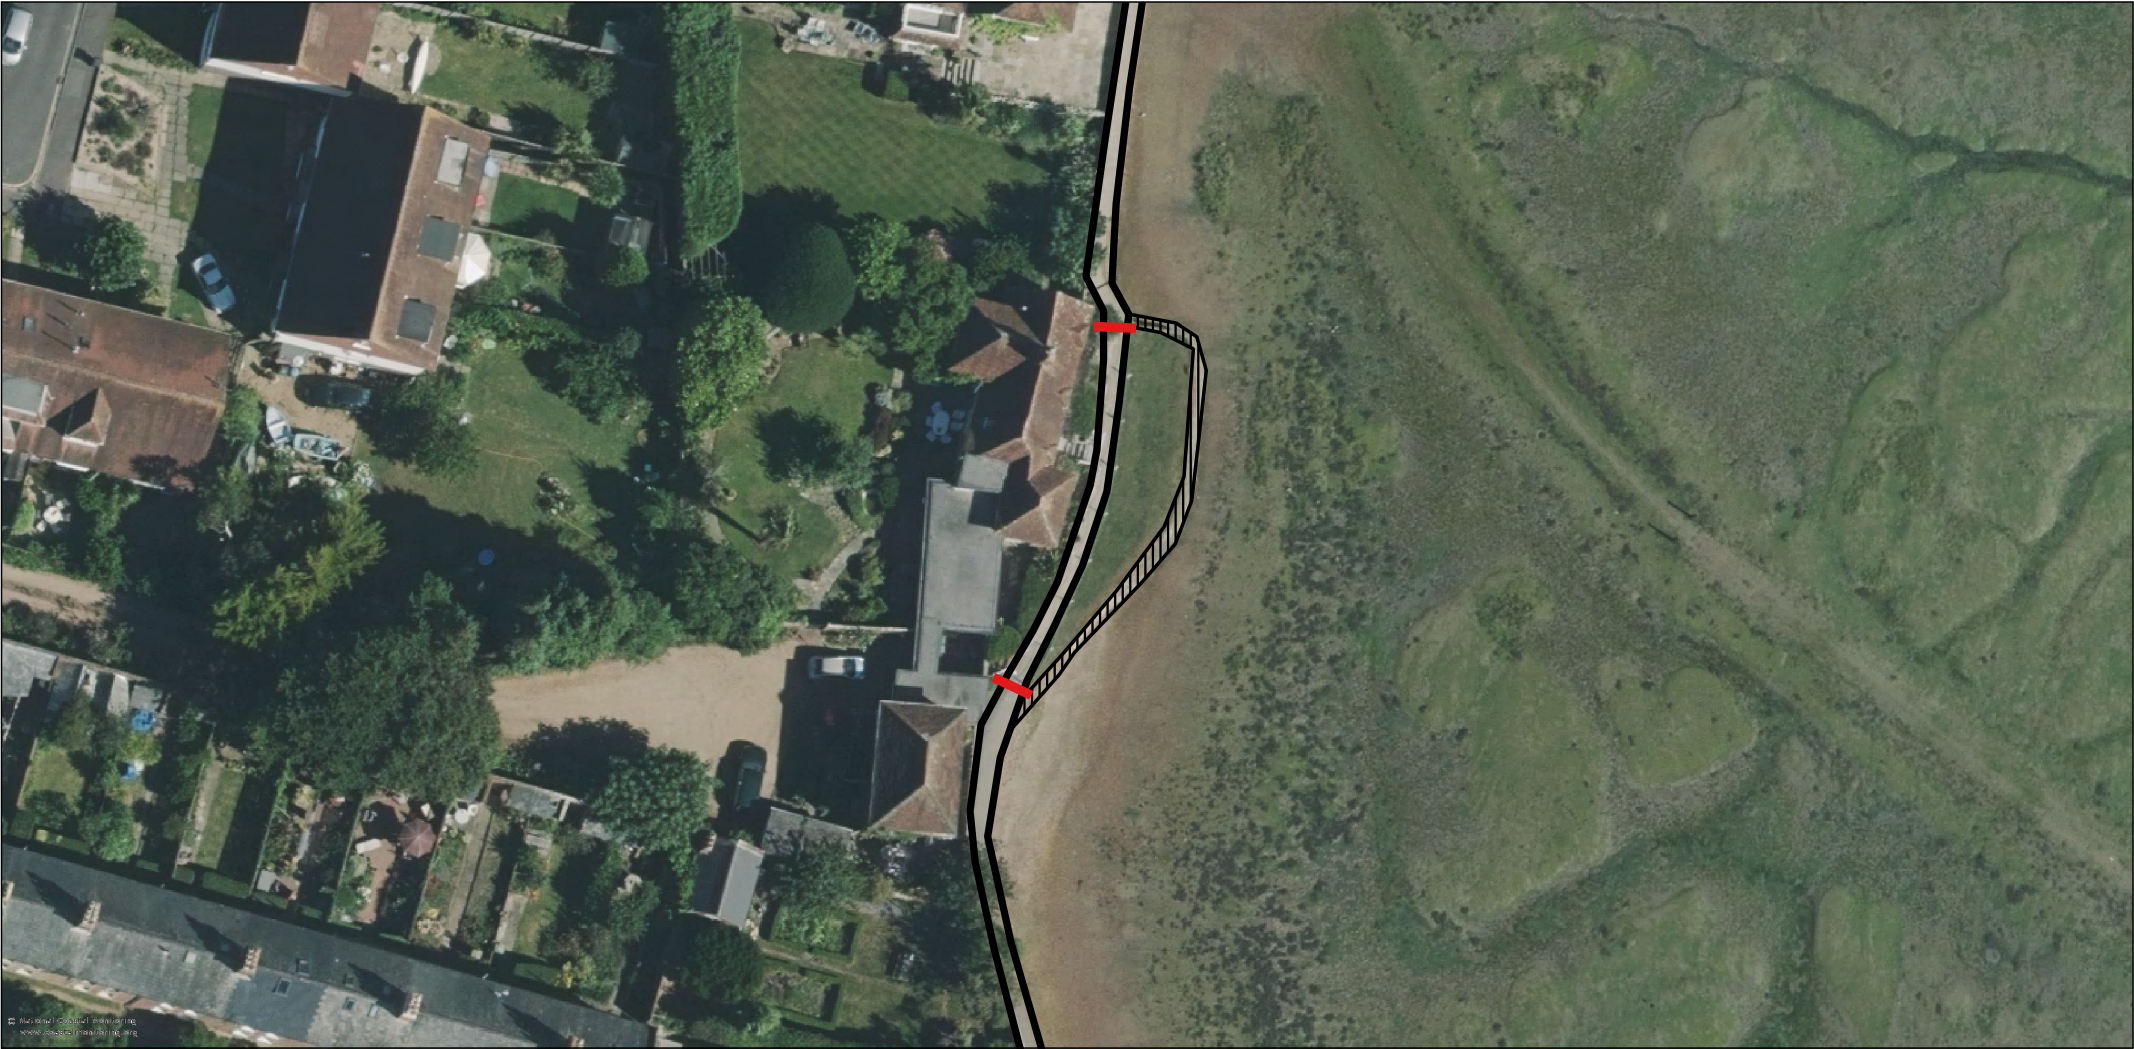



Coastal Partners

 Existing footpath

 New diverted footpath

 Stopping Points



  1:500

0 5 10 m

Background Mapping: Aerial Photography 2016: Image Courtesy of Channel Coastal Observatory

Checked by:
 Date: 05/03/2025

Drawn by: MH