



- NOTES
- The details shown are for design intent purposes only and are subject to further design development with suppliers and sub-contractors.
 - Proposals subject to consultation and approval from Local Authority Planning Department and Building Control (or an Approved Inspector).
 - This drawing can only be scaled for planning purposes. Any errors as a result of scaling will not be accepted.
 - All setting out dimensions should be checked on site prior to construction and any discrepancies and/or omissions should be reported to the Architect immediately.
 - This drawing is to be read in conjunction with all other plans, structural calculations and specifications.



Critchley Architecture And Design Ltd.

Contact: 02392 474 919 | info@caad.online

The Old Bakery, 34 North Street, Havant, PO9 1PT

PLANNING

Revisions

P1 - Issue for planning - SR (21.01.26)
P2 -

Project Address

Collingwood,
Marine Walk,
Hayling, PO11
9PQ

PROPOSED LANDSCAPING

Scale	A3 = As Shown
Drawn By	SAR
Date	21.01.2026


Project No.	Sheet No.	Rev.
-------------	-----------	------

25036 104 P1

PROPOSED

Front Garden Plan

SCALE BAR 1:100

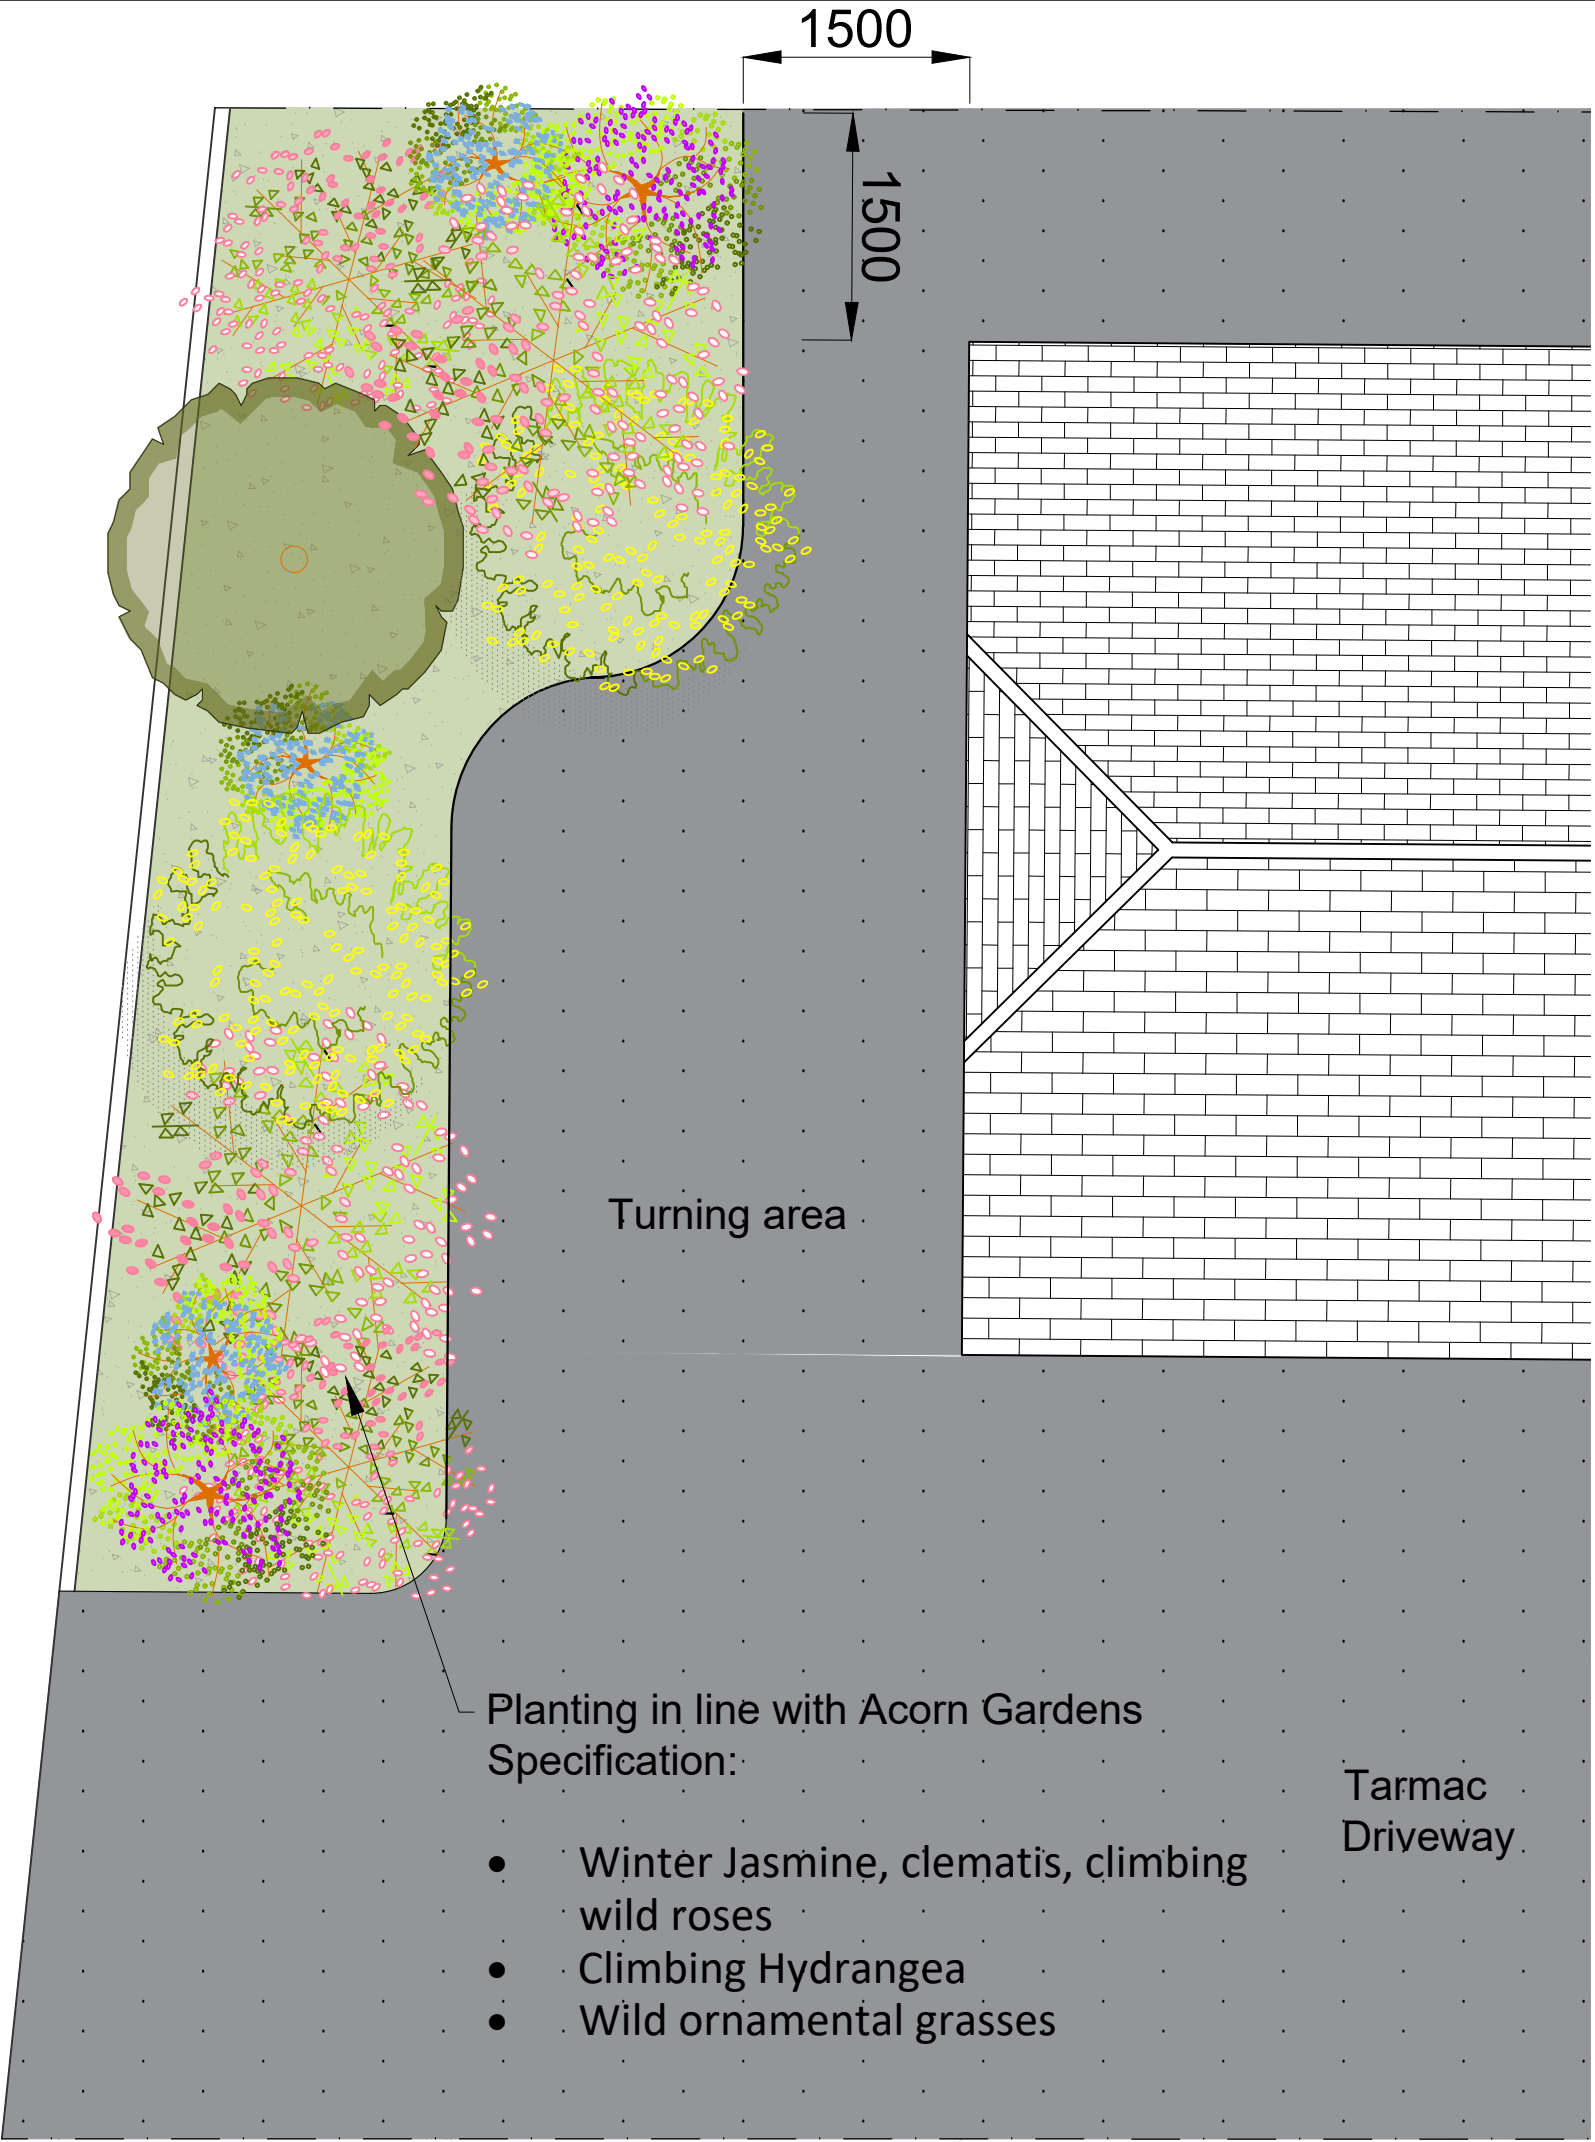

Planting in line with Acorn Gardens
Specification:

- Winter Jasmine, clematis, climbing wild roses
- Climbing Hydrangea
- Wild ornamental grasses

Tarmac
Driveway

Turning area