


NOTES:

This drawing has been prepared for the purposes of concept and design development and is not to be used for any other purpose. Dimensions are indicative and should be referenced against measured surveys only.

This drawing is the property of LUNDI ARCHITECTS and must not be reproduced, in part or whole, or deviated from, without their permission.

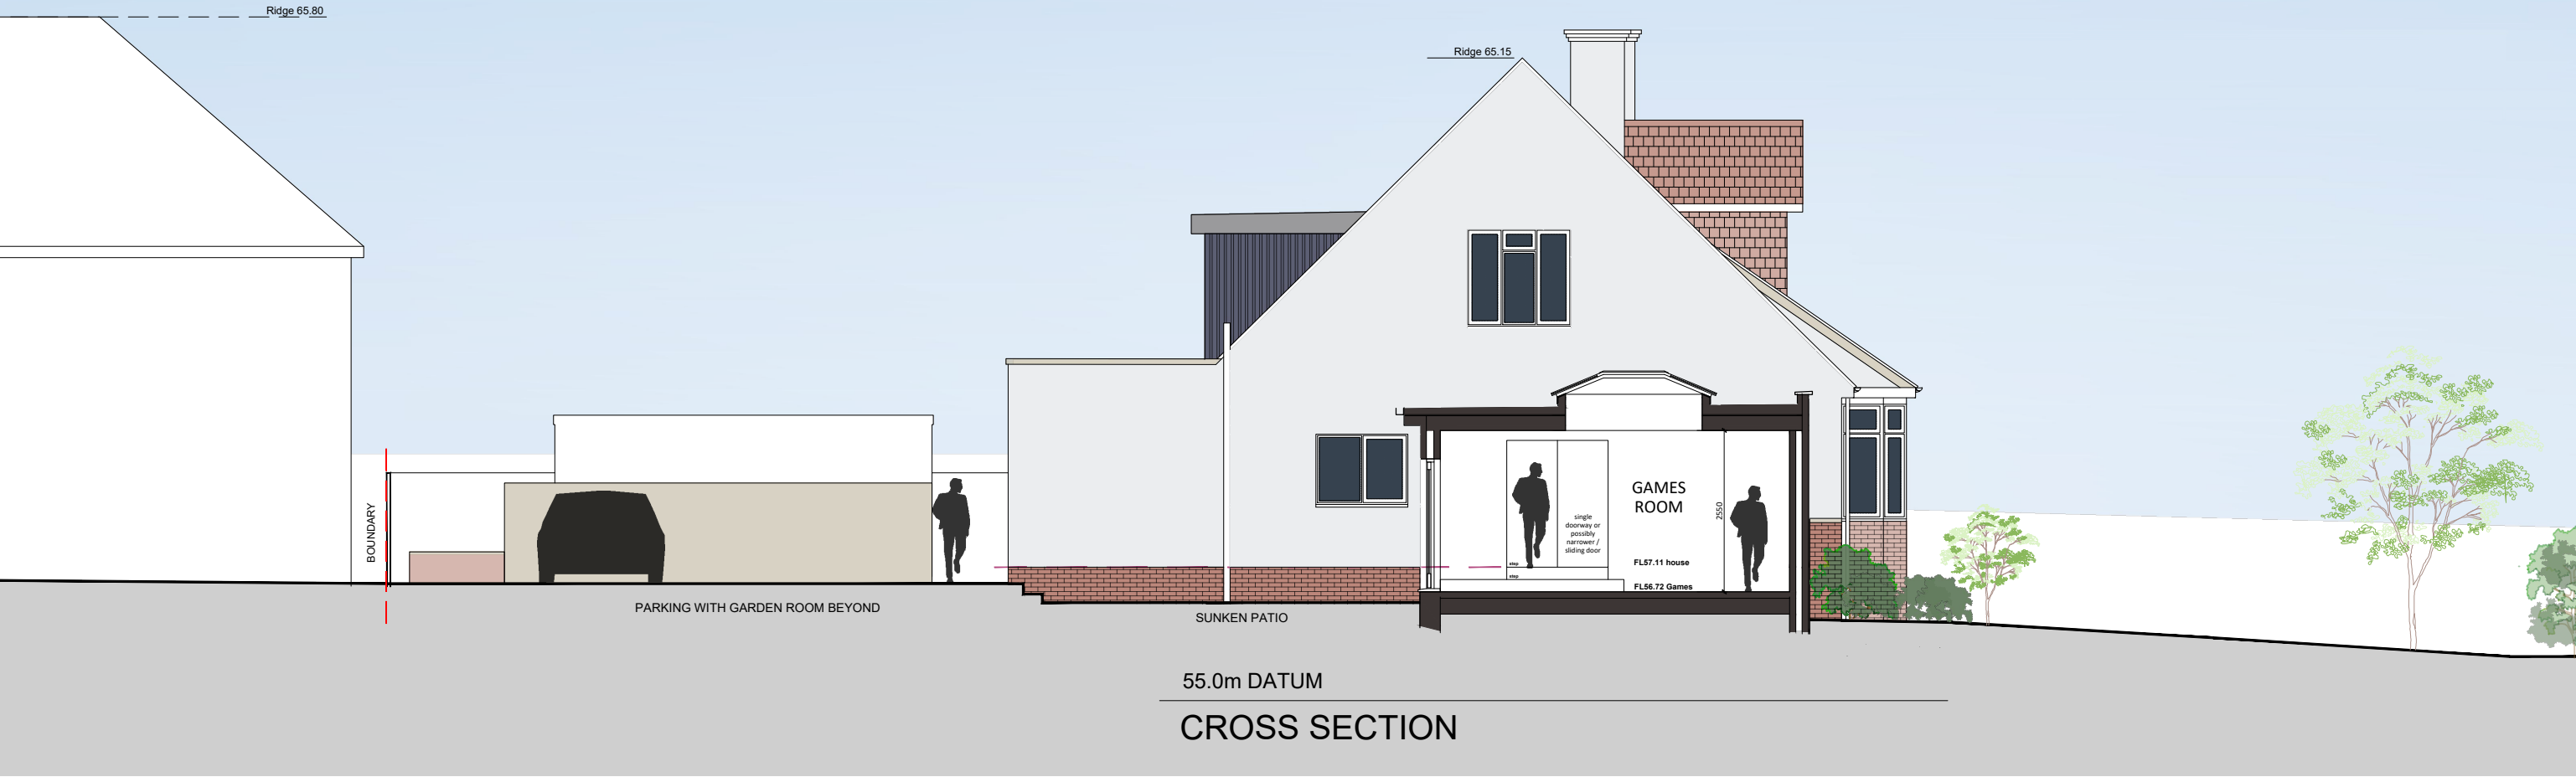

	AMENDMENTS		DATE	<div>LUNDI ARCHITECTS</div> <div>Lundi Architects Ltd THE STUDIO 12A FIVE HEADS ROAD HORNDEAN HANTS, PO8 9NW www.lundi-architects.co.uk studio@lundi-architects.co.uk</div>	CLIENT	DRAWING TITLE	
					M HOBSON ESQ	CROSS SECTION AS PROPOSED	
					PROJECT	DATE	
					NEW EXTENSION and MODIFICATIONS TO 211 LONDON ROAD, WATERLOOVILLE	SEPTEMBER 2025	
						SCALE	
						1:100 @ A3	
	A	General update	20.01.26			DRAWING No. LA2538 27	REVISION A