
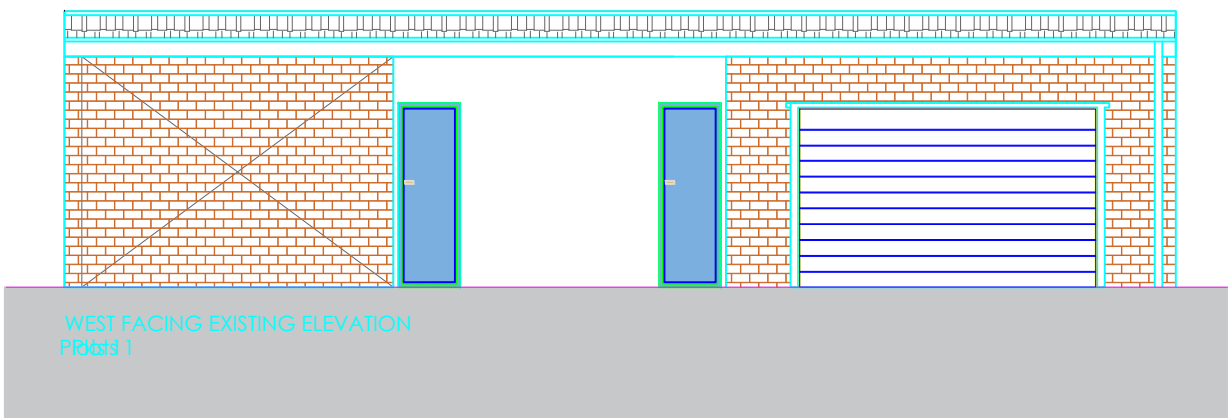
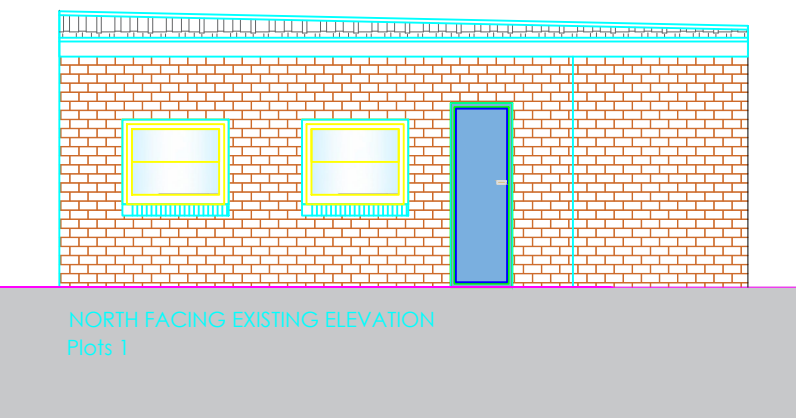
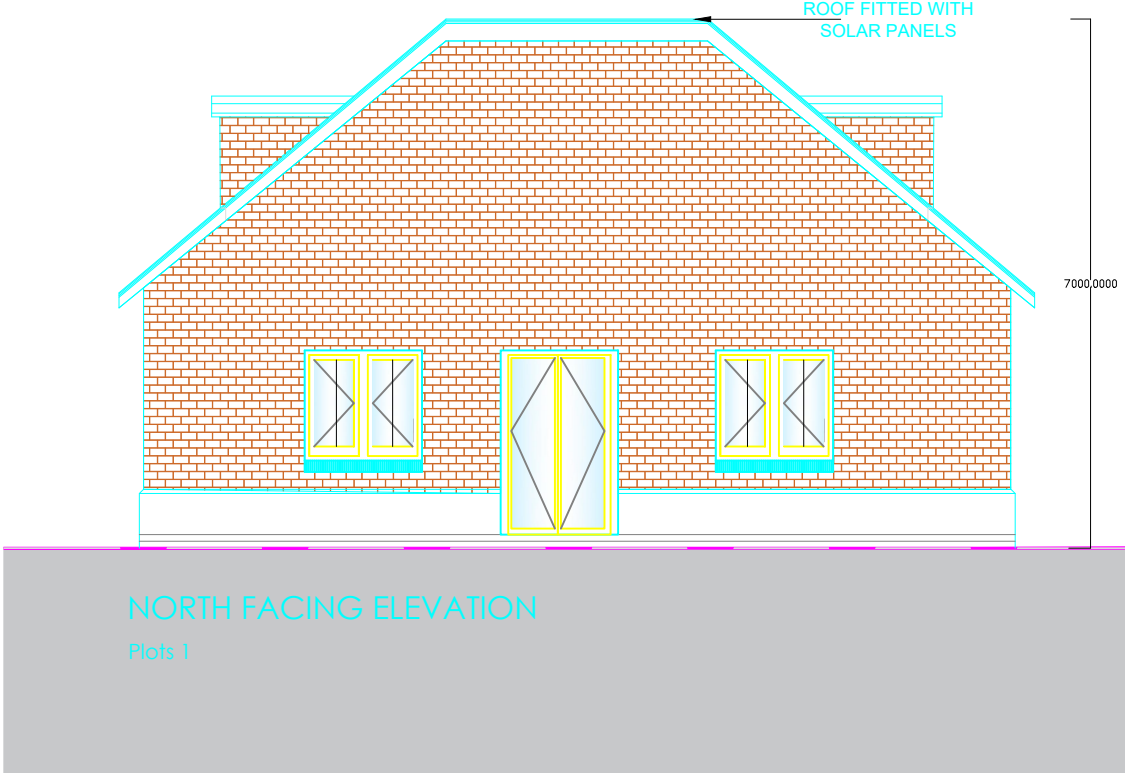
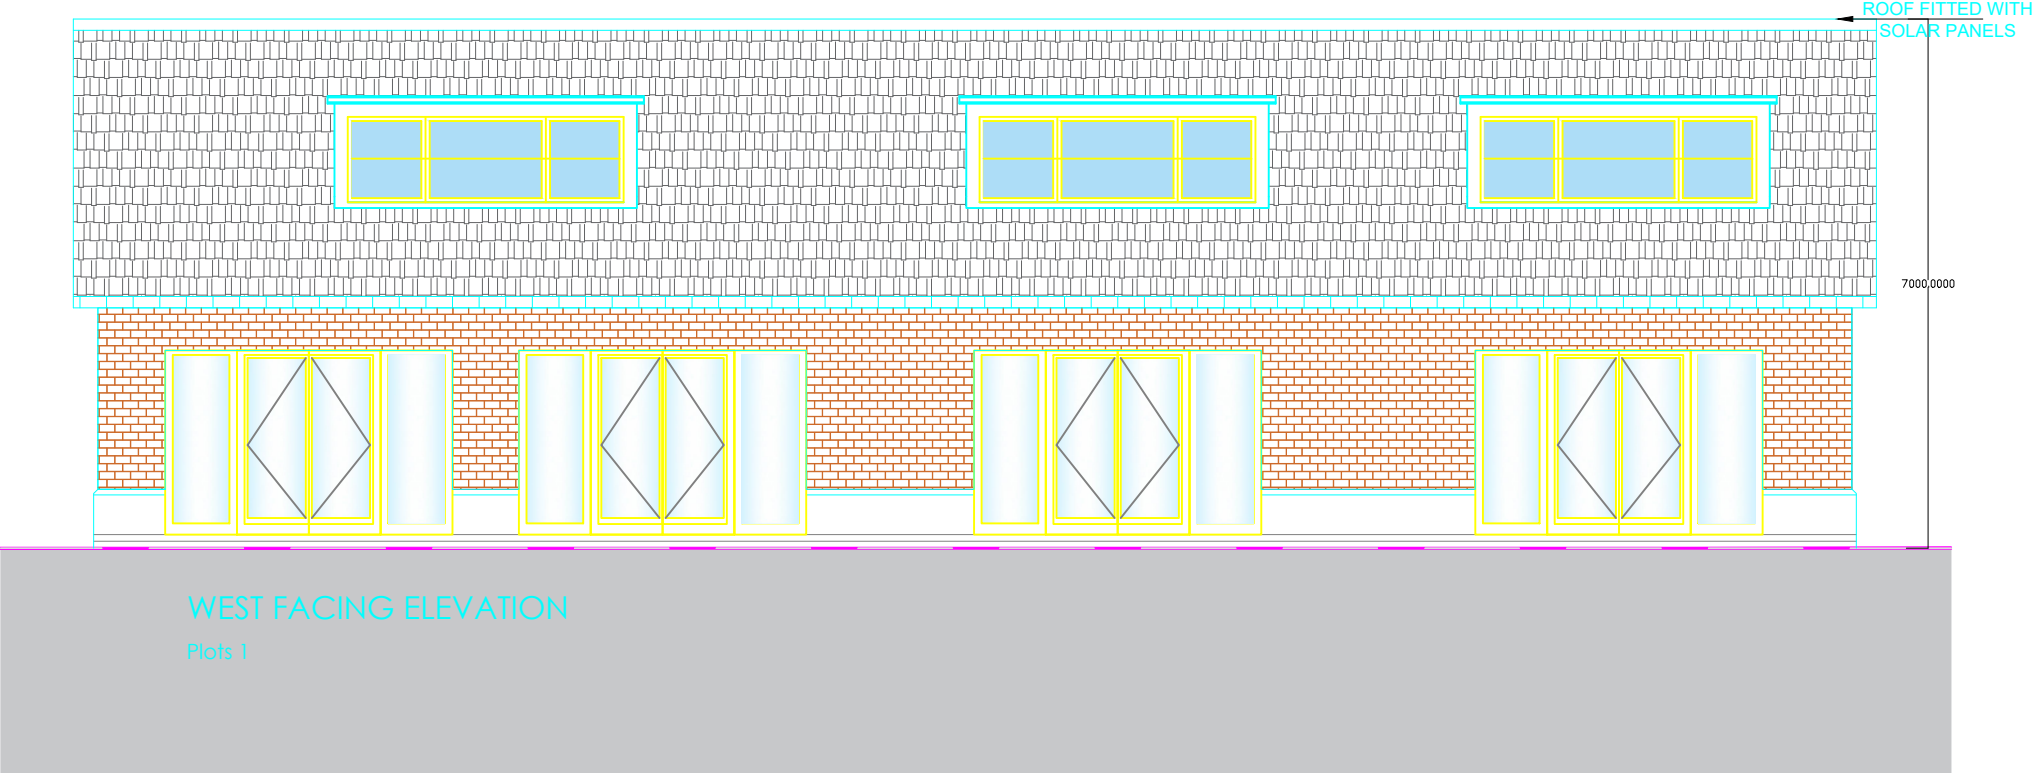
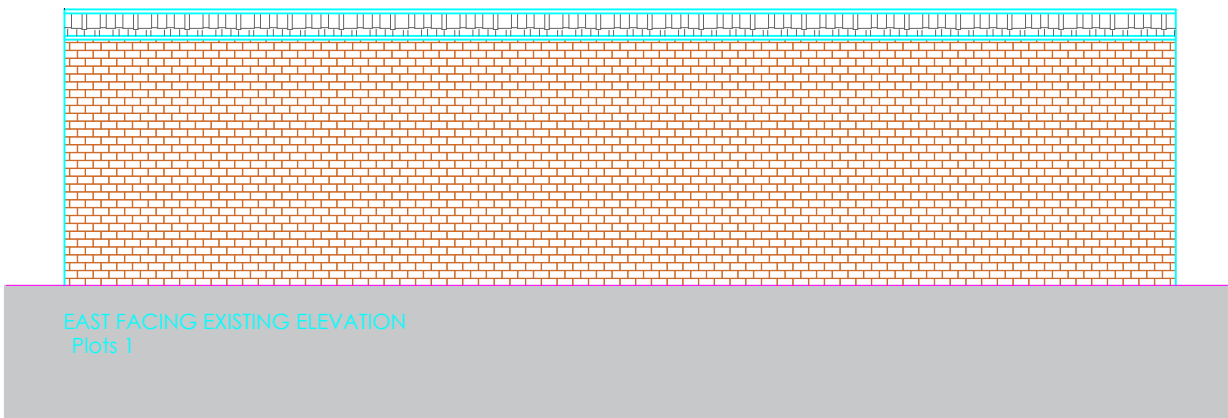
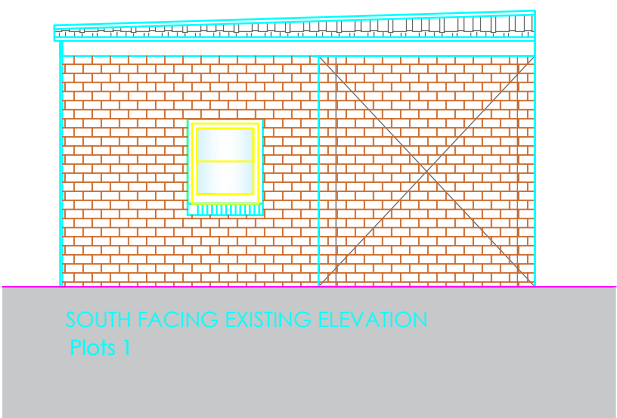
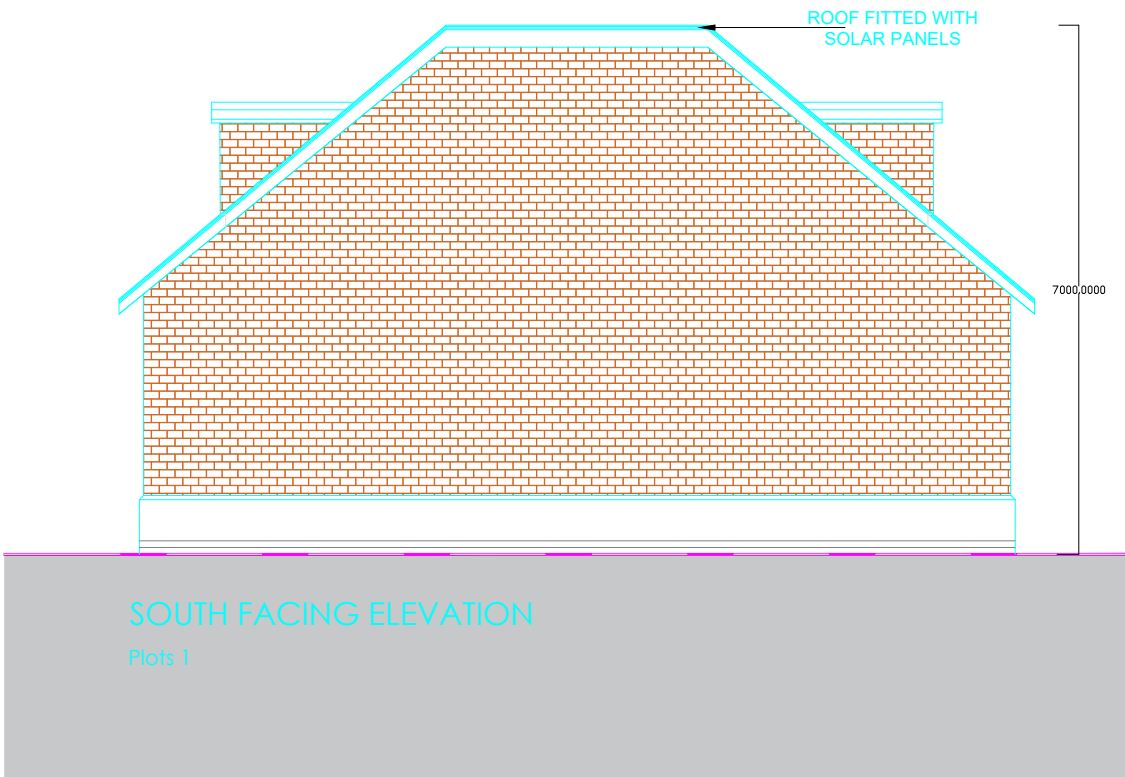


EXISTING
ELEVATIONS

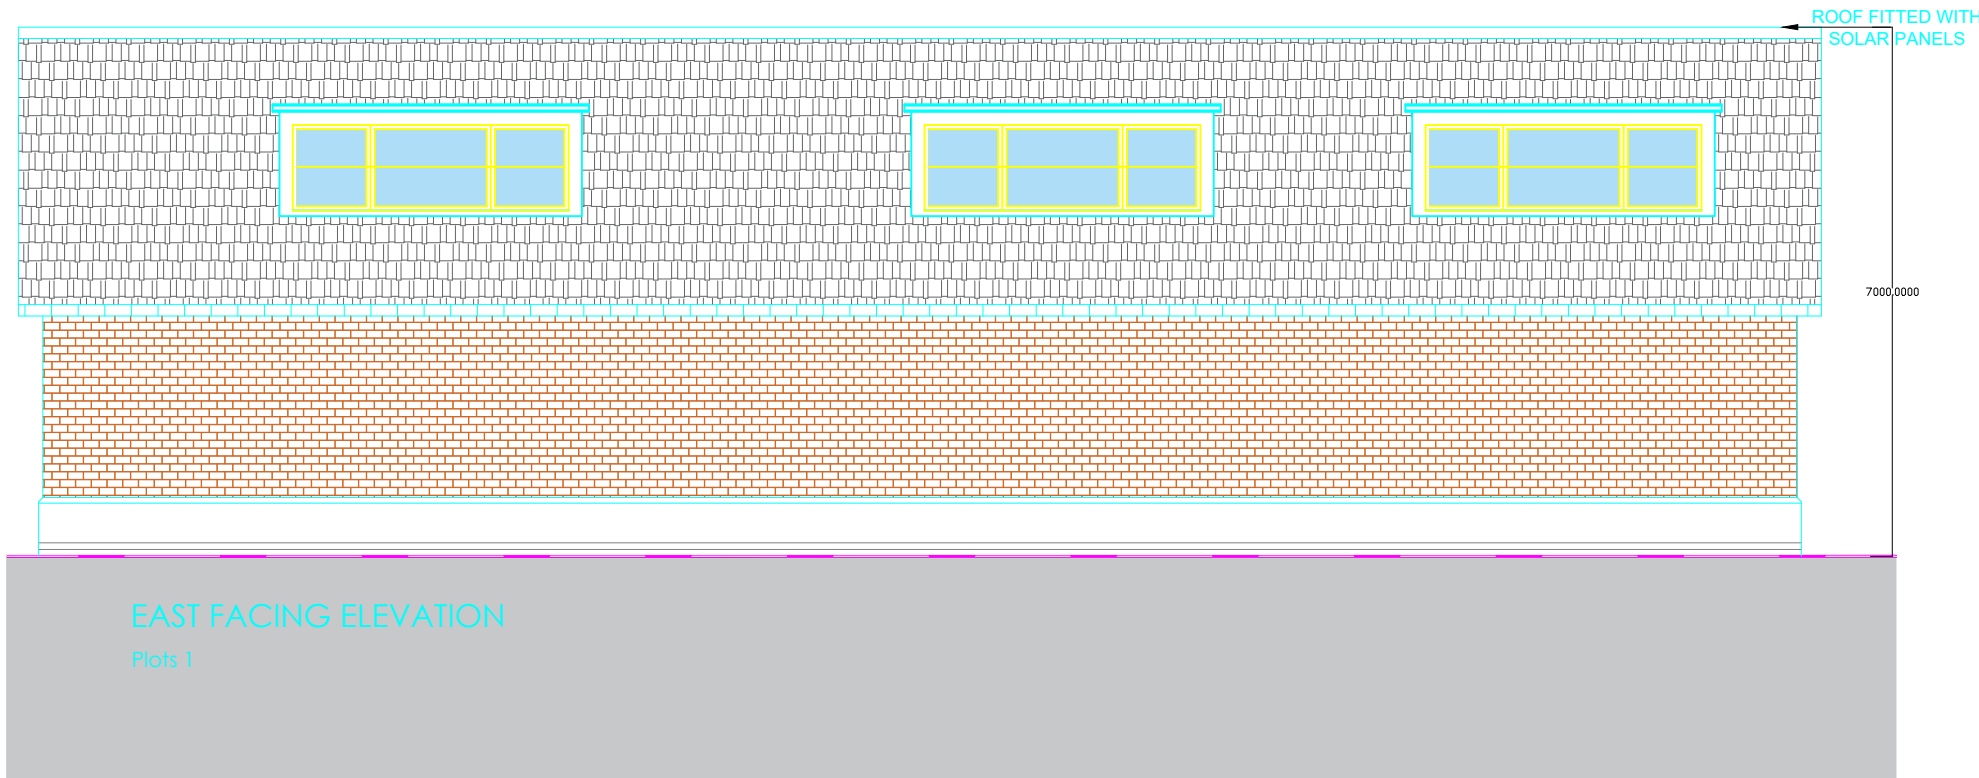

PROJECT:
2 HAVANT RD., EMSWORTH
PO10 7JE, UK

PLOTS 1
EXISTING ELEVATIONS AND
PROPOSED ELEVATIONS

DATE:
JANUARY 2026

SCALE @ A1:

1:100

REV:

A1

DWG.
NO