



Box Plans Ltd.
124 City Road, London, EC1V 2NX
07748123419
info@boxplans.co.uk
www.boxplans.co.uk


- Notes:
- 1. Do not scale from drawings, except for planning purposes. All dimensions are for reference only.
 - 2. All dimensions are to be verified on site by the contractor prior to setting out, ordering any materials, fabrication or construction.
 - 3. Any discrepancies to be reported to Box Plans immediately.

Project North


Key

Rev.	Date	Amendment
Job Title:		
19 PARK LANE PO9 3HG		
Drawing Title:		
Proposed Elevations		
Status:		DRAFT
Project Number:	19_PL - 07012026	
Drawing Number:	A3106	
Date:	January 2026	


00.5M1M2.5M

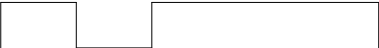

SCALE: 1:50 @ A3

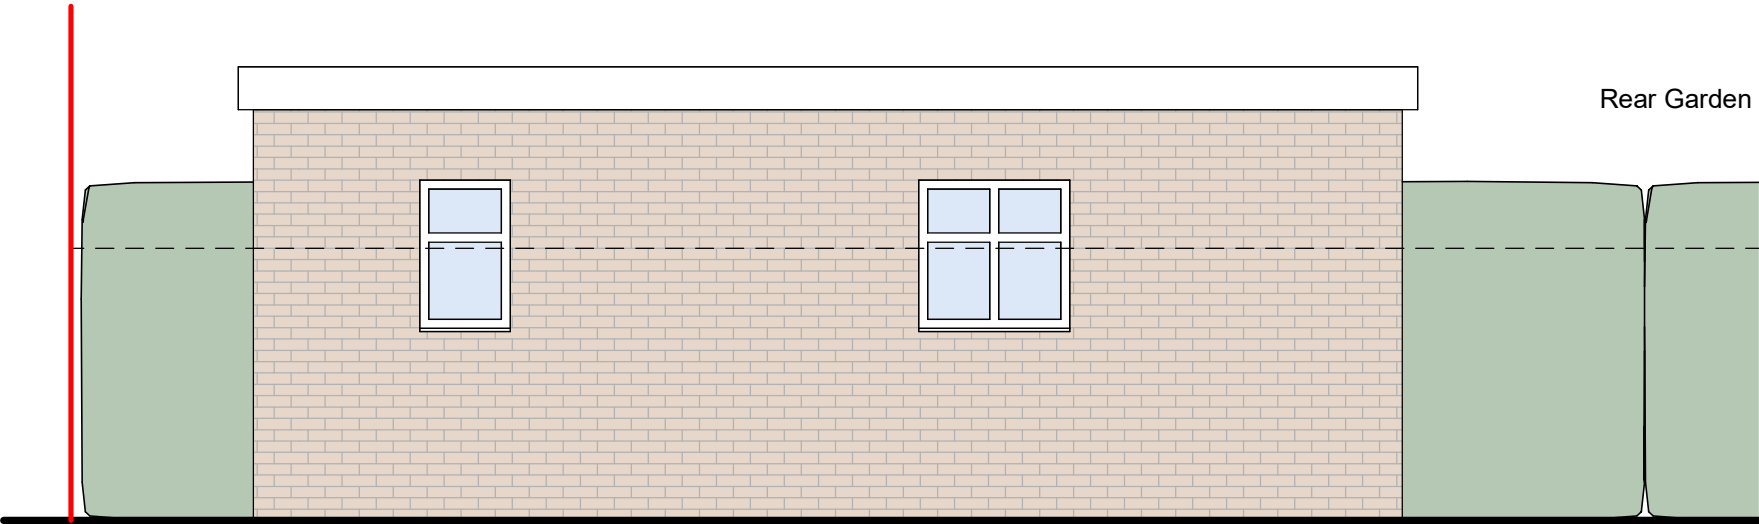

Proposed Side Elevation
1 : 50

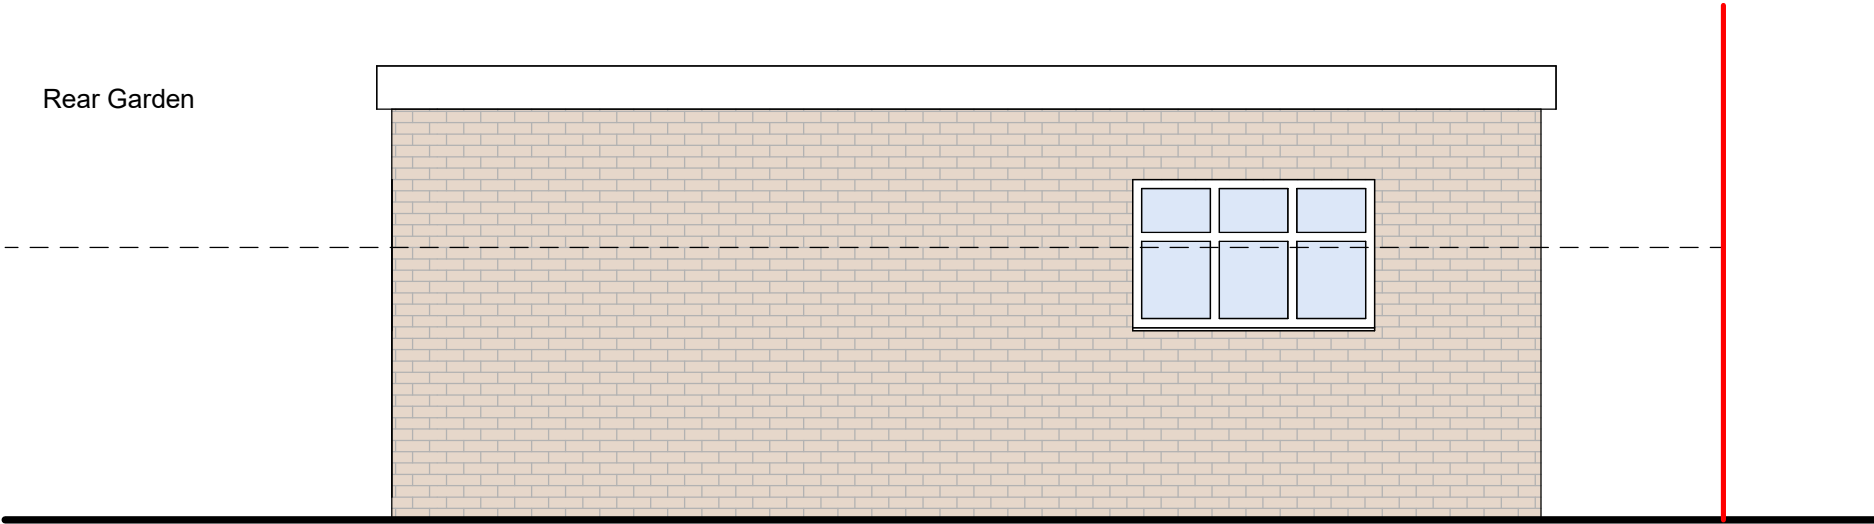

Proposed Side Elevation
1 : 50