



Box Plans Ltd.
124 City Road, London, EC1V 2NX
07748123419
info@boxplans.co.uk
www.boxplans.co.uk

Notes:

- 1. Do not scale from drawings, except for planning purposes. All dimensions are for reference only.
- 2. All dimensions are to be verified on site by the contractor prior to setting out, ordering any materials, fabrication or construction.
- 3. Any discrepancies to be reported to Box Plans immediately.


Project North




Key

Rev.	Date	Amendment
Job Title:		
19 PARK LANE PO9 3HG		
Drawing Title:		
Proposed Plans		
Status:		DRAFT
Project Number:		19_PL - 07012026
Drawing Number:		A3103
Date:		January 2026

0 0.5M 1M 2.5M

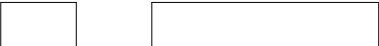

SCALE: 1:50 @ A3

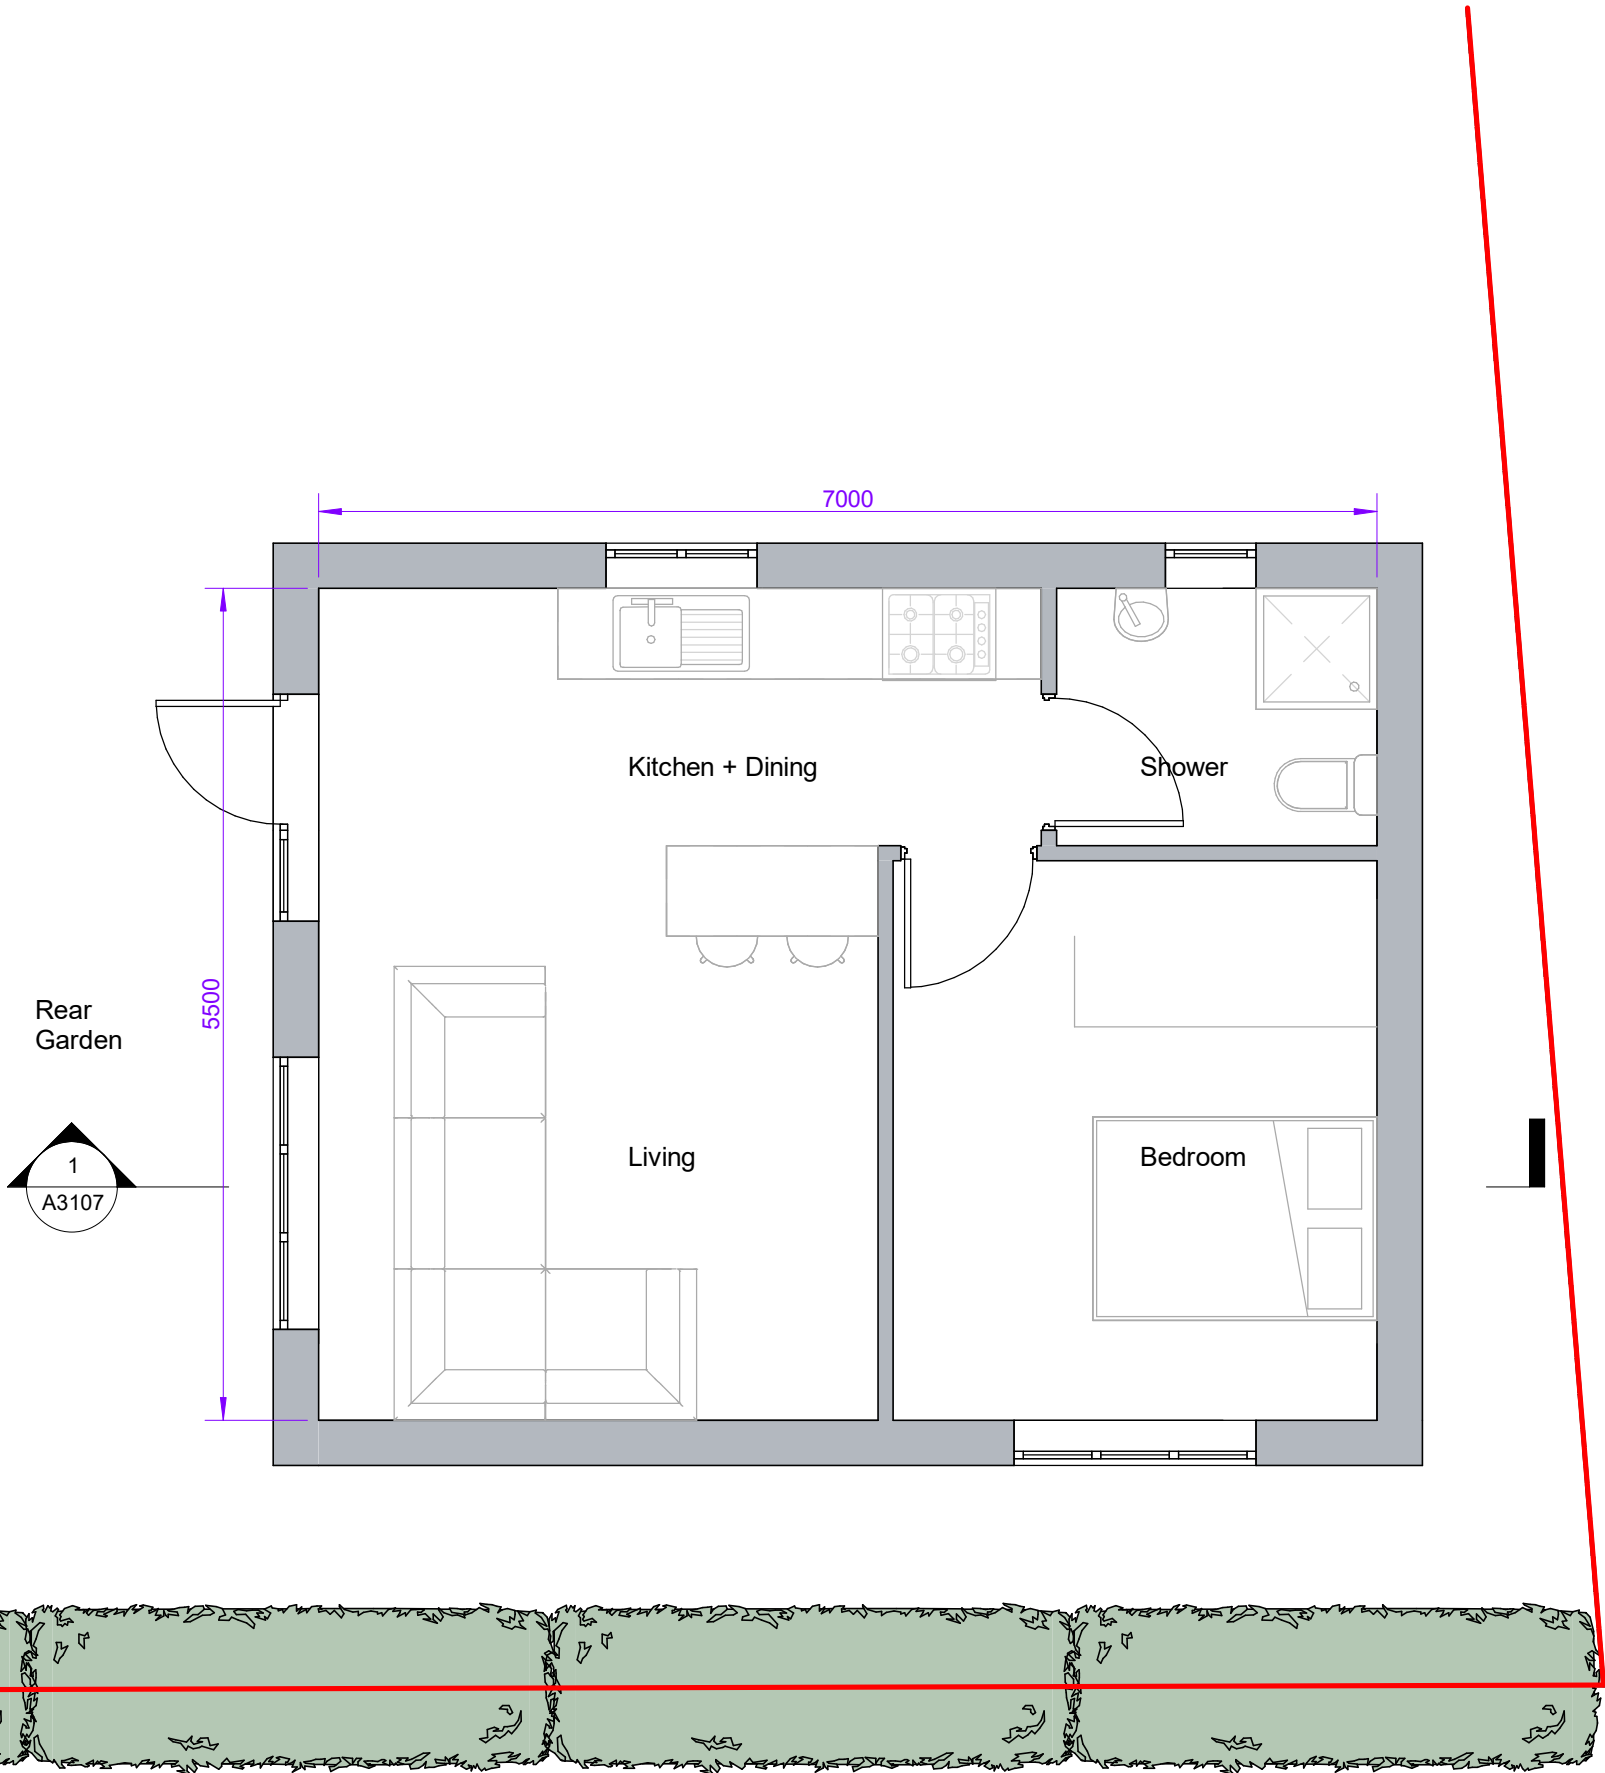

Proposed Ground Floor
1 : 50