BOX PLANS

Box Plans Ltd.
124 City Road, London, EC1V 2NX
07748123419
info@boxplans.co.uk
www.boxplans.co.uk

Notes:

1. Do not scale from drawings, except for planning purposes. All dimensions are for reference only.
2. All dimensions are to be verified on site by the contractor prior to setting out, ordering any materials, fabrication or construction.
3. Any discrepancies to be reported to Box Plans immediately.

Project North

N

Key

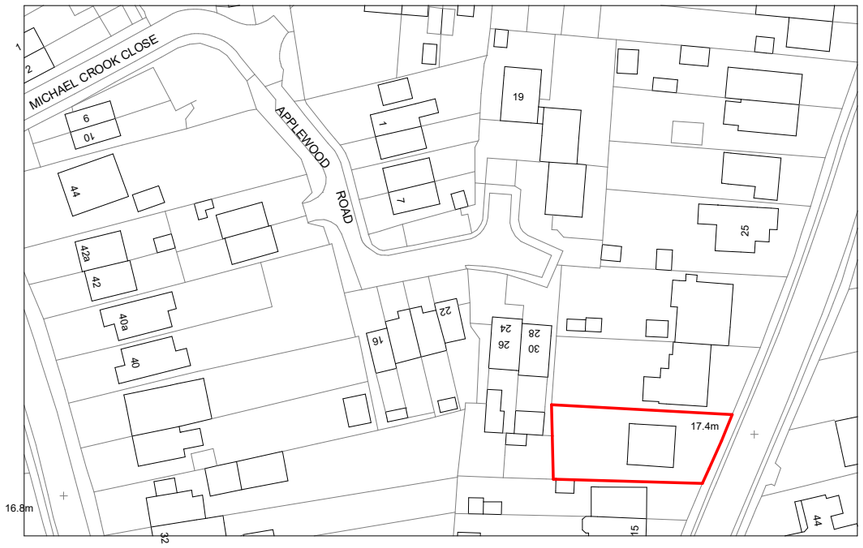

Location Map
1 : 1250

Rev.	Date	Amendment

Job Title:
19 PARK LANE PO9 3HG

Drawing Title:
Site Location Plan

Status: DRAFT
Project Number: 19_PL - 07012026
Drawing Number: A3101
Date: January 2026

0 12.5M 25M 62.5M

SCALE: 1: 1250 @ A3