
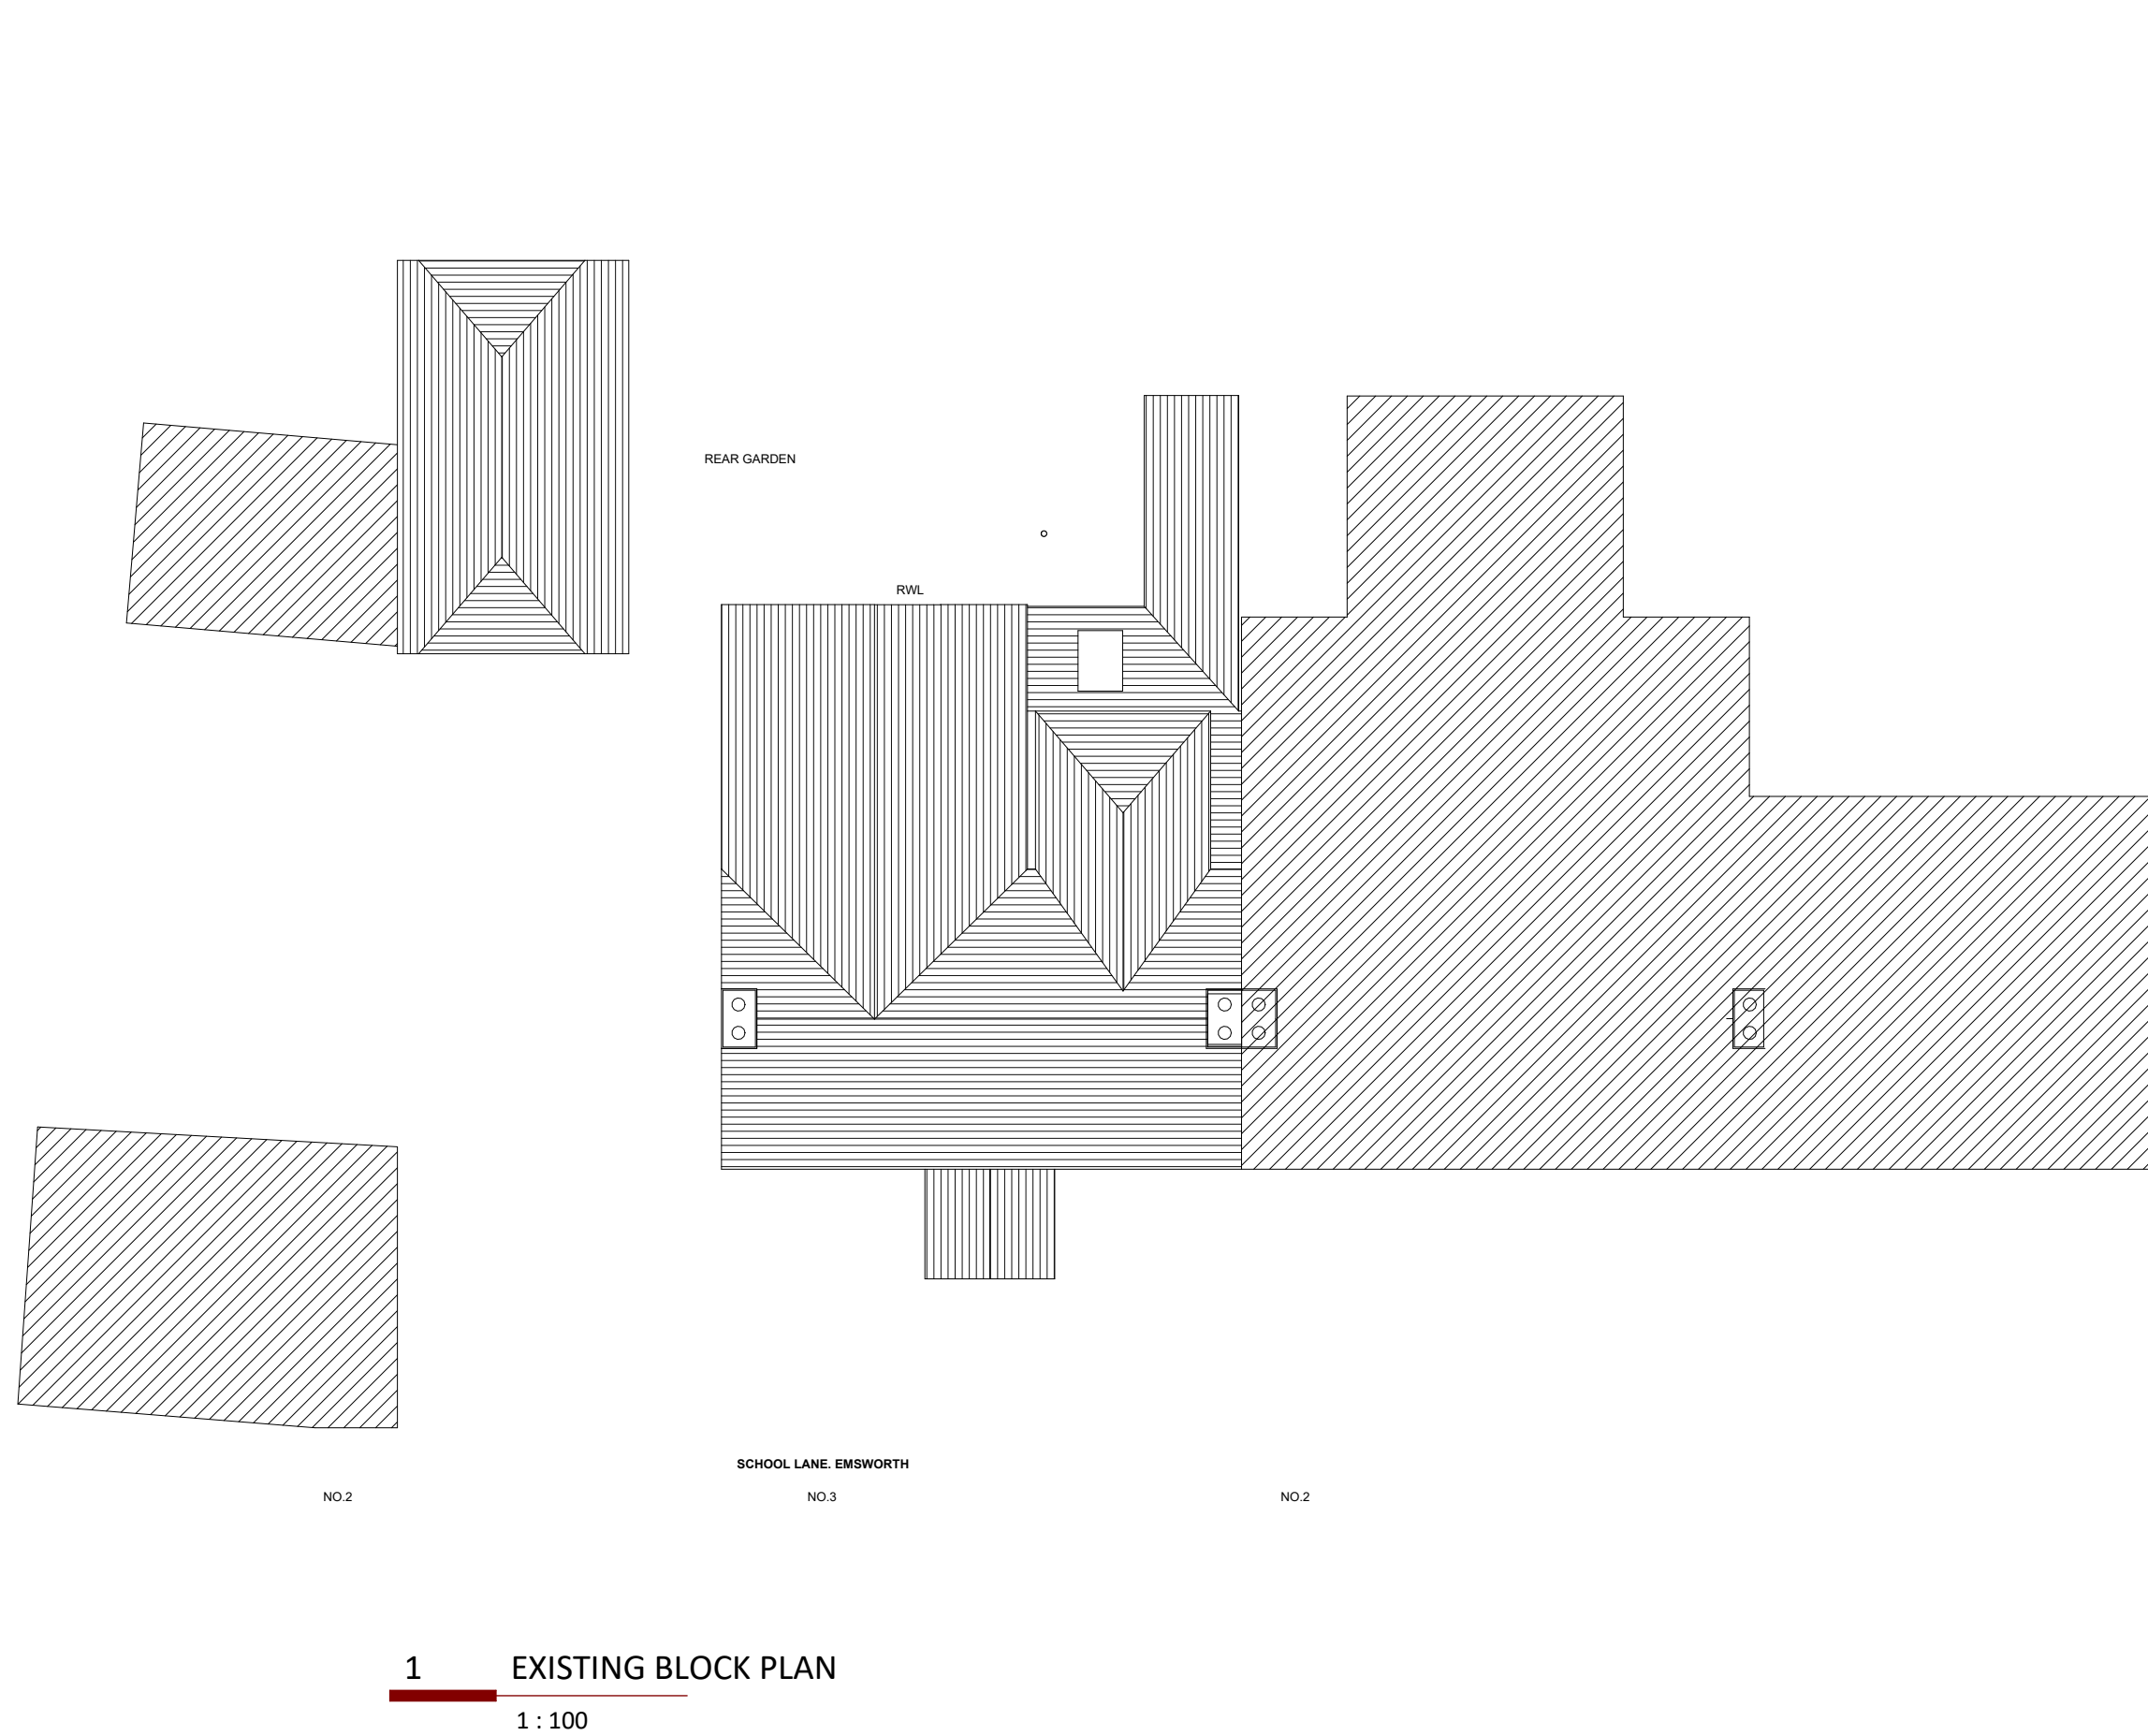


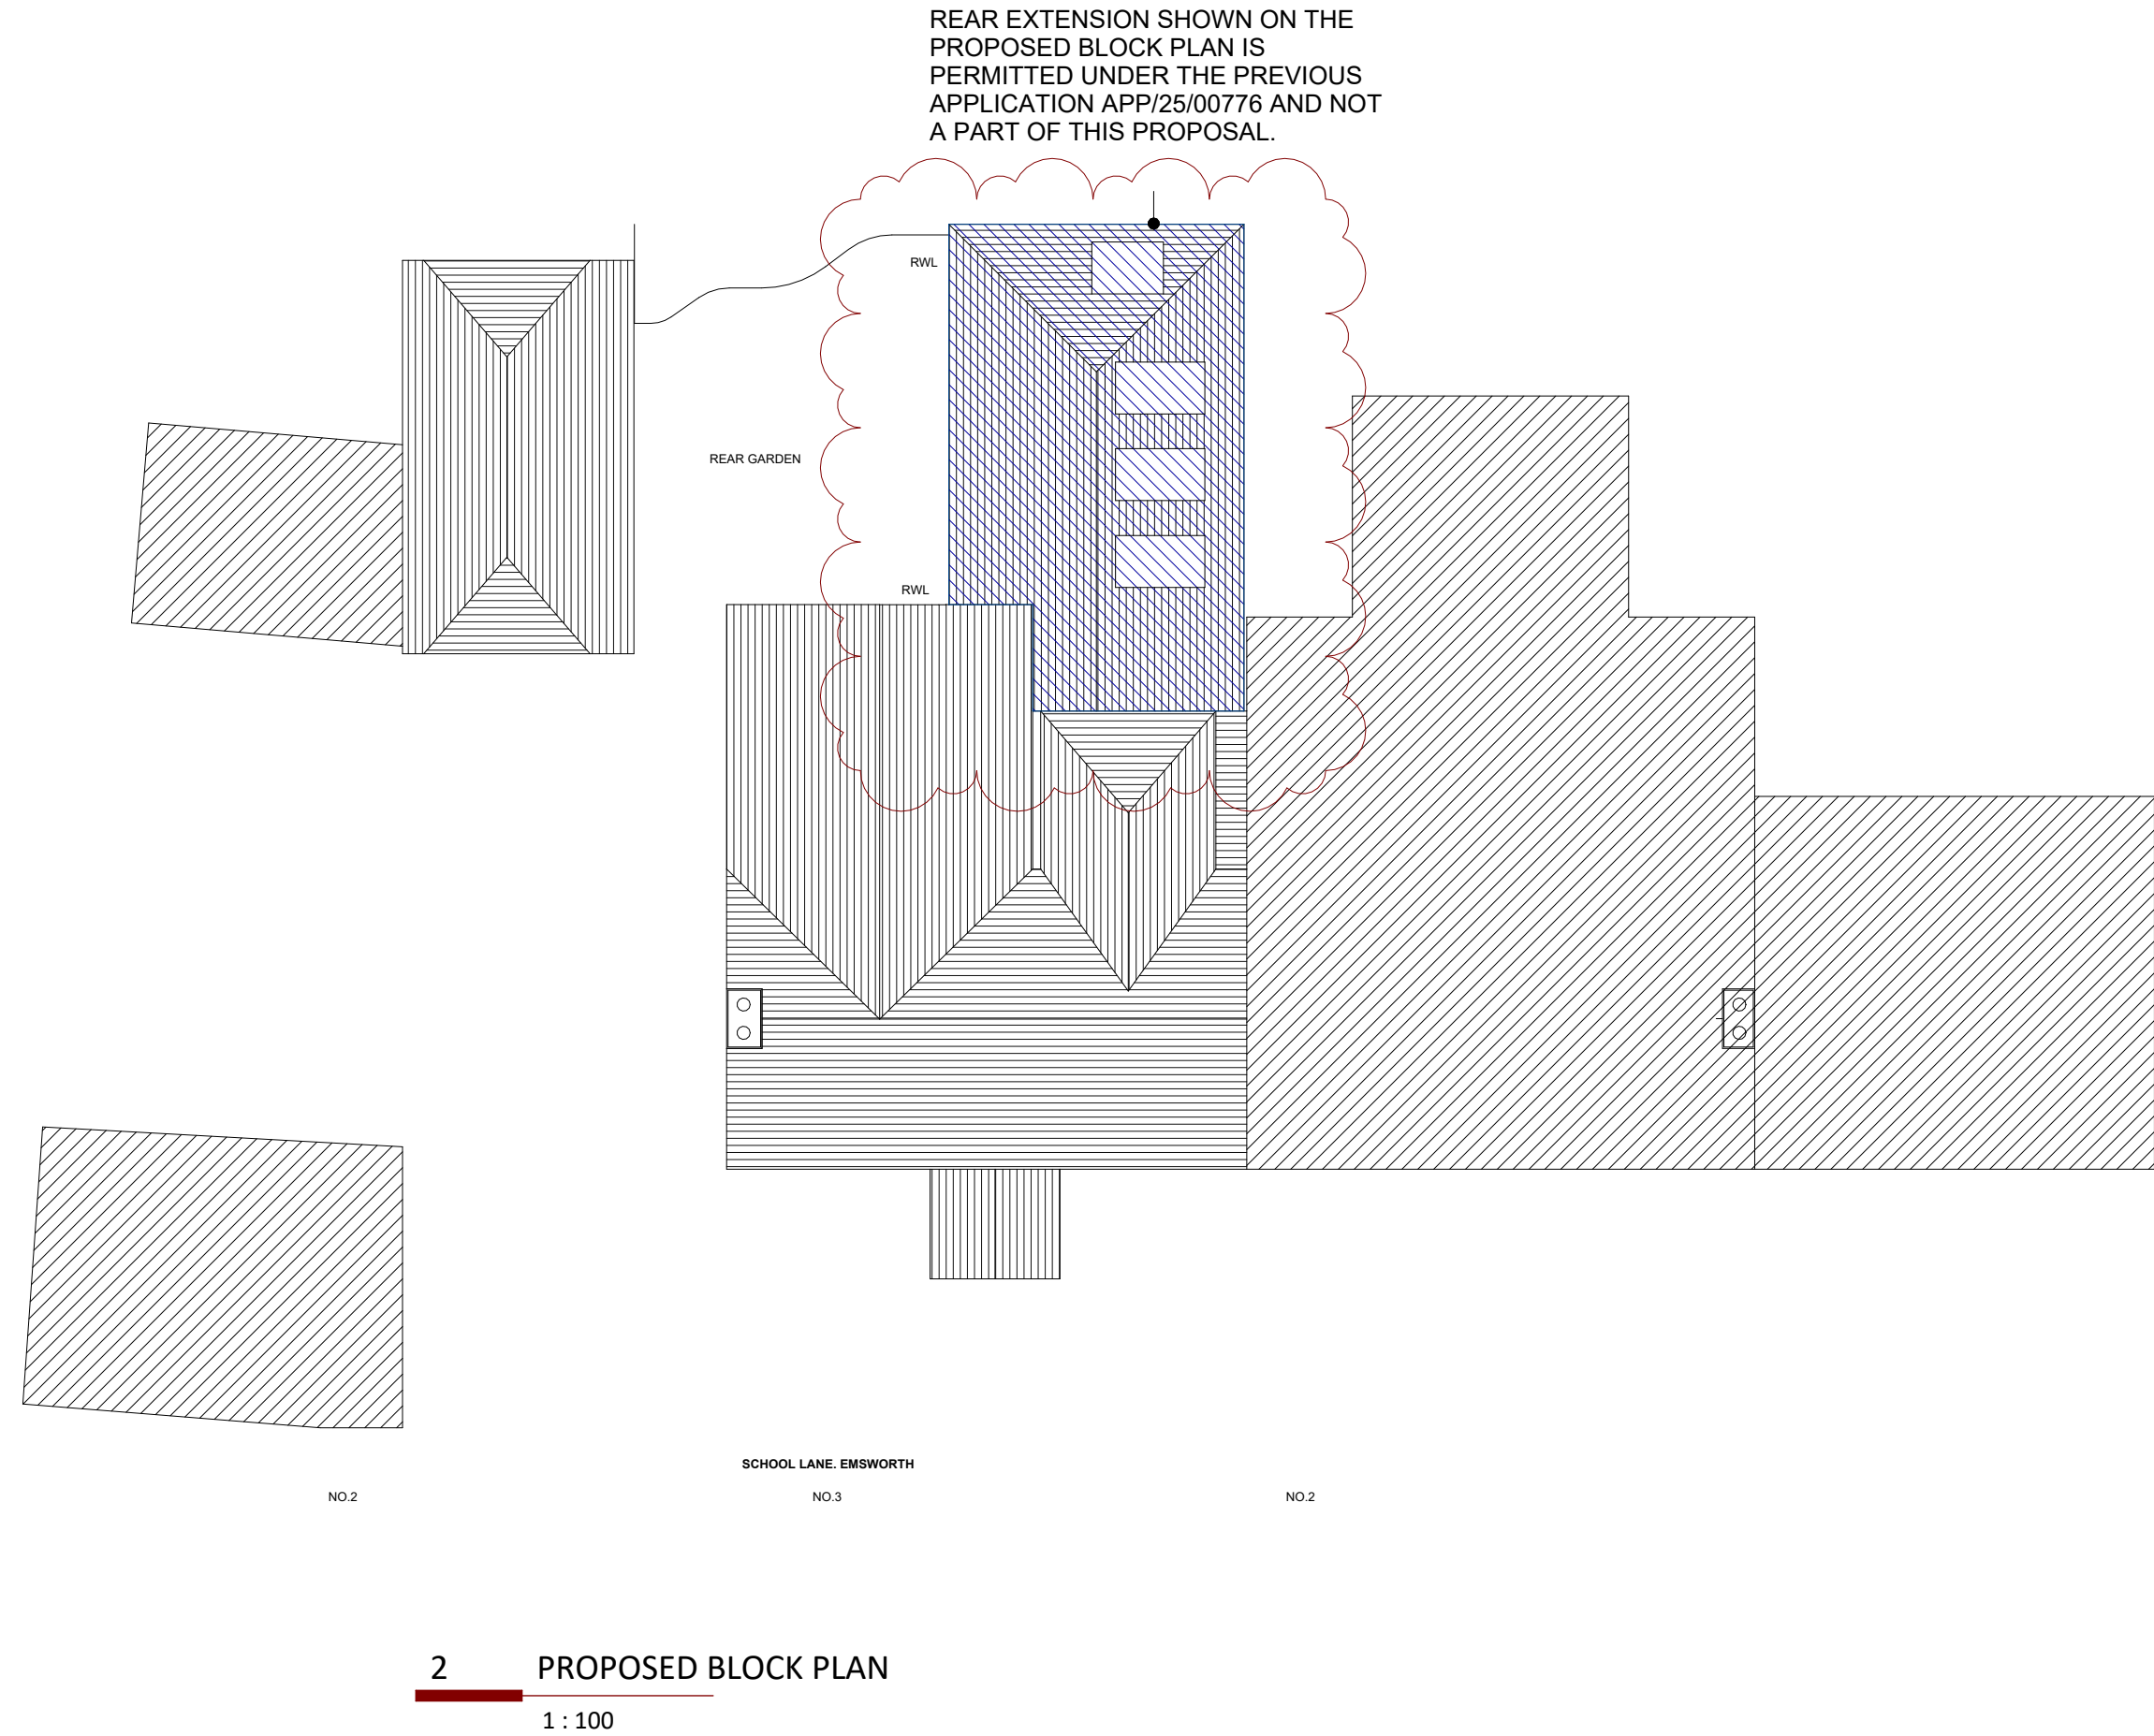

BLOCK PLAN LEGEND

--- PROPERTY LINE

A04 BLOCK PLANS

2&3 SCHOOL LANE

Emsworth
PO10 7ED
Project Number 2407

SCALE @ A1 1 : 100 1/2 SCALE @ A3

CREATION DATE 2025.06.12

PRINTED DATE 26/01/2026 12:09:34

COPYRIGHT OF THIS DRAWING IS THE PROPERTY OF MACRO MICRO ARCHITECTS LTD. IT MUST NOT BE REPRODUCED OR AMENDED NOR USED IN THE EXECUTION OF ANY WORKS WHETHER IN CONJUNCTION WITH THE PROPOSED WORKS FOR WHICH IT IS PREPARED OR OTHERWISE WITHOUT THE EXPRESS CONSENT IN WRITING OF MACRO MICRO ARCHITECTS LTD. FOR INFORMATION ONLY. DO NOT SCALE

Rev 1 2 Description ISSUED FOR PLANNING RE ISSUED FOR PLANNING

Date XX.12.2025 26.01.2026 Author SE SE Checker SE SE

Macro Micro Architects Ltd

Missionworks
London W6 0PB
T +44 (0) 7583 200 519