



PHYSICAL SCALE IN METERS @ 1:100


NOTES:
This drawing has been produced solely for PLANNING/DESIGN.
Do not Scale from this Drawing except for planning purposes.
Any drainage shown is presumed and to be checked on site
before commencement of works.
This drawing is the copyright of MF Designs Ltd.

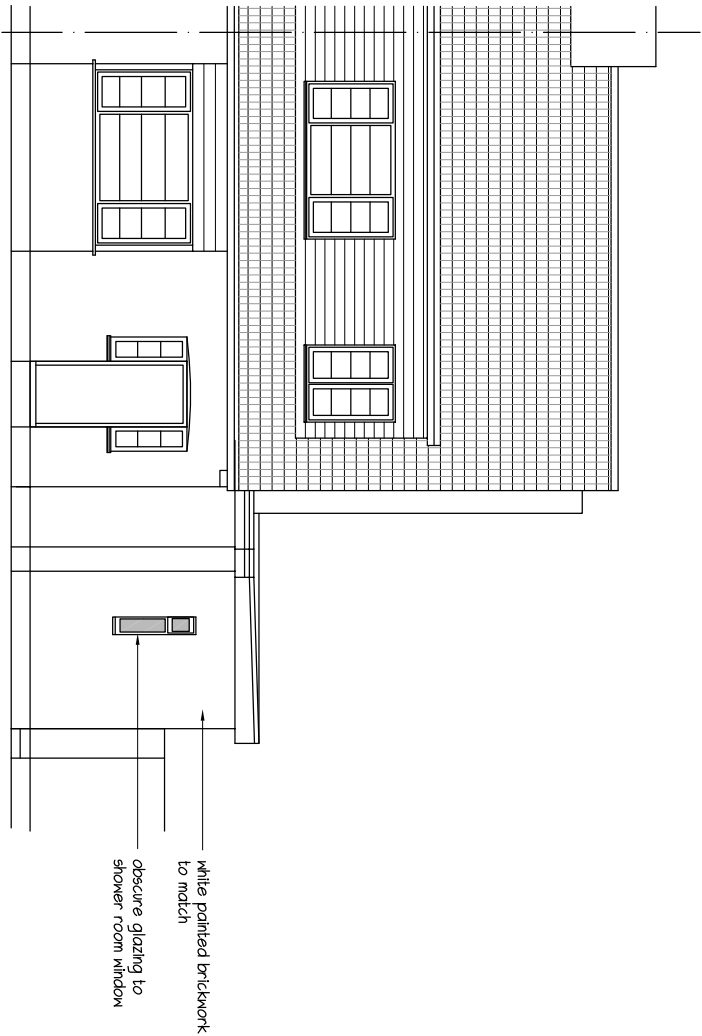


Proposed East (Front)

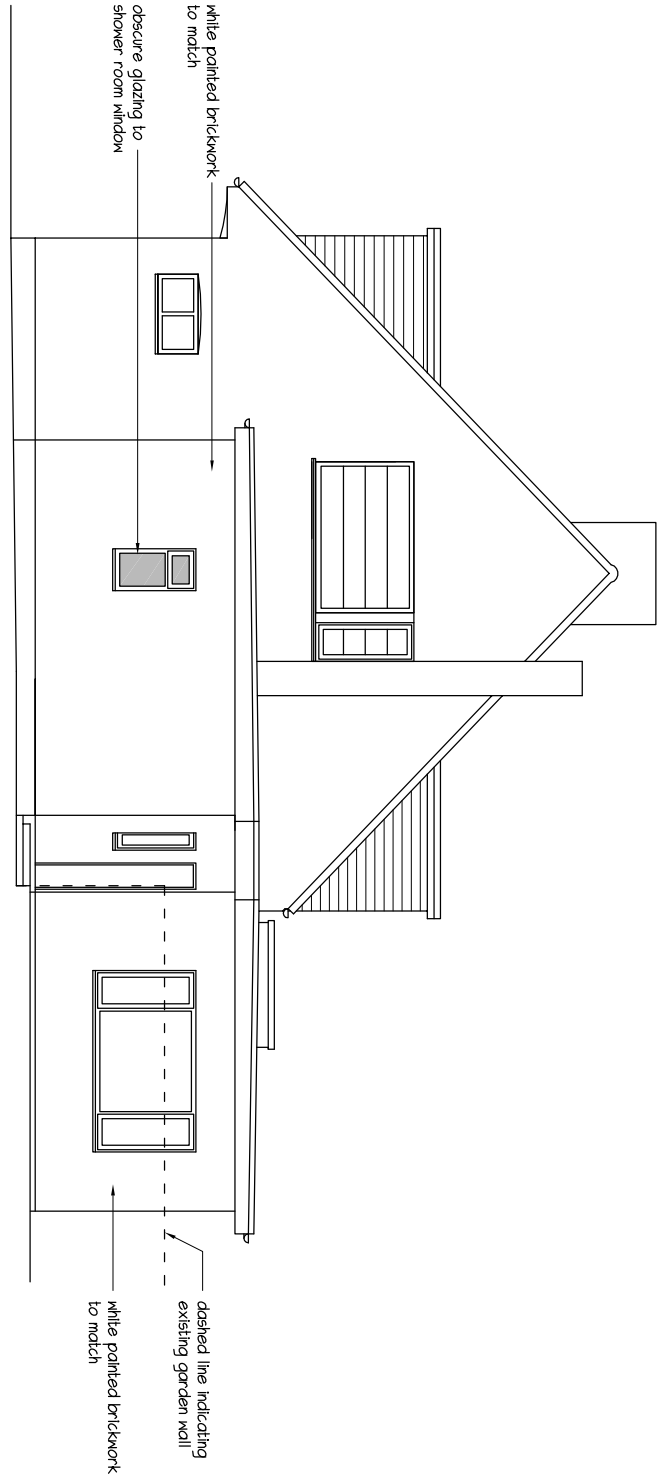

Proposed North (Side)

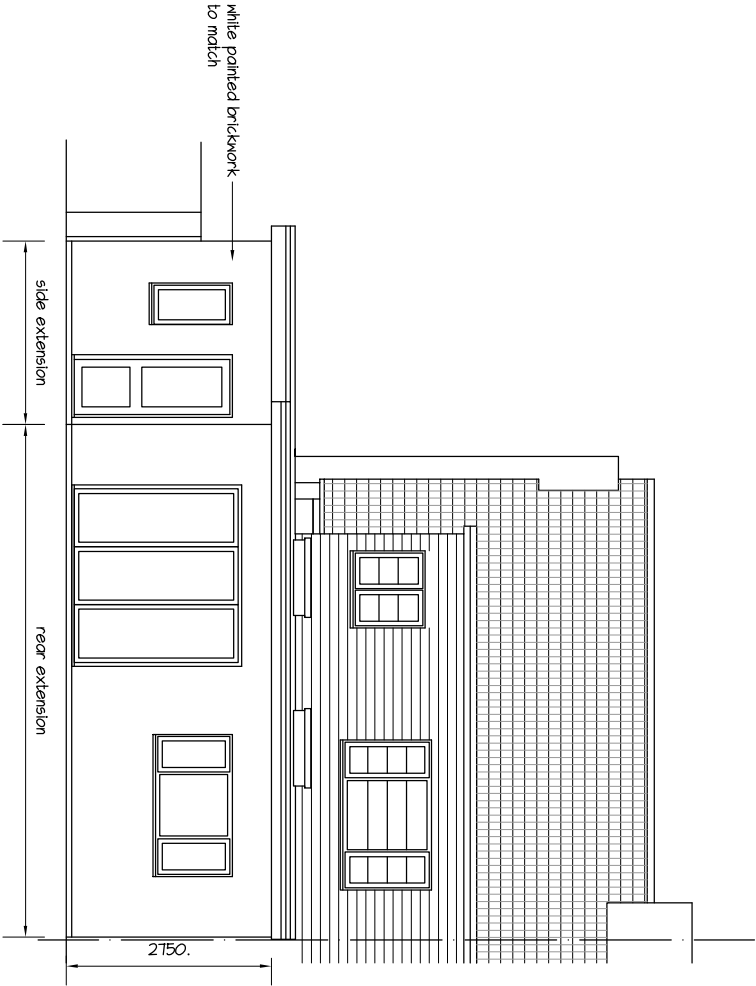

Proposed West (Rear)

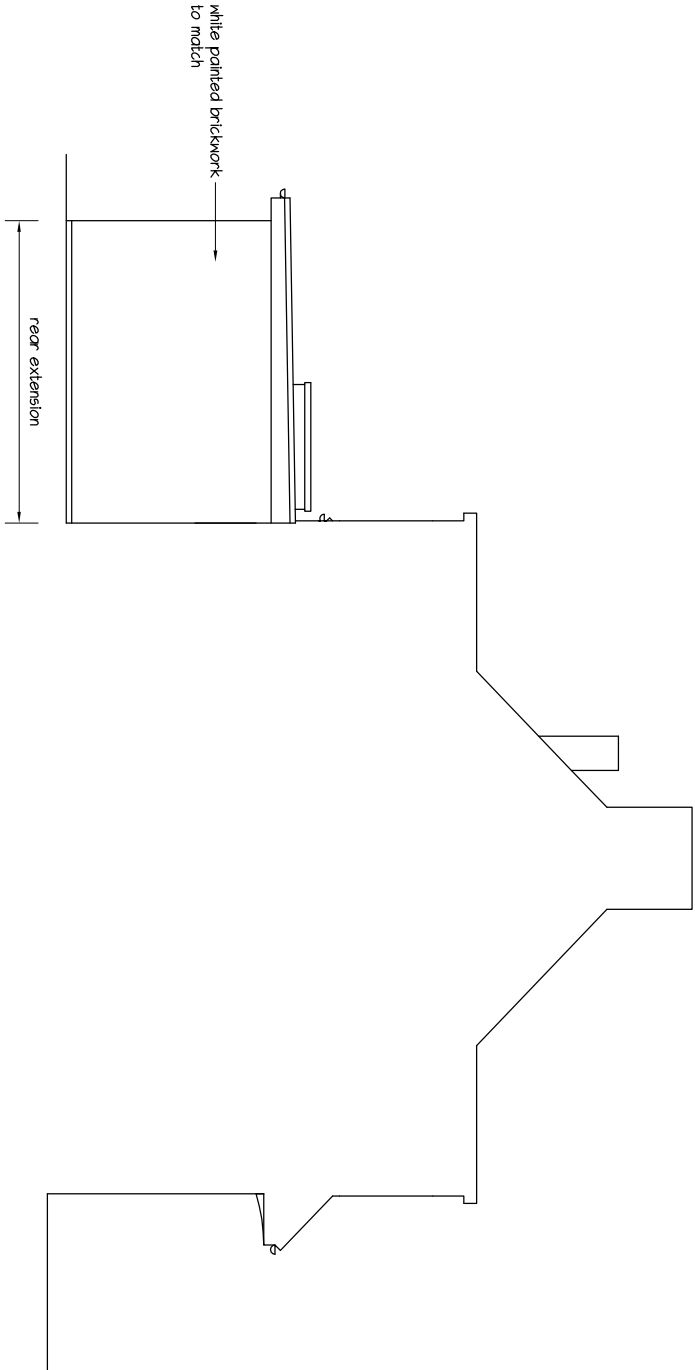

Proposed South / Section

EXTENSION & ALTERATIONS - 13 North Close, Havant. PO9 2TE

mf designs ltd

Chartered Architects



36 Grove Road • Havant • Hampshire • PO9 1AR
Director: Martin Farrer RIBA • Co Registration No.4507379

U/F 02392 470967
e admin@mfdesigns.org.uk

Date: Jan 2026
Scale: 1:100

Job No: 3374
Dwg No: P_02