


1 North South Site Section
1 : 200

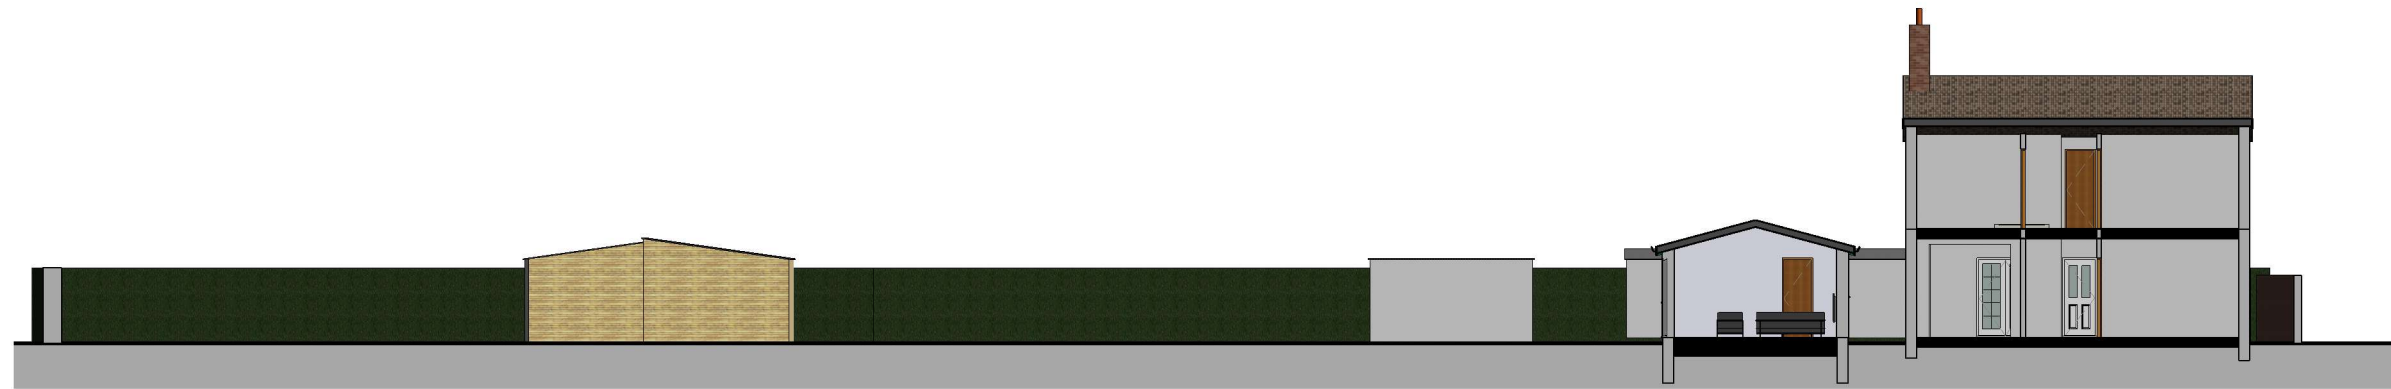

2 East West Site Section
1 : 200



VISUAL SCALE 1:200 @ A3

**IJ Murray
Associates Ltd**
www.ijma.co.uk



I J Murray Associates
Ltd
200 Seafront
Hayling Island
Hampshire
PO11 9HR
Phone 07779 246915
e-mail ian@ijma.co.uk

These drawings are for planning and, if specified, building regulation purposes only and are not for construction. All dimensions should be checked on site before work commences

These drawings are the
property of IJ Murray
Associates Ltd and should
not be reproduced or used
in any way without the
permission of a Director of
IJ Murray Associates Ltd

Mr & Mrs Smith
91 Havant Road HI
Proposed V11

Site Sections

Project number	Project Number	A114
Date	Issue Date	
Drawn by	Author	
Paper size	A3 (Print 100% no borders)	Scale
		1 : 200