


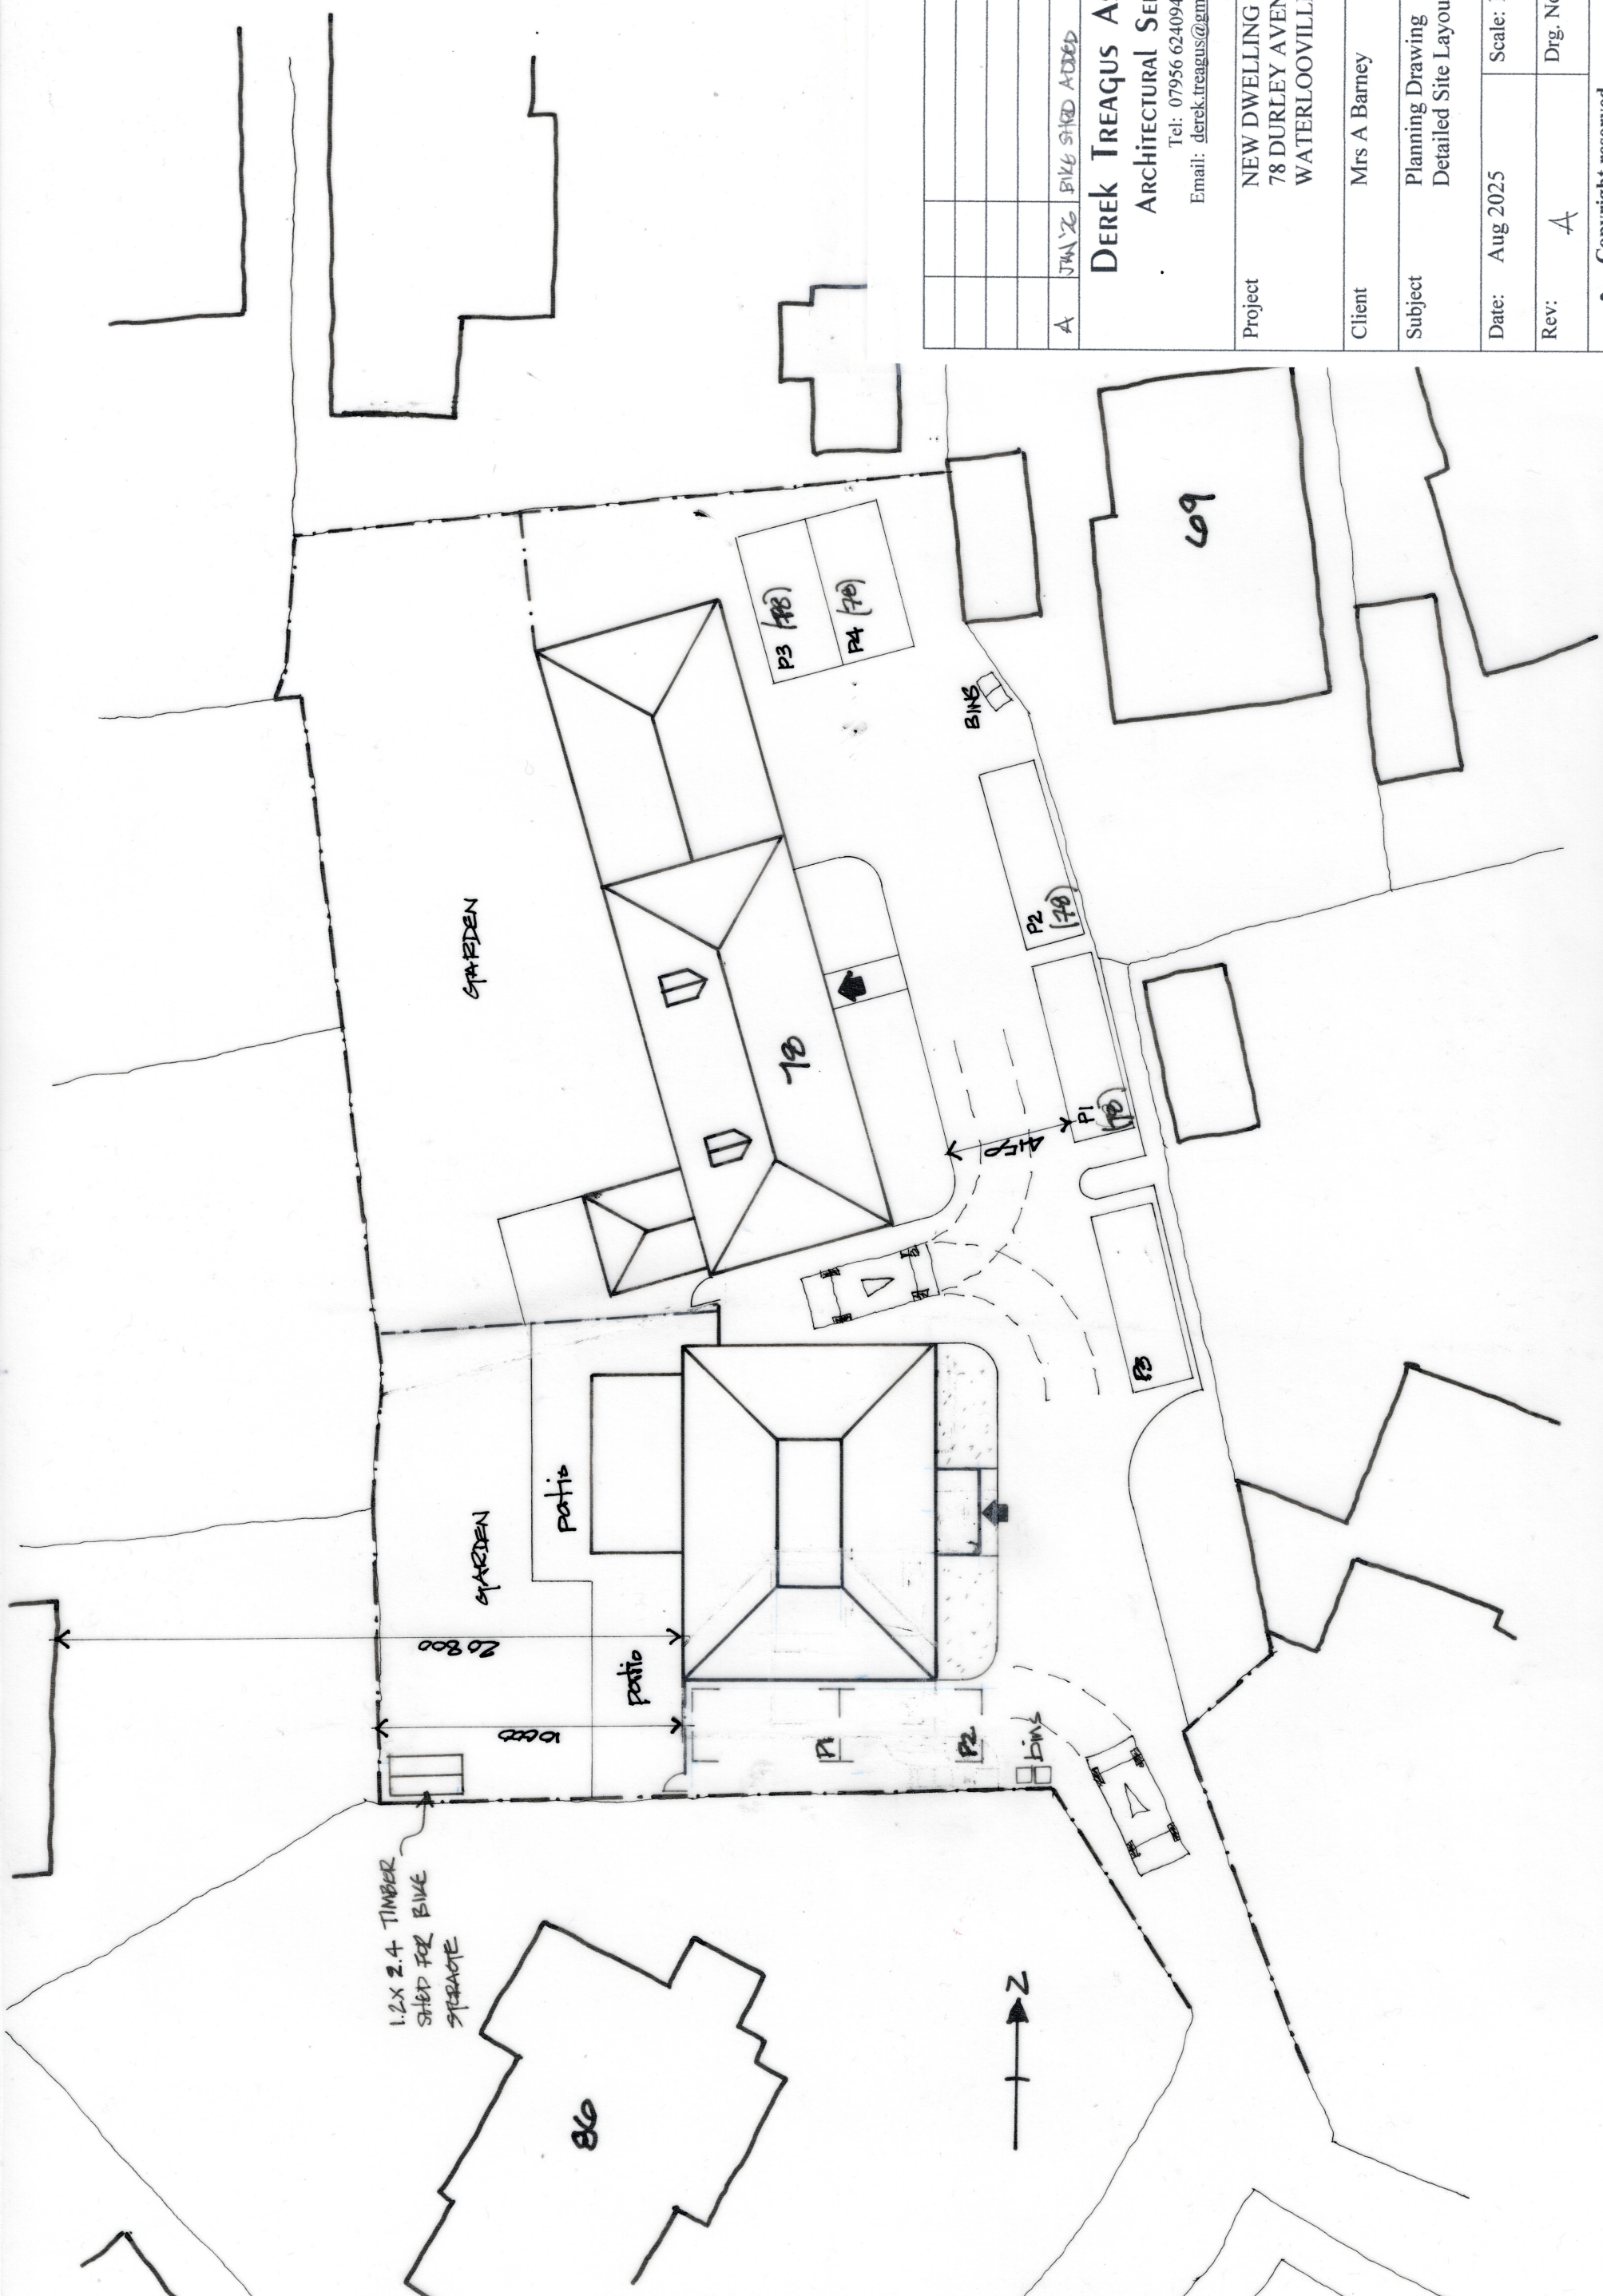

A	JWA	26	BIKE SHED ADDED		DT

DEREK TREAGUS ASSOCIATES
ARCHITECTURAL SERVICES
Tel: 07956 624094
Email: derek.treagus@gmail.com

Project NEW DWELLING ADJACENT TO
78 DURLEY AVENUE, COWPLAIN,
WATERLOOVILLE, HAMPSHIRE.

Client Mrs A Barney

Subject Planning Drawing
Detailed Site Layout Plans

Date: Aug 2025 Scale: 1:200

Rev: A Drg. No. 25/474/02

- Copyright reserved.
- All dimensions are to be site confirmed and should not be scaled unless for Planning purposes.
- Verify all queries with the office.