



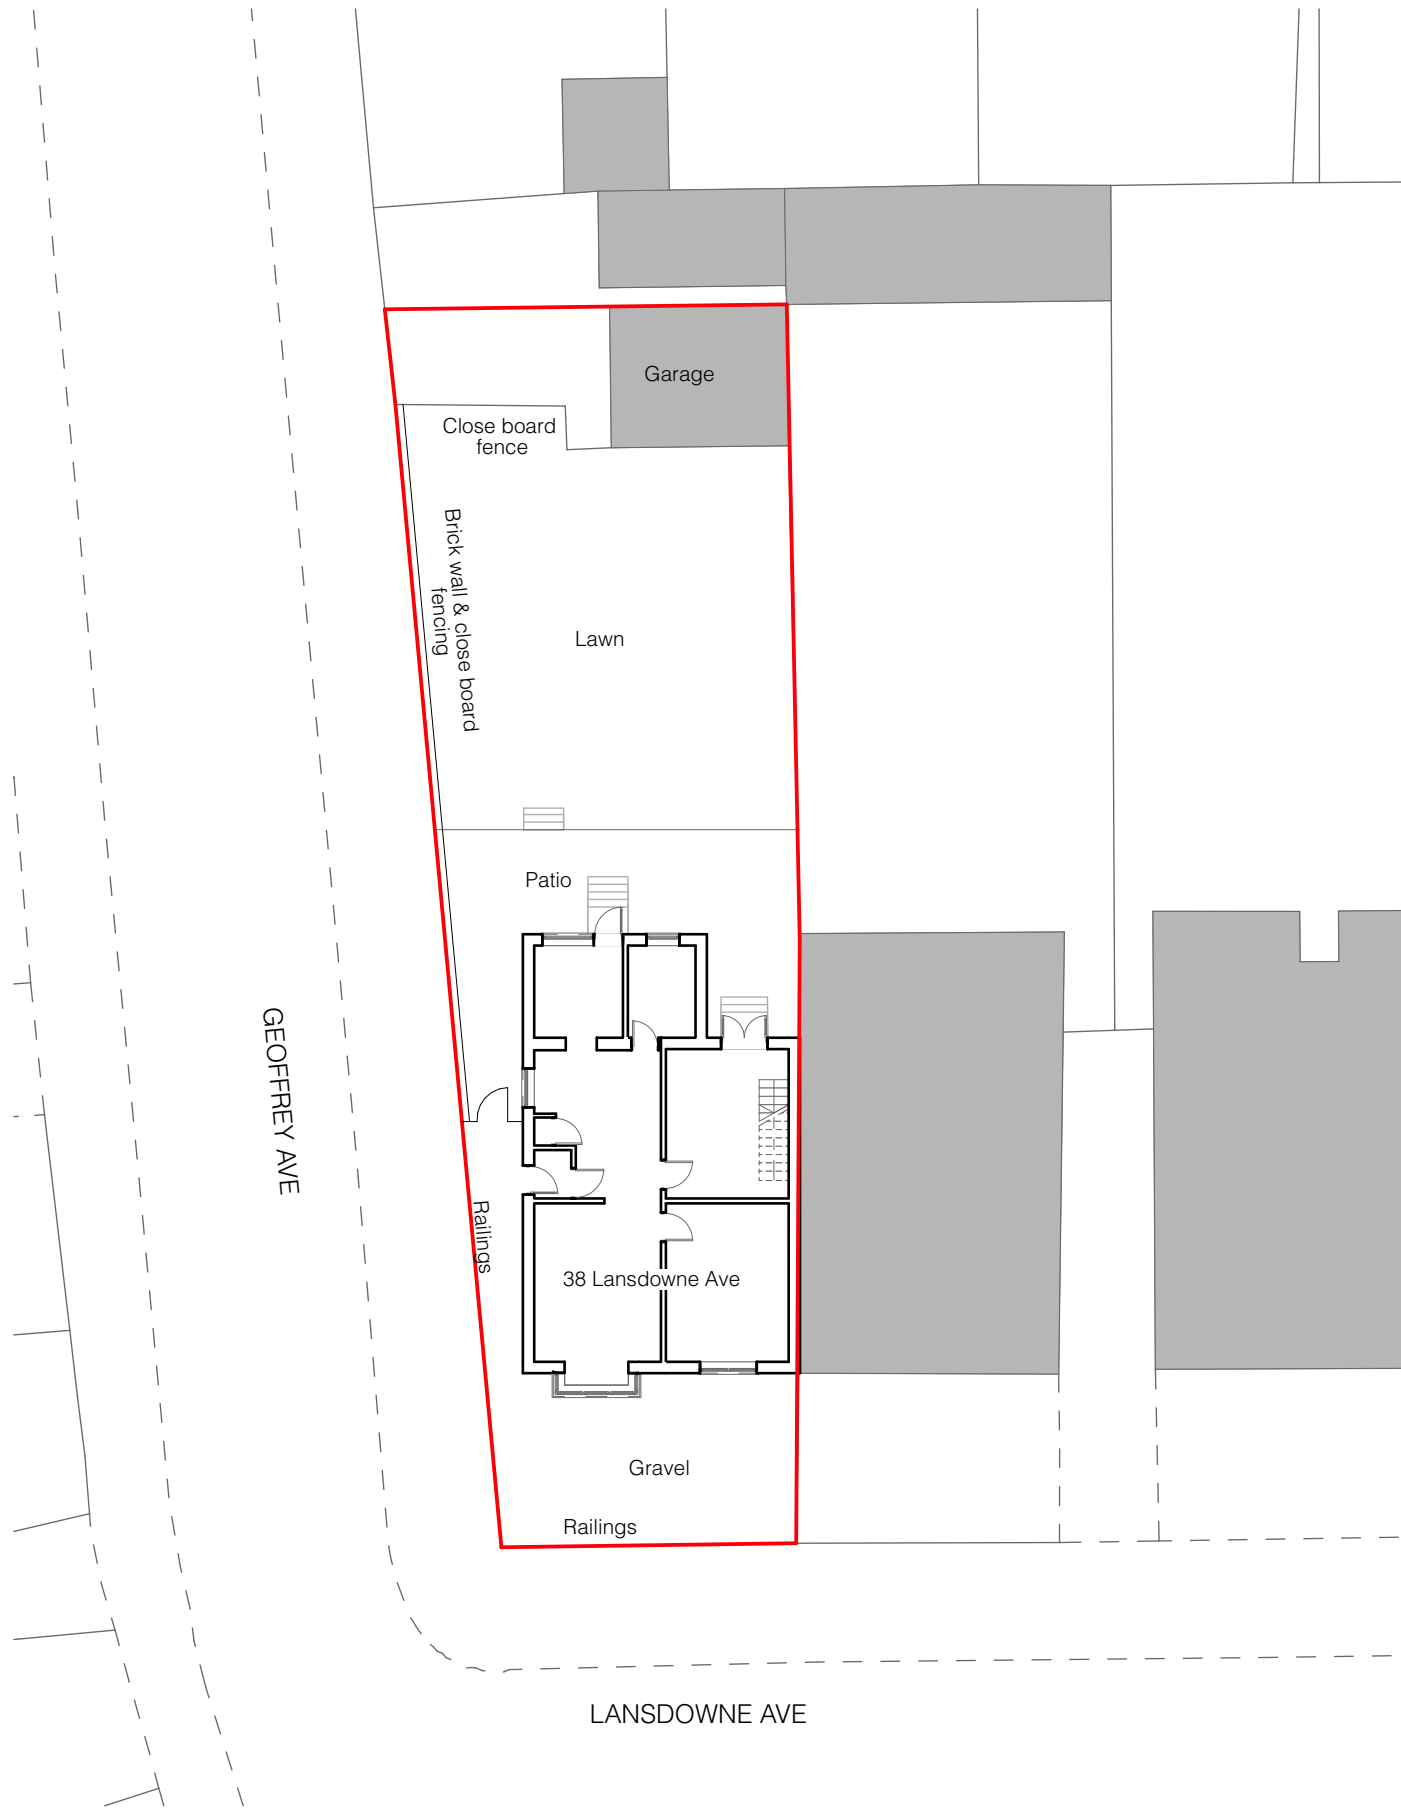


1:200
Site Plan Existing

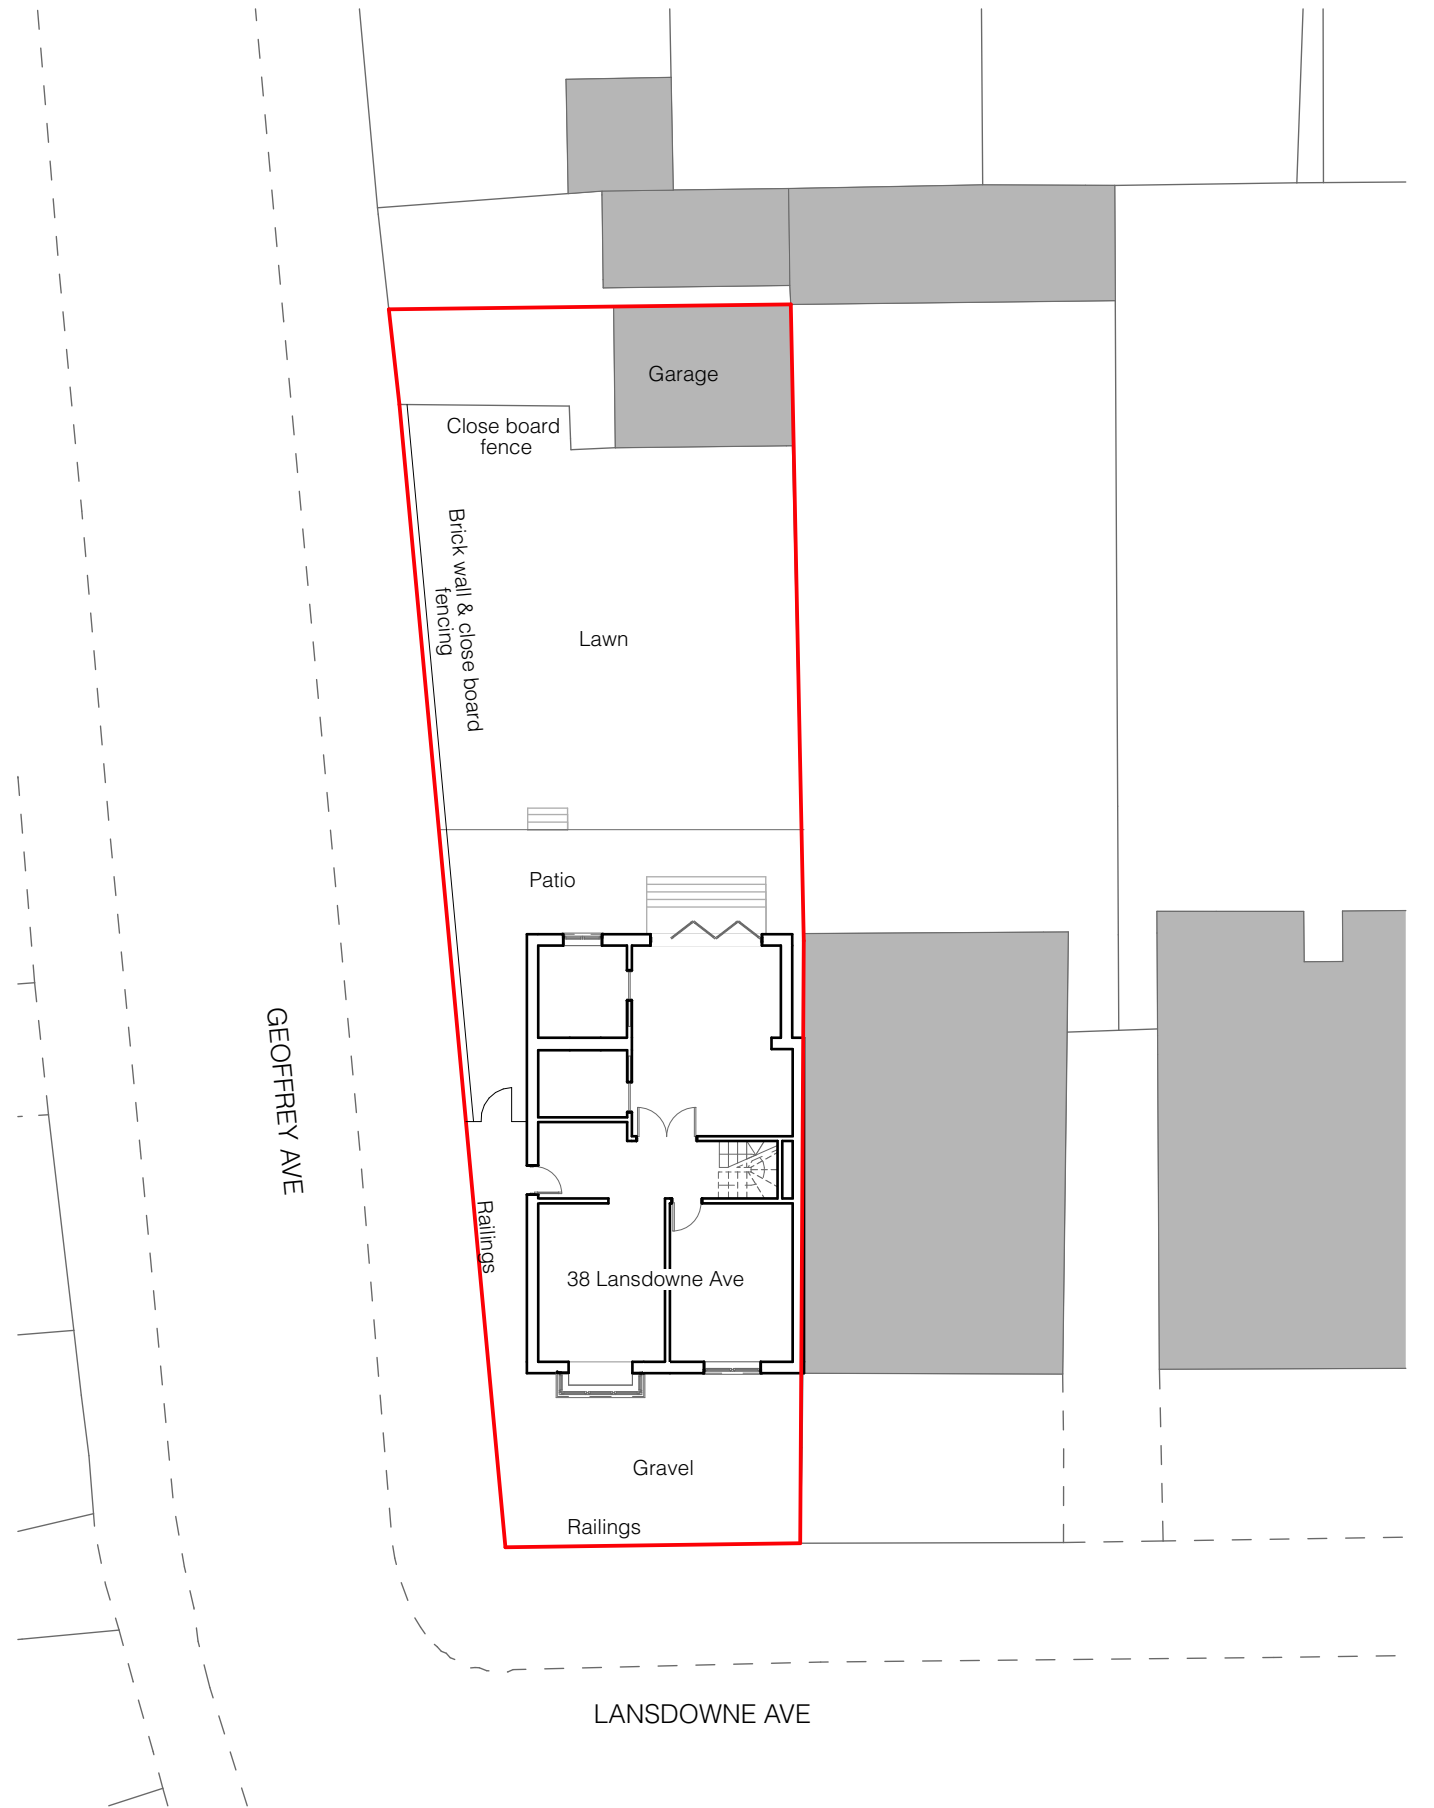

1:200
Site Plan Proposed



Scale @ A3: 1:200

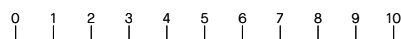

NOTE: This drawing is to be scaled for planning purposes only

Project: Lansdowne Ave
Address: 38 Lansdowne Ave, Widley, Waterlooville, PO7 5BL
Client: Mr and Mrs May

Drawing: Existing and Proposed Site Plan

25-032 - AMD - 00 - ZZ - DR - A - 0101 - P01

Status: SUITABLE FOR INFORMATION AMD proj no: 25-032

P01	PLANNING	01/02/2026
rev	description	date

