




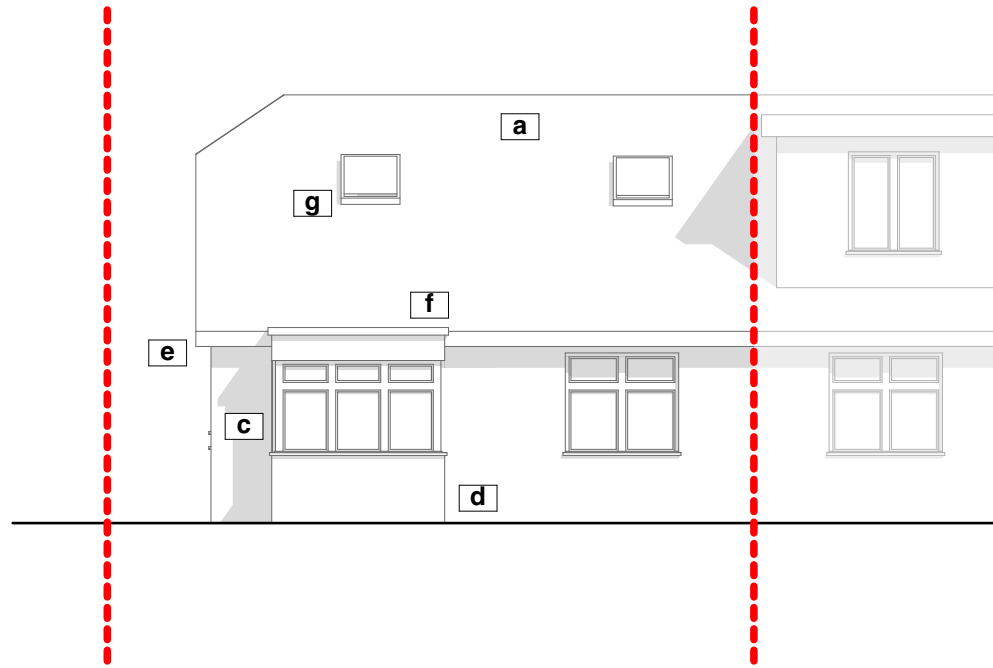

South Elevation

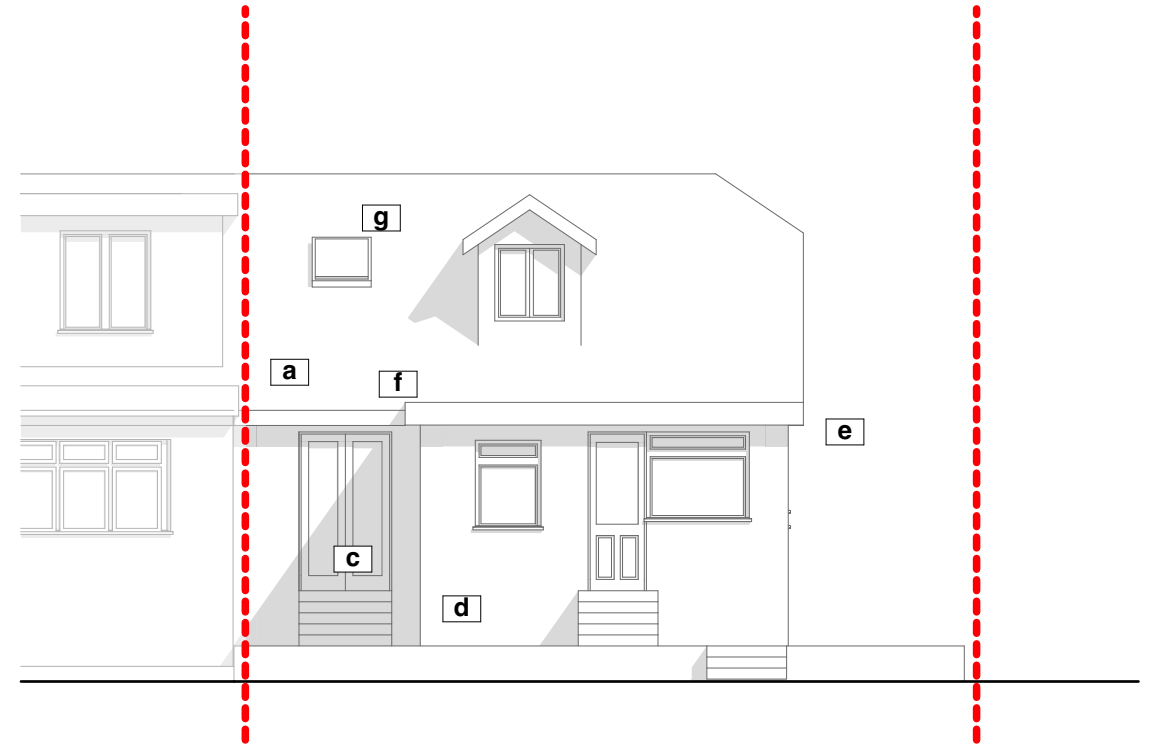

North Elevation

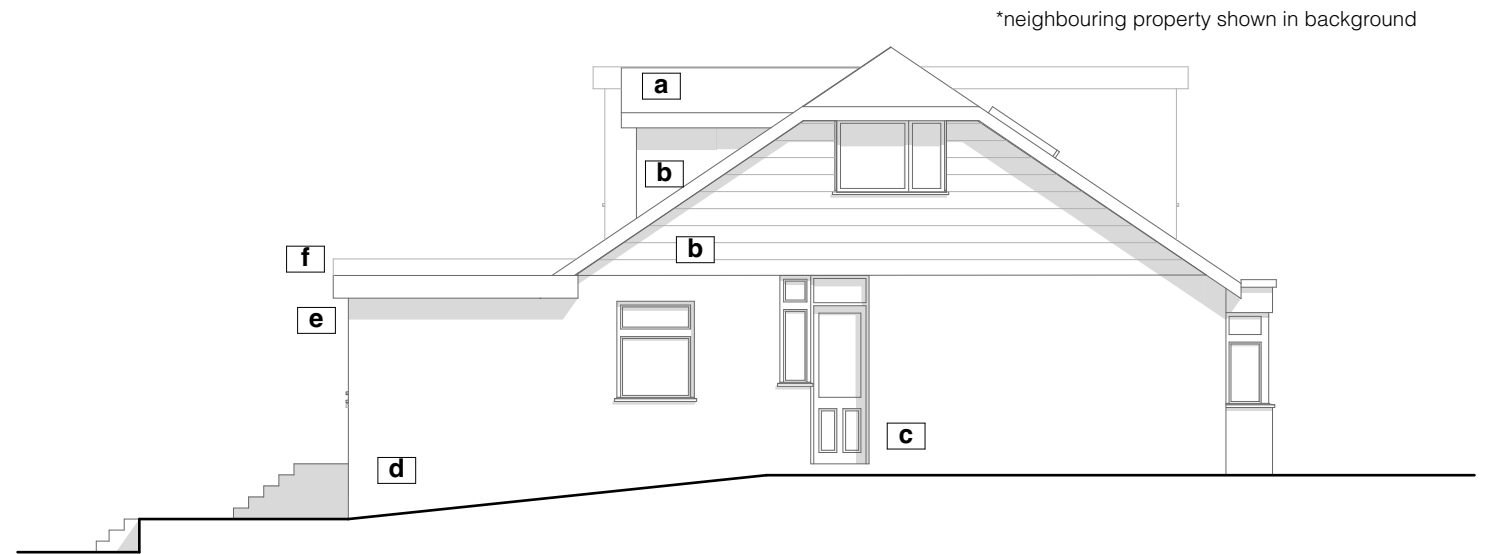

West Elevation

KEY:

- a Concrete roof tile
- b Red clay tile
- c White UPVC Windows and Doors
- d Pebble dash
- e White UPVC eaves and soffit boards
- F Bitumen felt roofing.
- g UPVC rooflight

Scale @ A3: 1:100



NOTE: This drawing is to be scaled for planning purposes only

Project: Lansdowne Ave

Address: 38 Lansdowne Ave., Widley,
Waterlooville, PO7 5BL

Client: Mr and Mrs May

Drawing: Existing Elevations

25-032 - AMD - 00 - ZZ - DR - A - 0400 - 01

Status: SUITABLE FOR INFORMATION

AMD proj no: 25-032

rev	description	date
01	PLANNING	01/02/2026

